
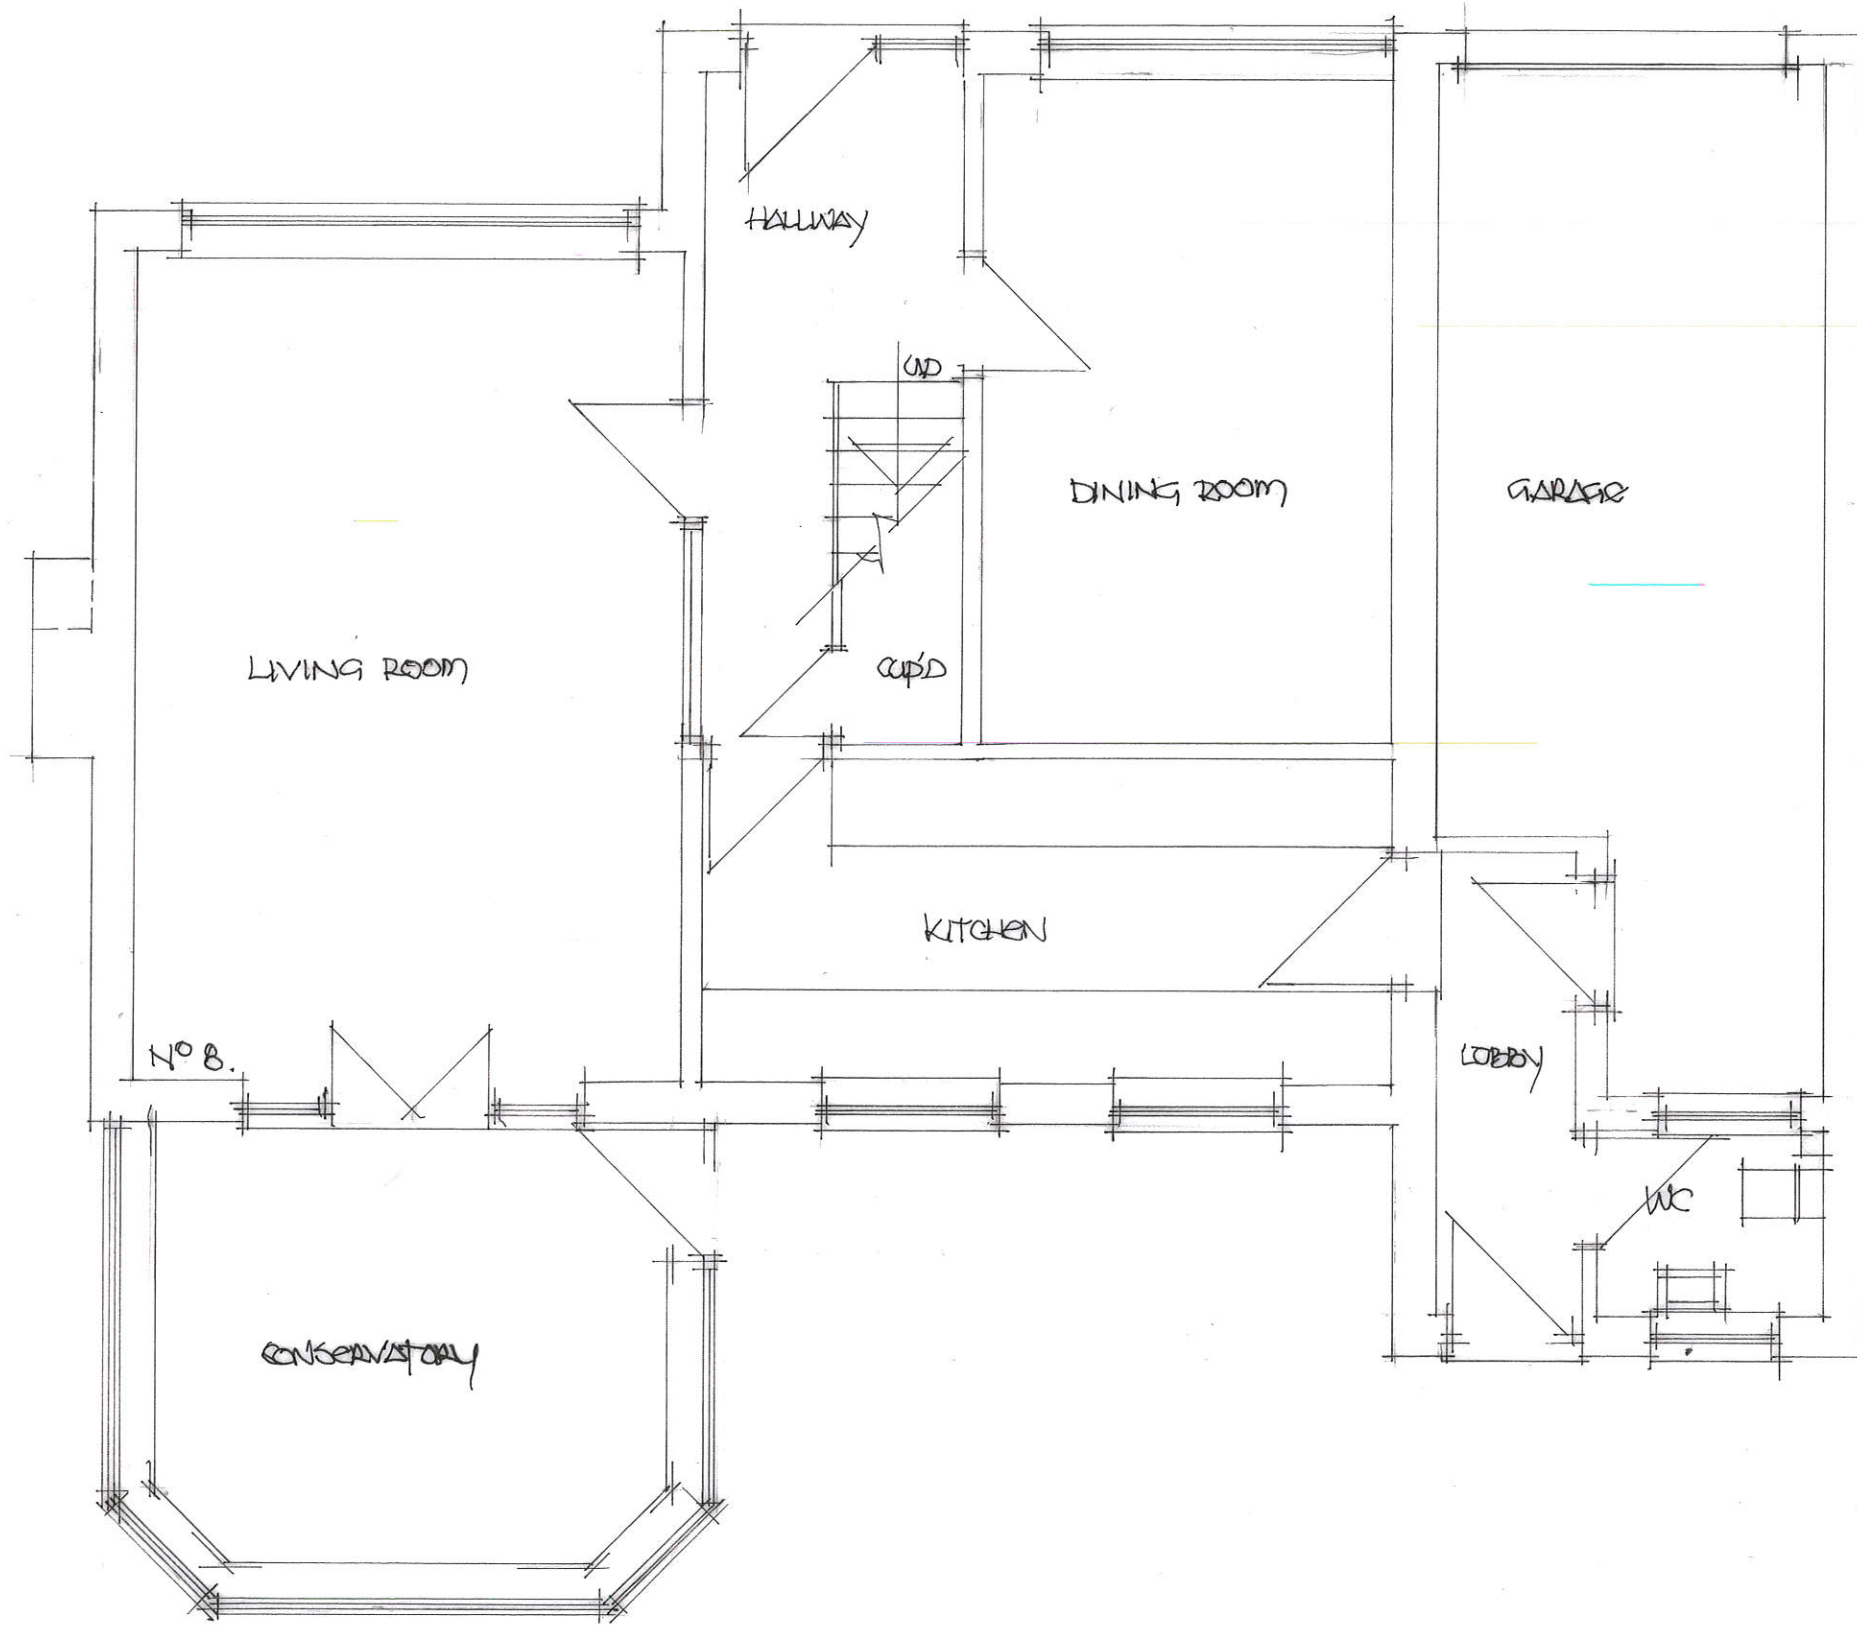


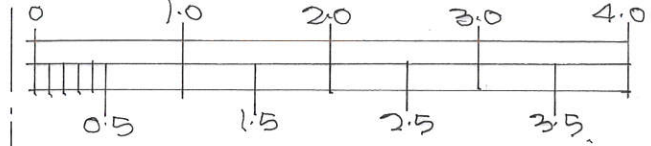

EXISTING GROUND FLOOR PLAN 1:50 @ A3.

DRAWING N° 24/8-HC/04