

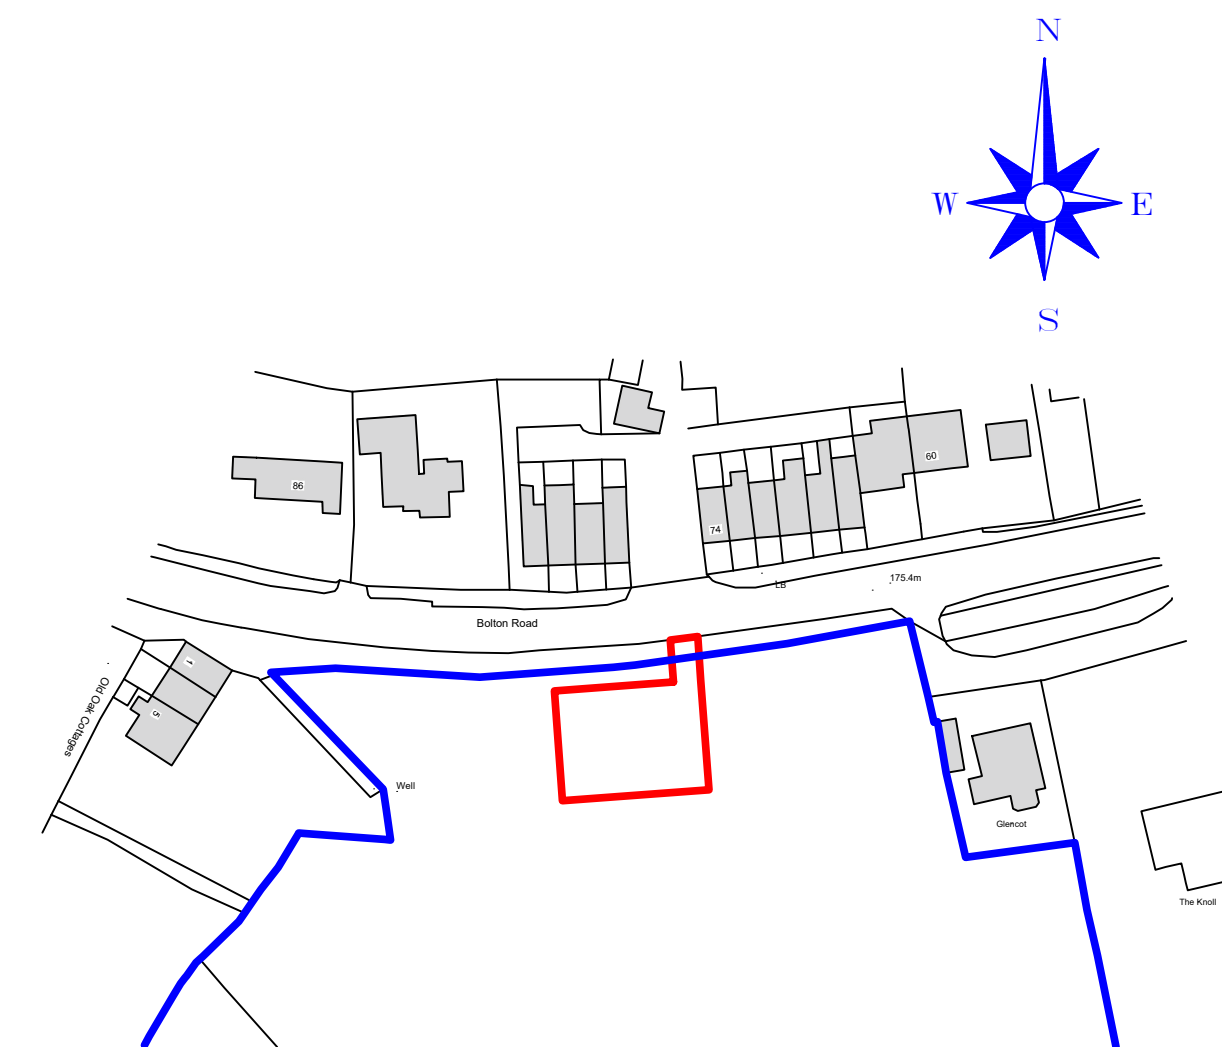
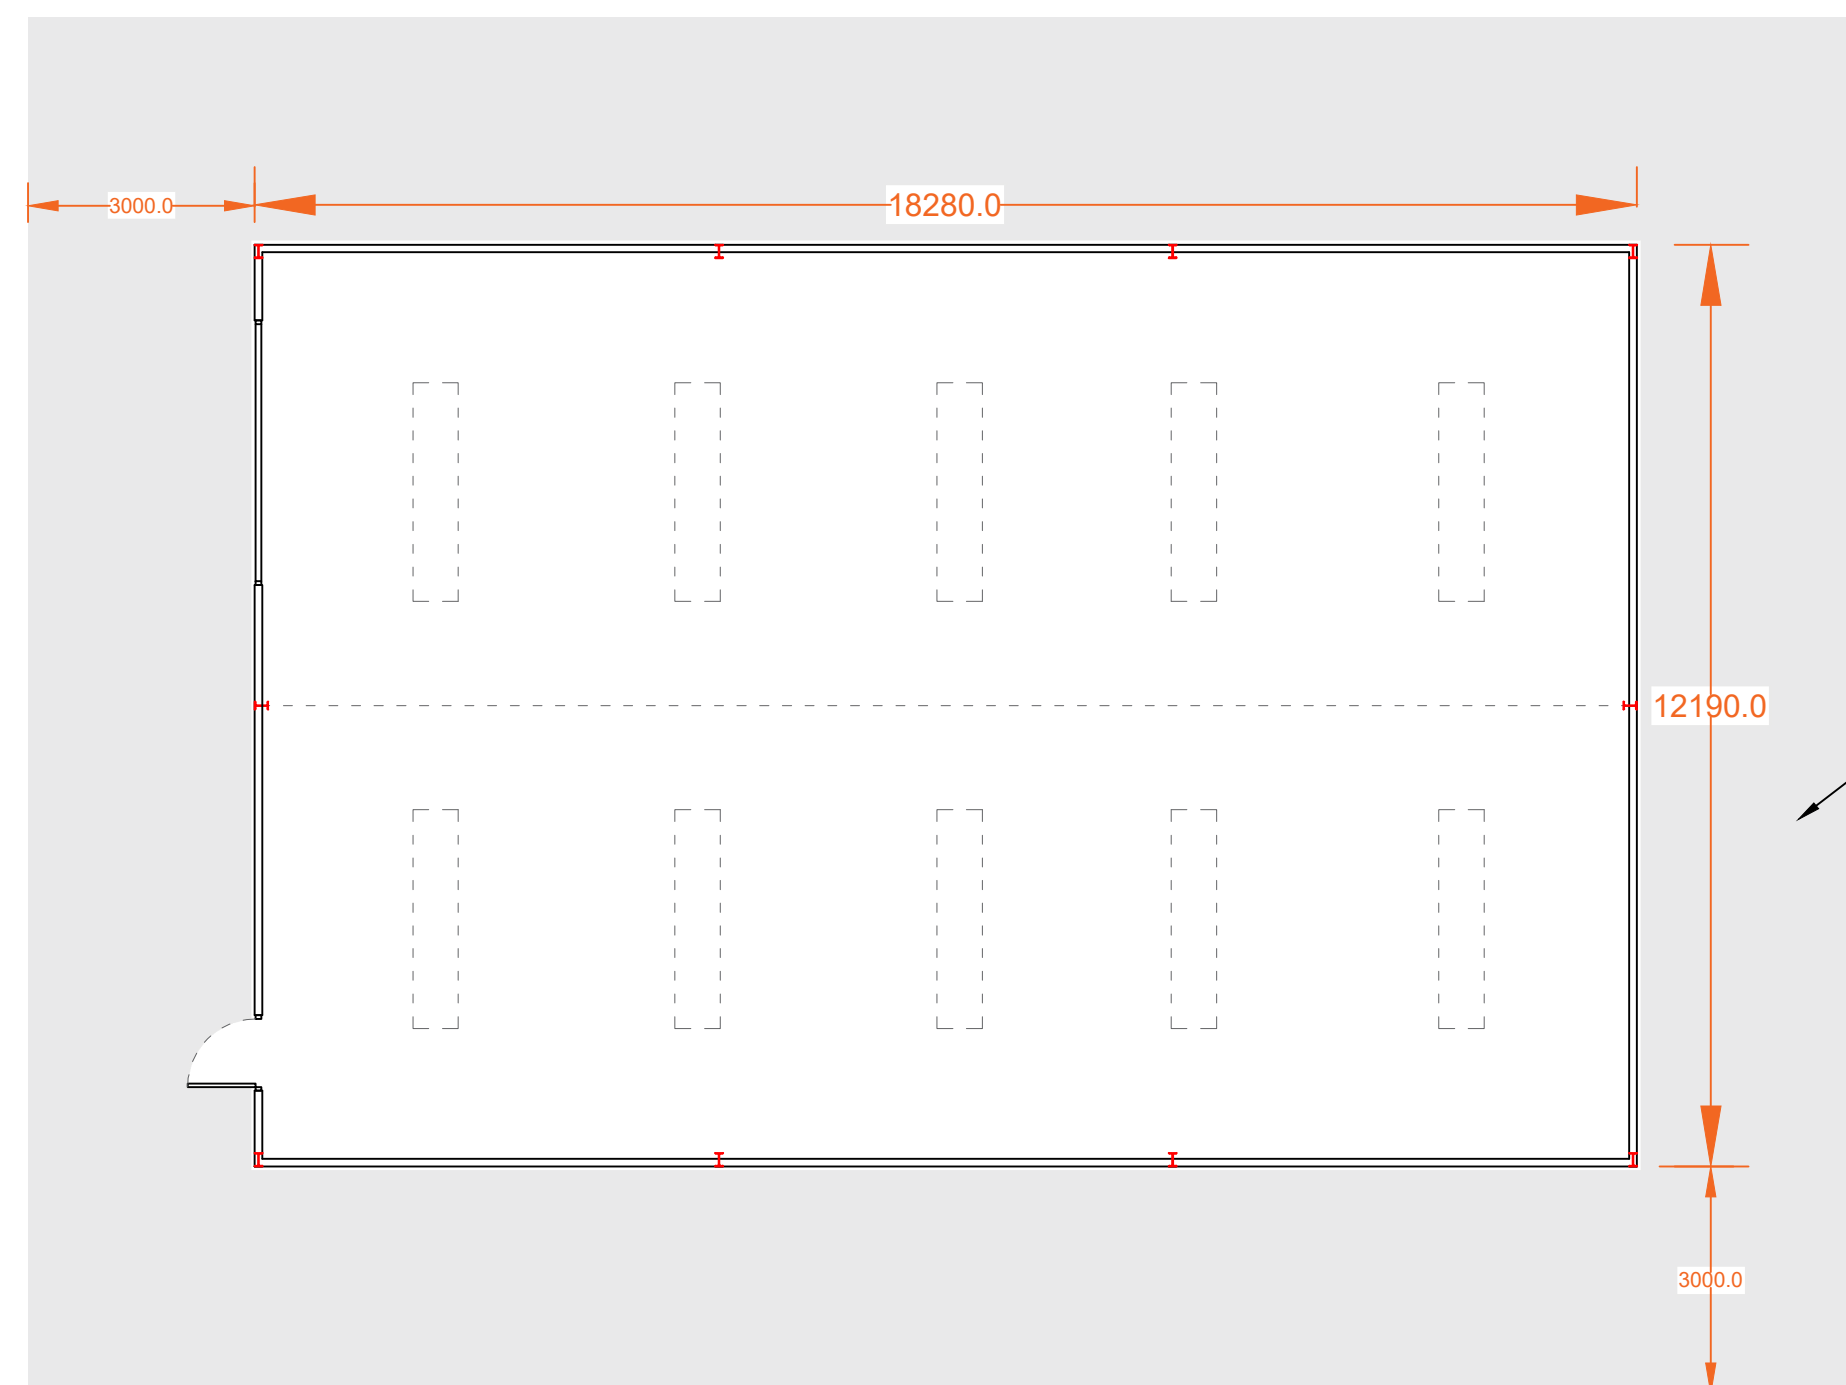
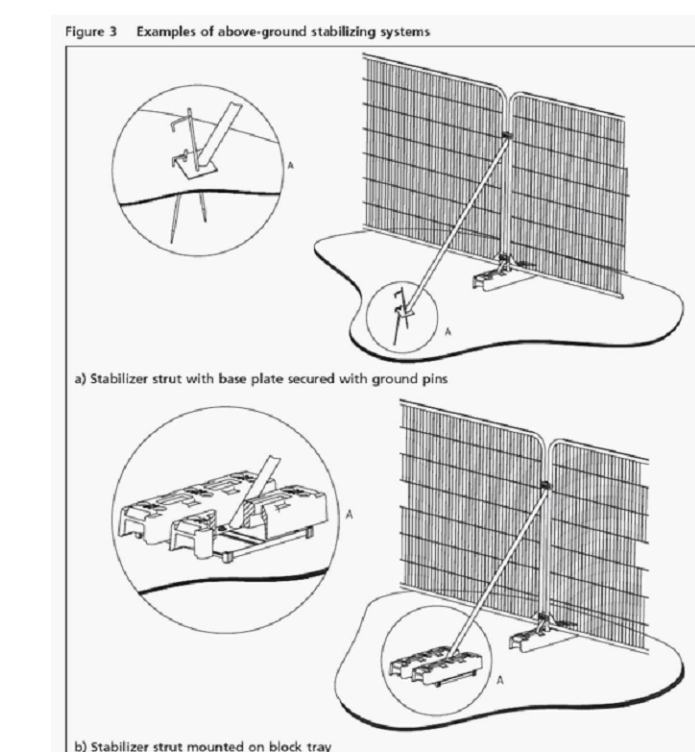
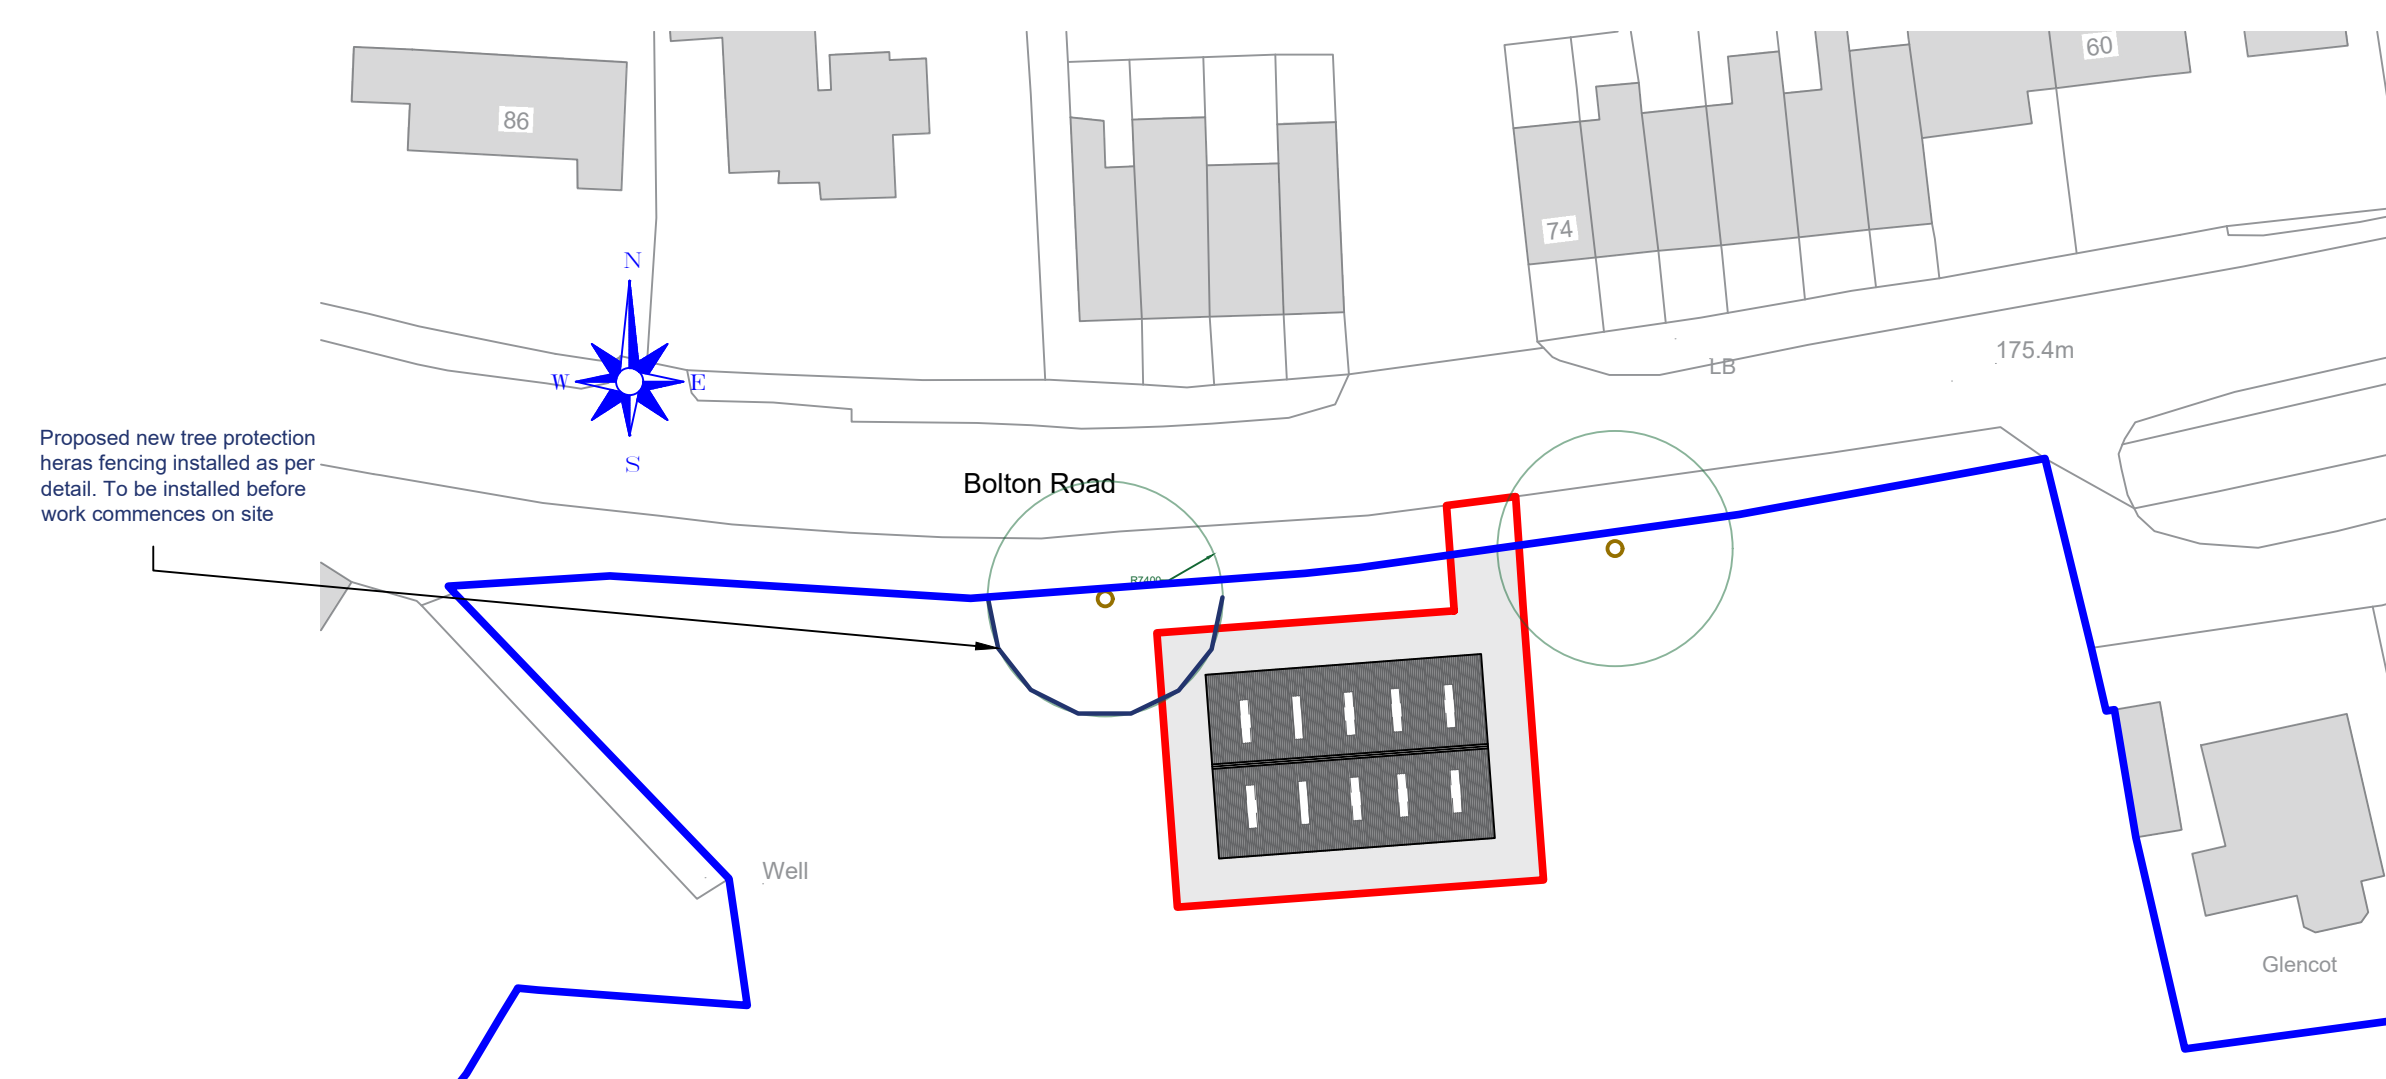
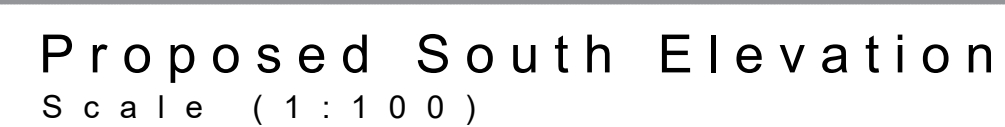
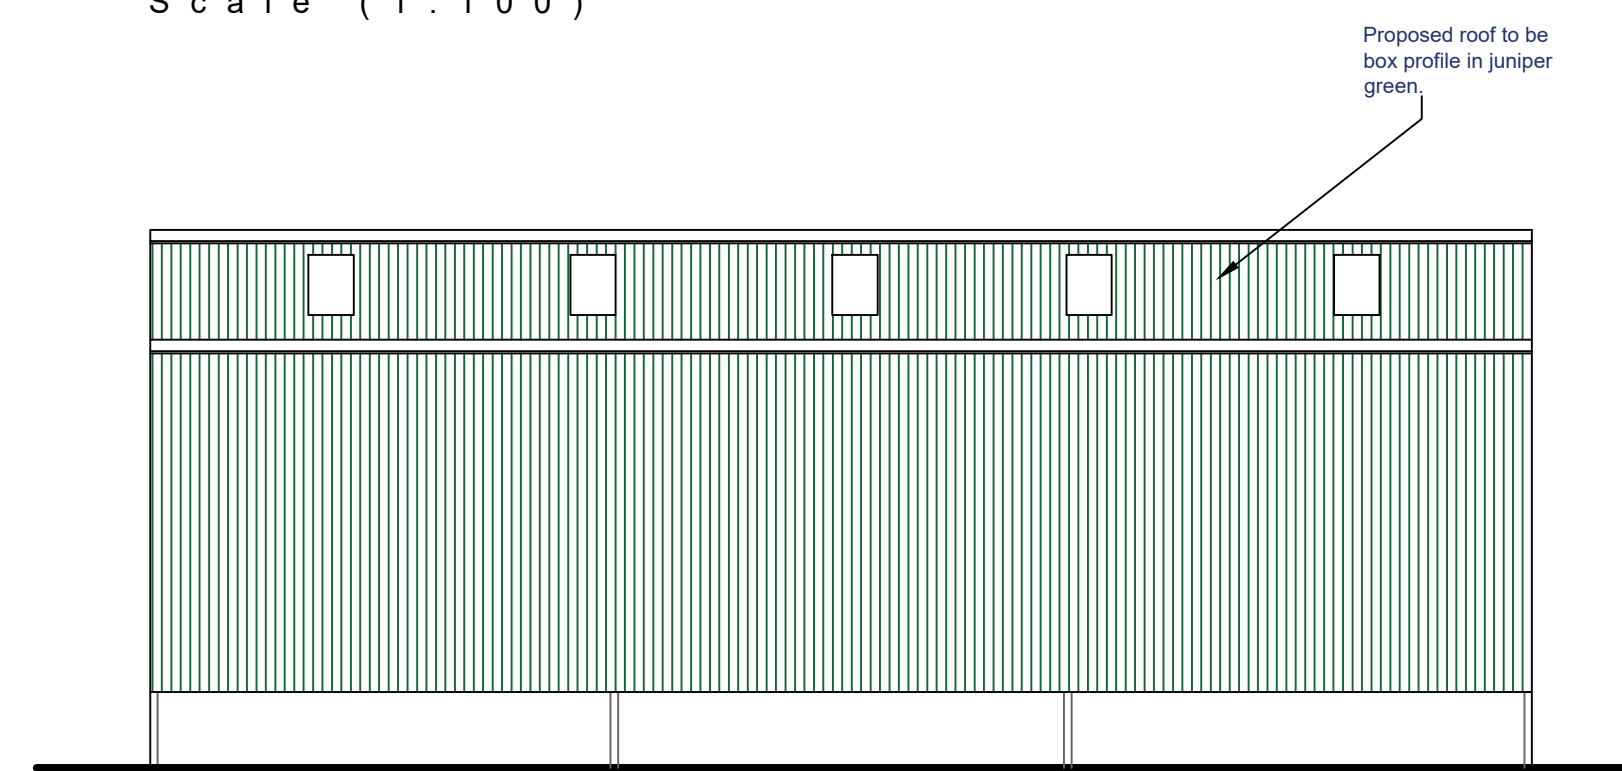
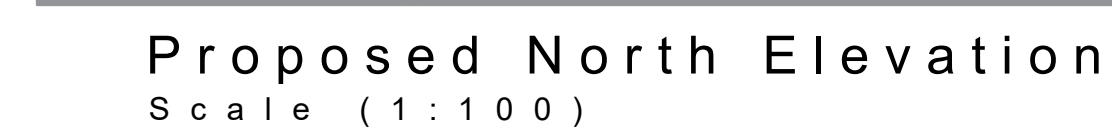
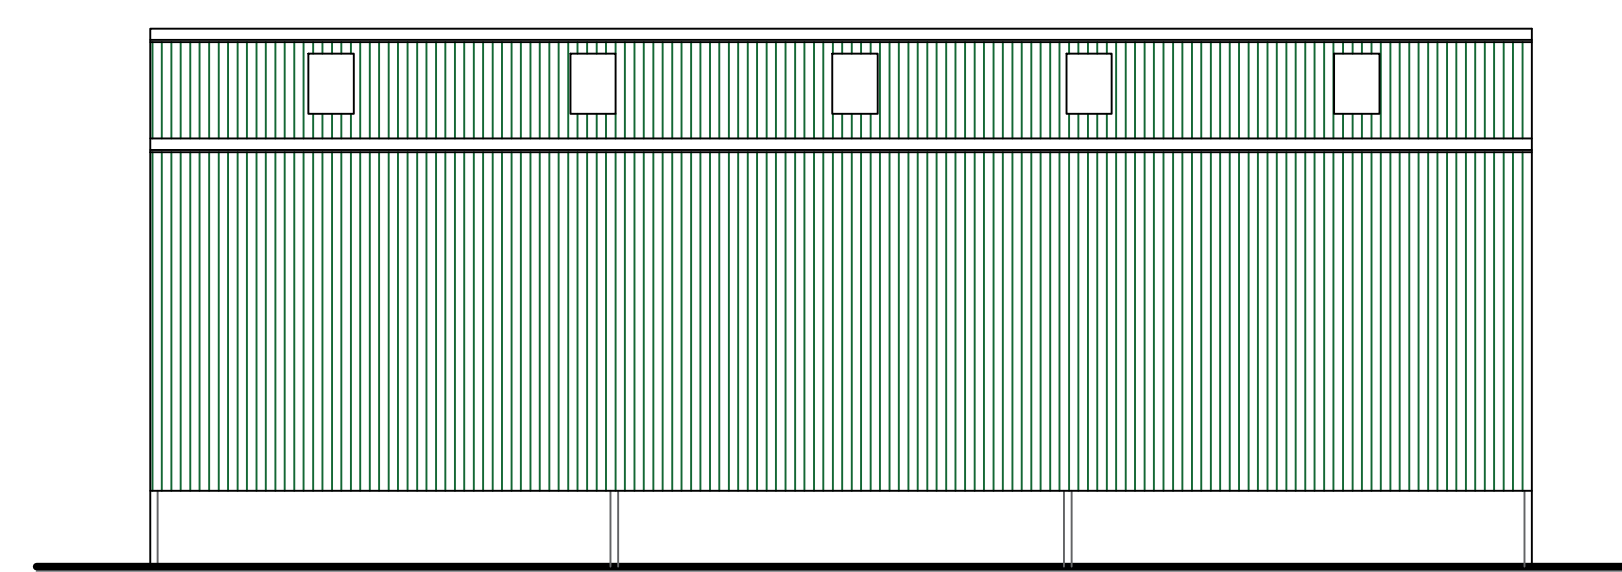
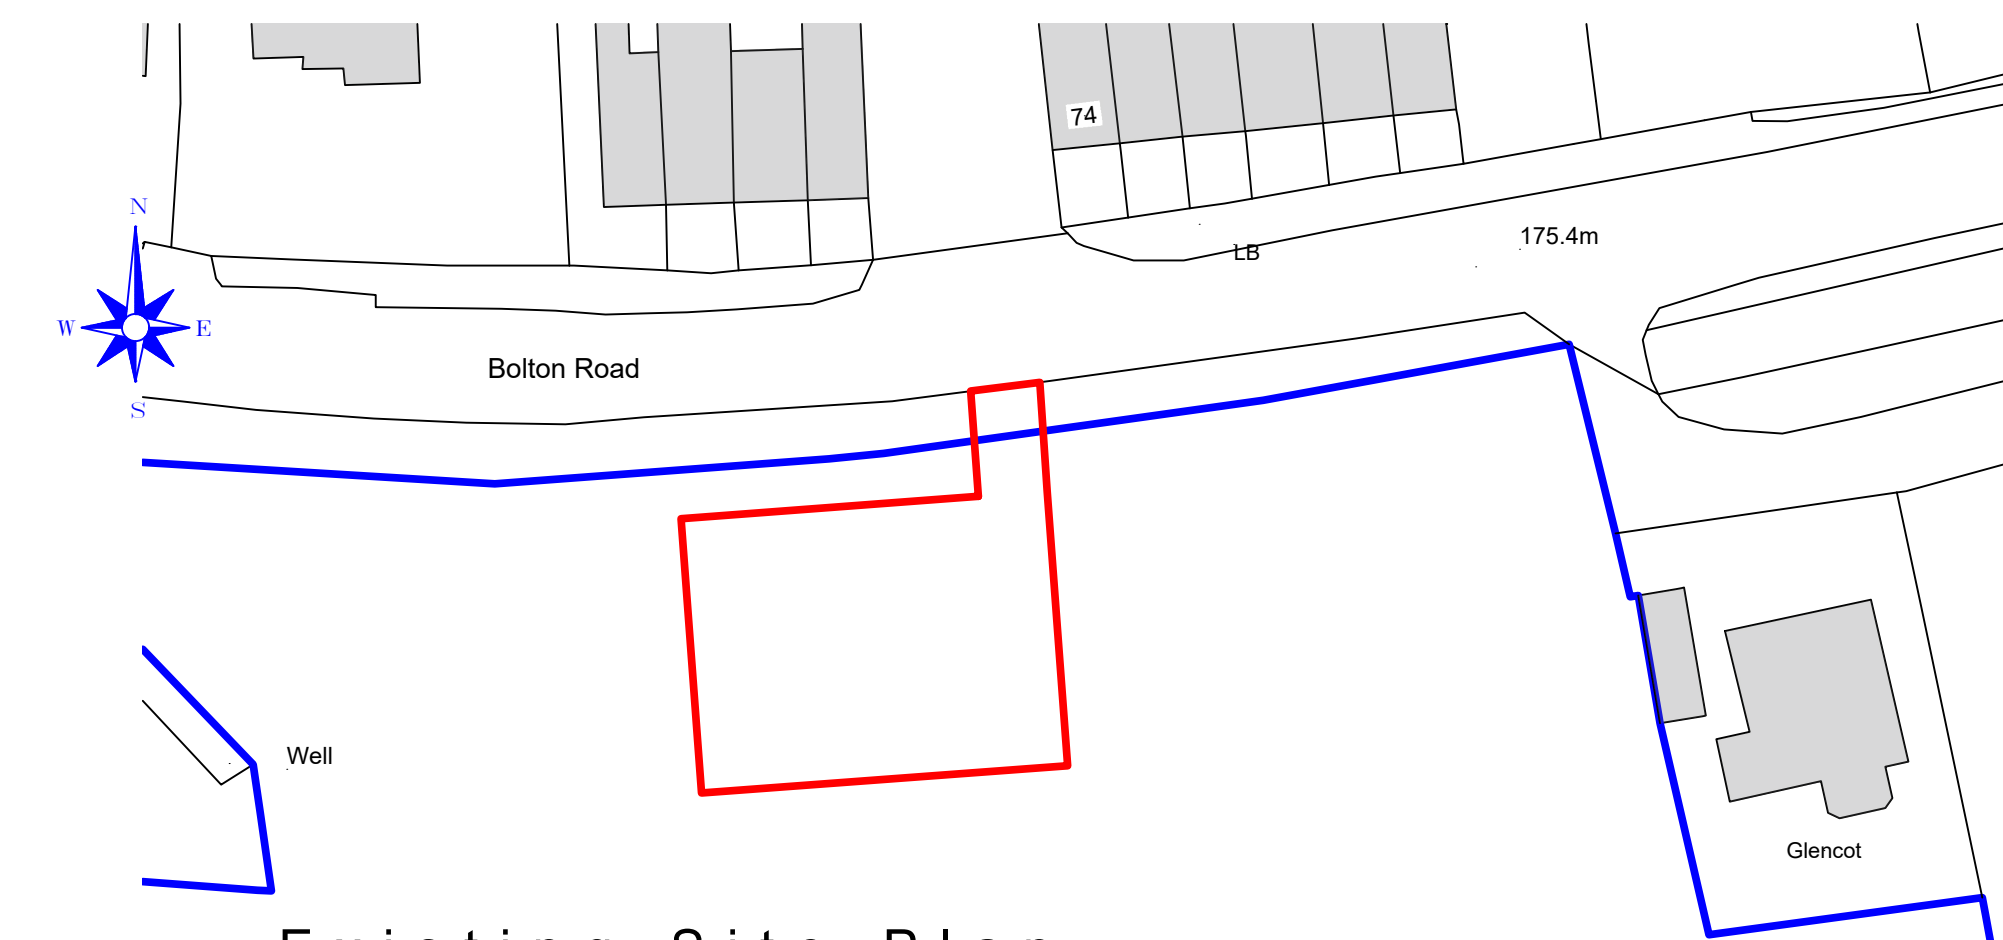


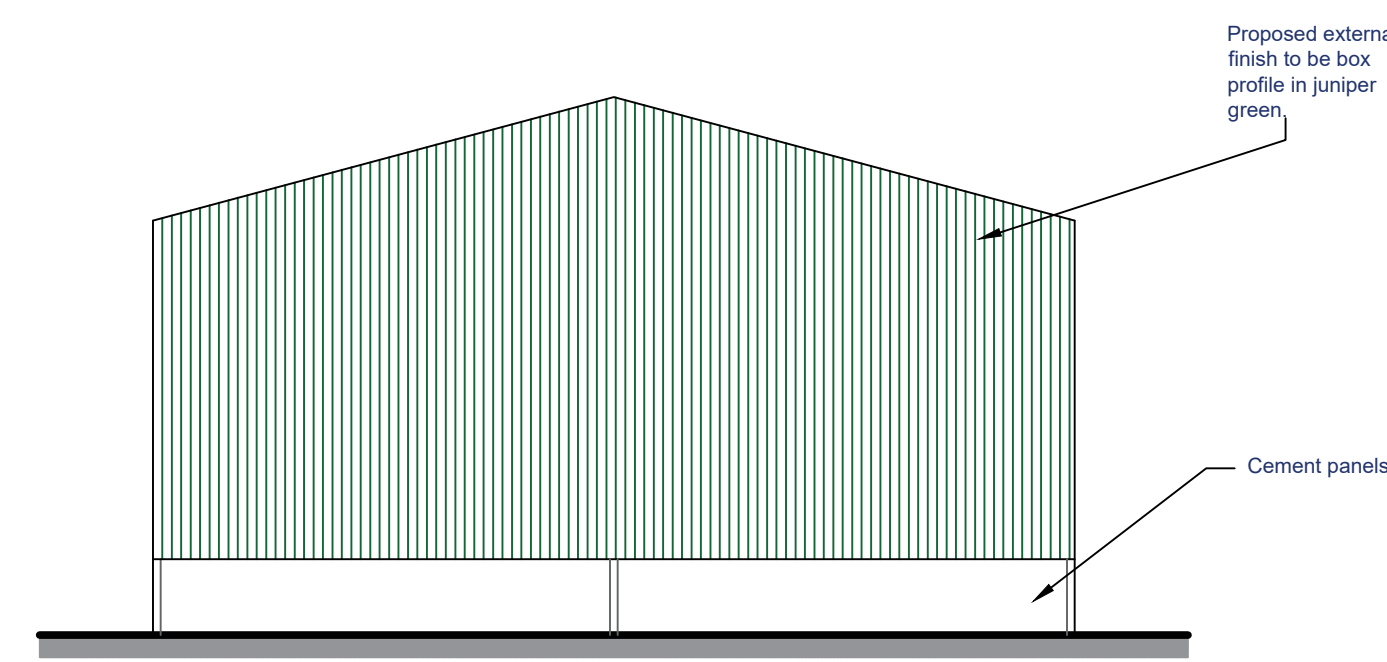

IMPORTANT NOTES

DO NOT SCALE FROM THIS PLAN

THESE ELEVATIONS ARE DRAFTED TO ALLOW THE PLANNING AUTHORITY TO MAKE A DECISION ON THE PROPOSED DEVELOPMENT AND FOR NO OTHER PURPOSE. THESE ELEVATIONS ARE NOT BUILDING REGULATION COMPLIANT AND SHOULD NOT BE RELIED UPON AS SUCH. THE DECISION NOTICE (WHEN AVAILABLE) SHALL PROVIDE THE EXACT DIMENSIONS OF THE PROPOSED BUILDING AND SHOULD BE RELIED UPON. THESE PLANS SHOULD NOT BE USED AS DEFINITIVE AND ANY MEASUREMENTS SHOULD BE TAKEN AND CHECKED FROM THE PROPOSED SITE.

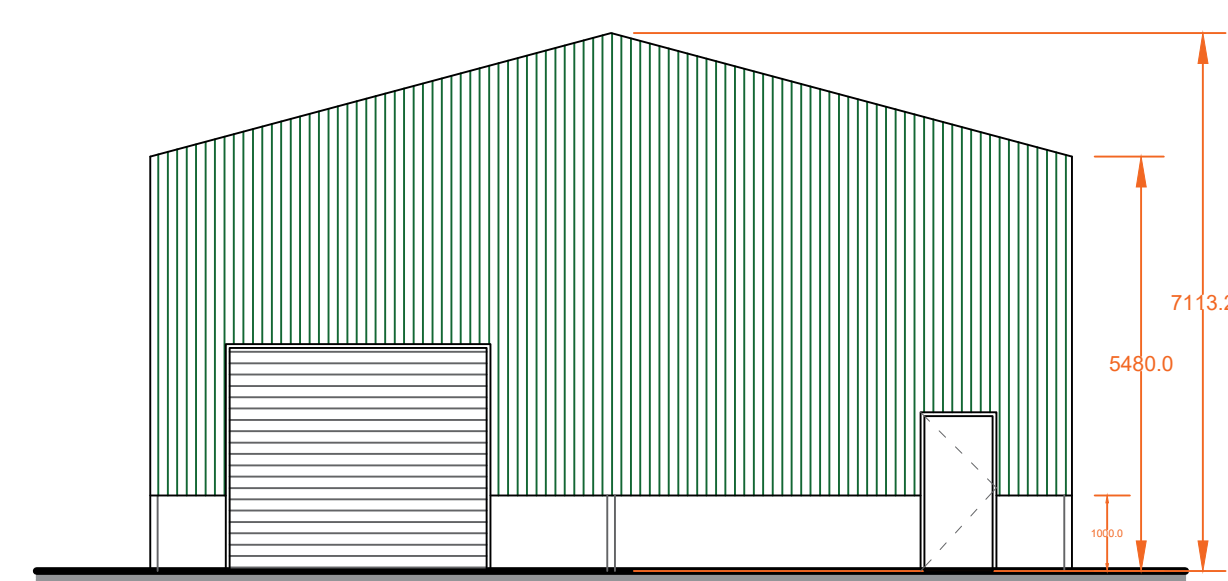

Proposed Tree Protection Fencing
(Taken from BS 5837:2012)

C.	Amended at the request of L.A.	17/01/2023
B.	Amended at the request of L.A.	10/01/2023
A.	Amended at the request of L.A.	8/12/2022
Revision		Date



MACMARSHALLS
AN ASSOCIATE COMPANY OF THE BAKER GROUP
112-114 CHORLEY NEW ROAD, BOLTON, BL4 4DH

Macmarshalls Ltd,
Horned House,
112-114 Chorley New Road,
Bolton, BL4 4DH

info@macmarshalls.co.uk
Tel: 01204 965660
www.macmarshalls.co.uk

<u>Drawing Title:</u>	
Proposed Agricultural Building	
<u>Site Location:</u>	
Holhouse Farm, Greenmount, Bury, BL8 4HD	
<u>Drawing Status:</u>	
Proposed Plans	
<u>Date:</u>	<u>Drawn by:</u>
02/11/2022	J.Holden
<u>Scale:</u>	<u>Ref:</u>
1:100 @ A1	-
<u>Client:</u>	<u>Revision</u>
Mr Duxbury	C.