




Rev	Description	Date

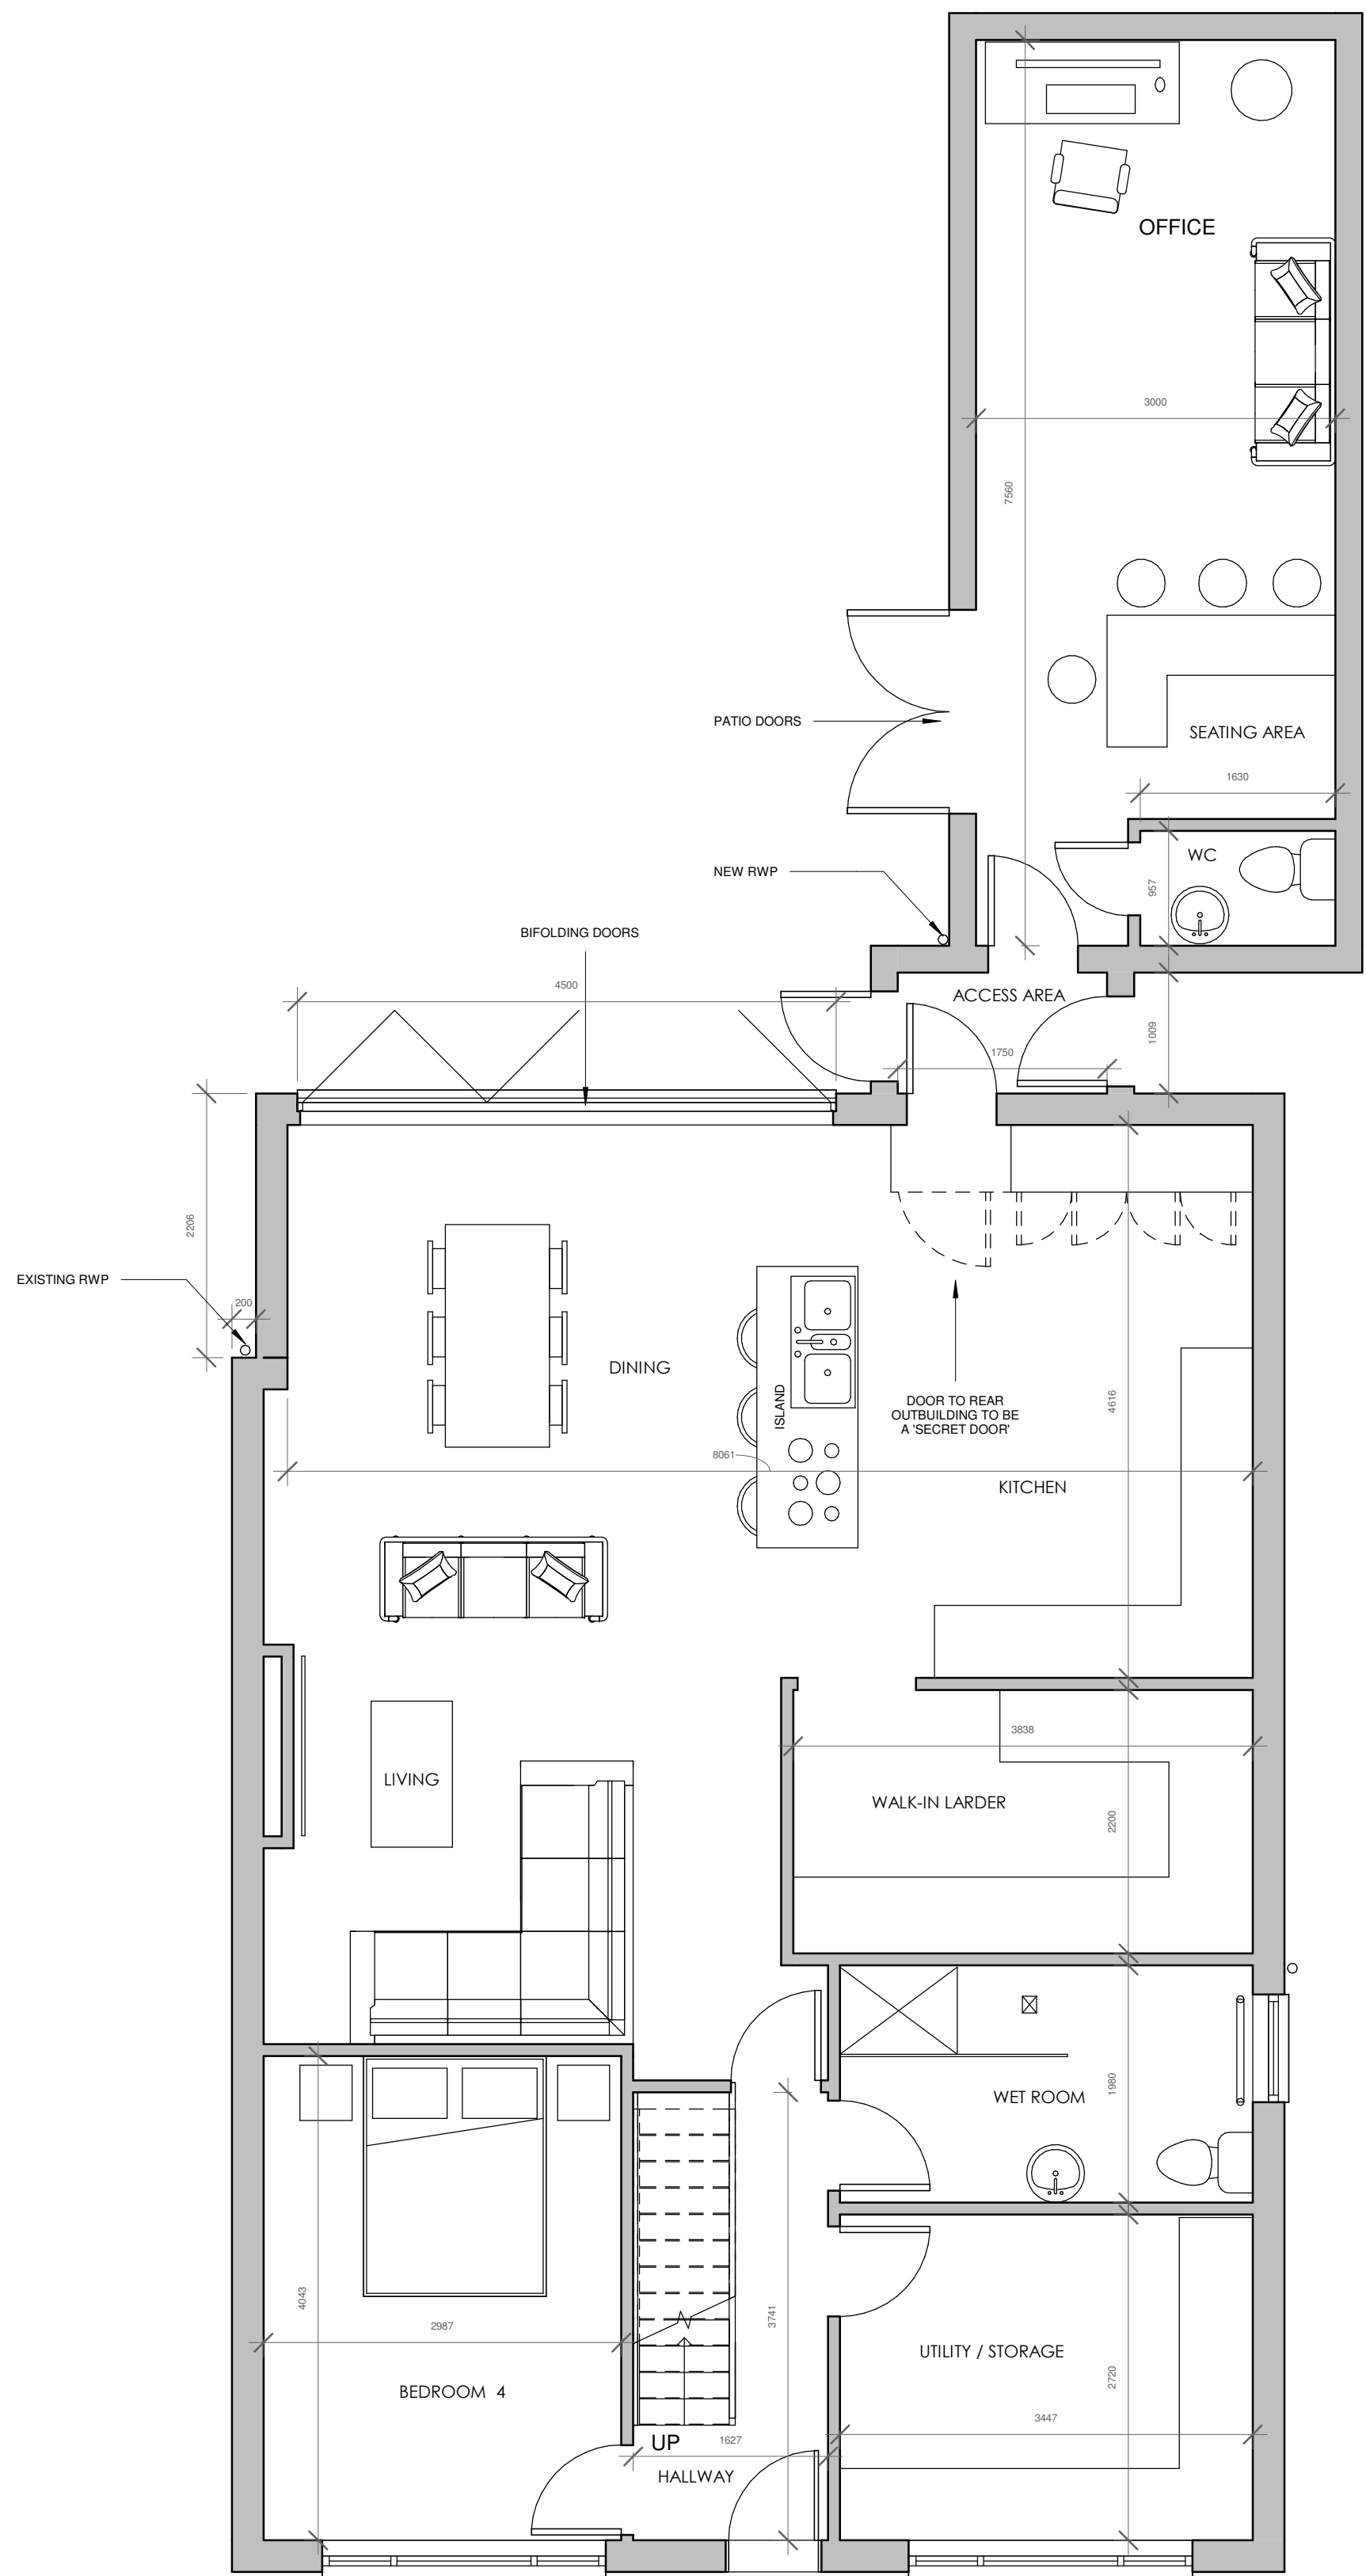

Proposed Ground Floor
1 : 50

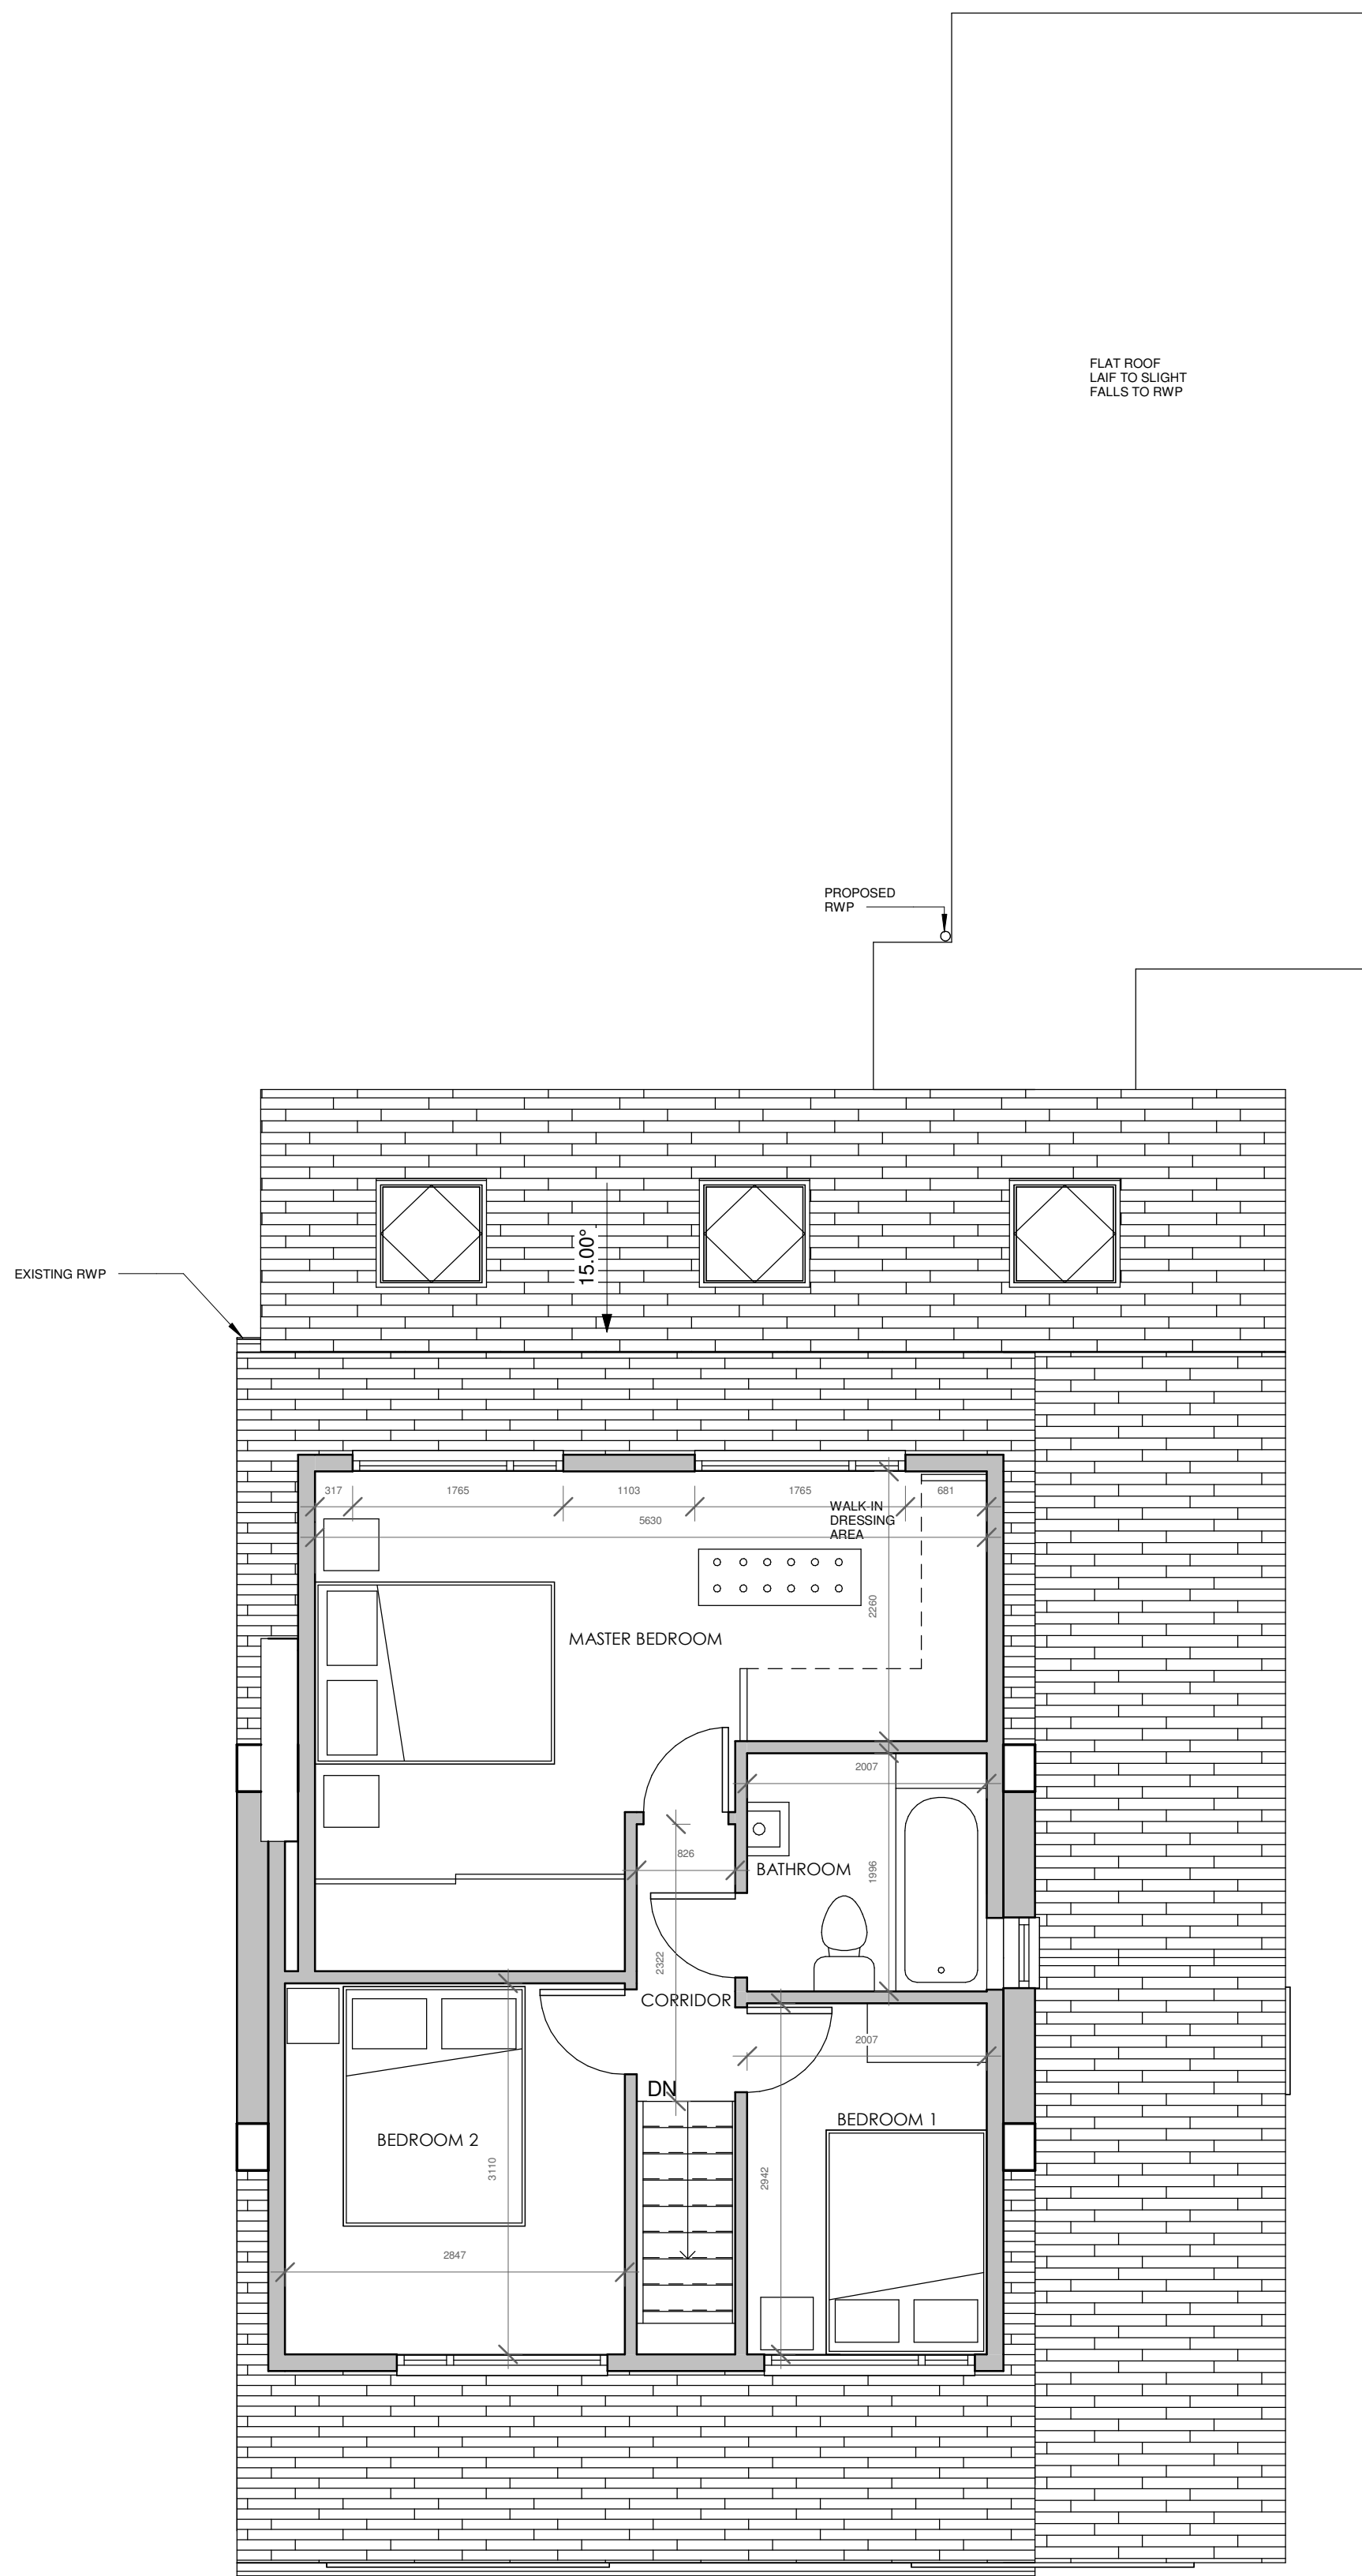

Proposed First Floor
1 : 50

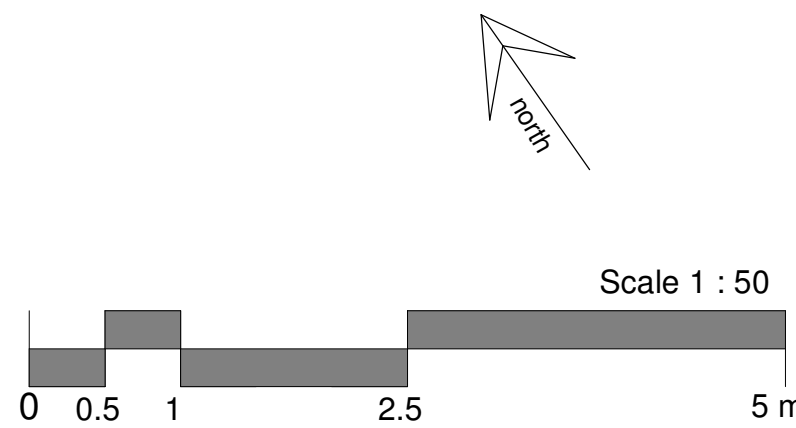

Figured dimensions only to be taken from this drawing. DO NOT SCALE.
All contractors must visit the site and be responsible for checking all setting out dimensions and notifying the architect of any discrepancies prior to any manufacture or construction work.

NOTES:

DRAFT

STATUS PURPOSE OF ISSUE

SLH Home Design

M: 07999322120
E: info@slhomedesign.co.uk
W: www.slhomedesign.co.uk

PROJECT
2 Lyndon Close, Bury

TITLE
PROPOSED PLANS OPTION 2

ADDRESS
BL8 3EY

DRAWN BY sh CHECKED BY SH DATE 18-04-2022

SCALE (@ A1) 1 : 50 PROJECT NUMBER 2087

DRAWING NUMBER A203 REV