



LAND OFF DUMERS LANE, RADCLIFFE

general notes:
do not scale the drawing.
all dimensions to be checked on site prior to commencement of work and any
discrepancy shall be immediately reported and resolved prior to work commencing.
this drawing is to be read in conjunction with all relevant drawings and
specifications relating to the job whether or not indicated on the drawing.
copyright reserved to mck associates ltd. and this drawing may not be used or
reproduced without prior written consent.

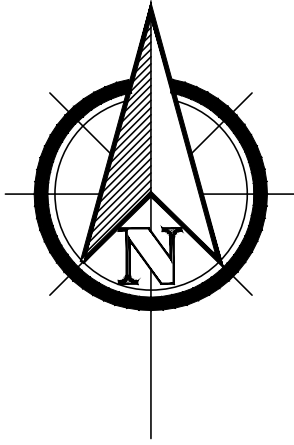

- EVCP Provision**
- Position of EVCP wall mounted unit
 - Position of outlet point for EVCP
 - Position of 4 & 5 point outlet 'App or Card Payment' charging column, inc. 4 & 5 no. ducts from each column, to feeder pillar.
 - Position of Feeder Pillar: ref. to Manufacturers installation guide for exact number of ducts required to each 'communal' charger, from feeder pillar.
 - Indicative duct Route EVCP charger/column. Note: 1 no. duct for each outlet point.
 - Indicates position of Stormguard heavy duty EV cable channel

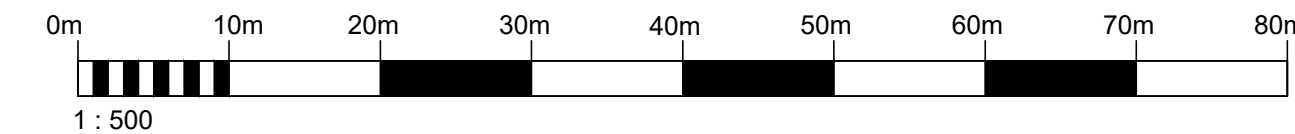

Rev. Date By Description

Client:



Project:
BEALEY IND EST
RADCLIFFE

Drawing Title:
EVCP LAYOUT

Drawn: RD	Checked:	Scale: 1:500	Date: AUG 2025
Job No: 1025	Drawing No: EVCP01	Rev: -	