

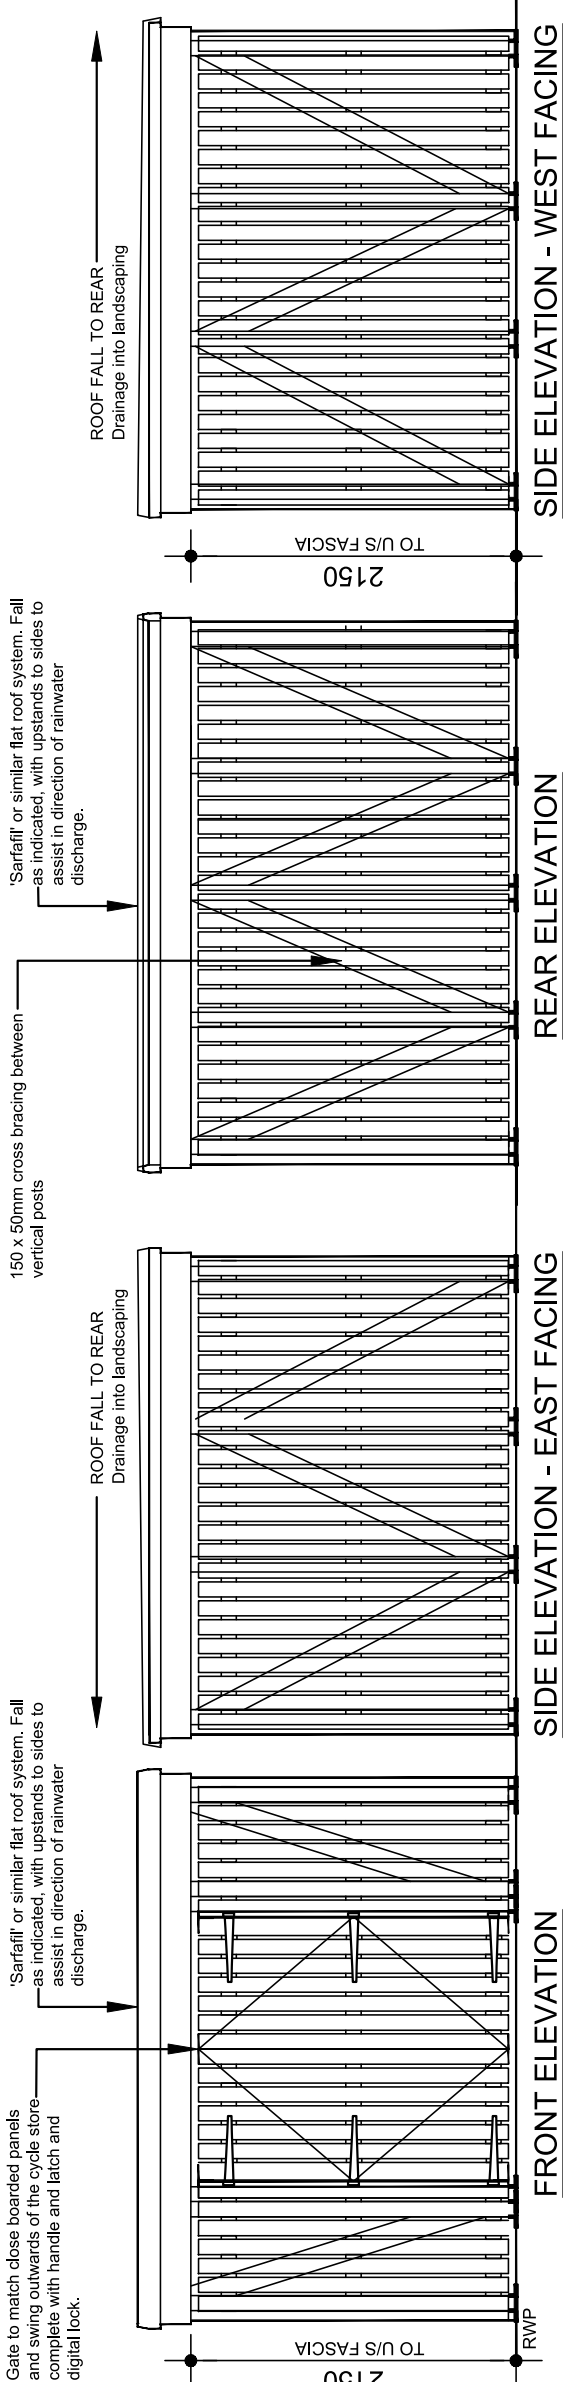
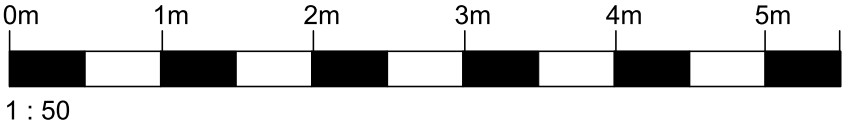


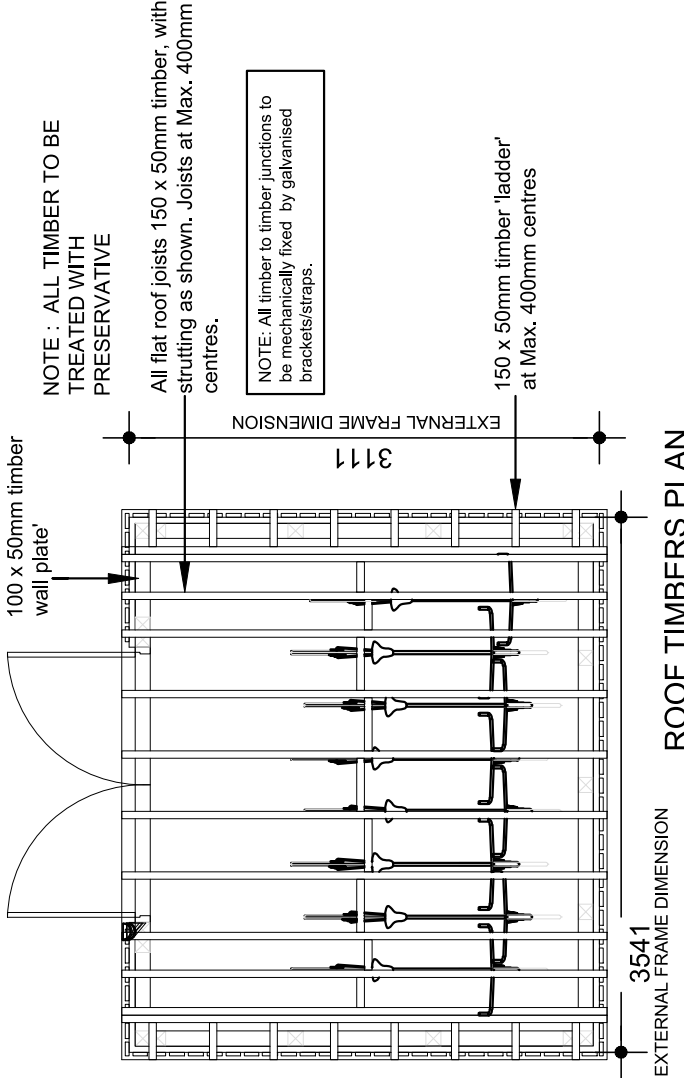

NOTE: Structural timber posts fixed to concrete flagged base, with bolt down anti-corrosion treated steel 'shoe'. Fixing bolt specification to be detailed by Structural Engineer.

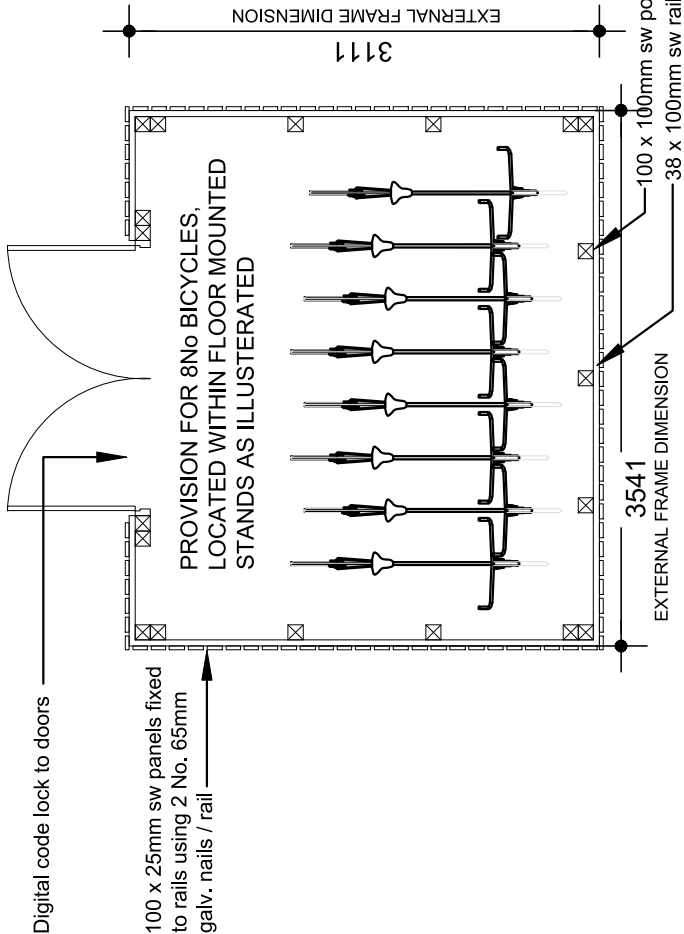


1 : 50

general notes:
do not scale the drawing.
all dimensions to be checked on site prior to commencement of work and any discrepancy shall be immediately reported and resolved prior to work commencing. this drawing is to be read in conjunction with all relevant drawings and specifications relating to the job whether or not indicated on the drawing.
copyright reserved to westchurch homes ltd. and this drawing may not be used or reproduced without prior written consent.

CYCLE STORE DETAIL SUBJECT TO
ANY CHANGES ADVISED FROM
ENGINEER

Rev.	Date	By	Description
------	------	----	-------------

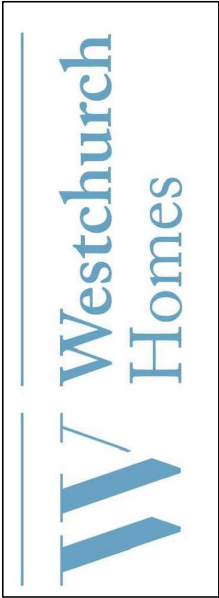

Project:			
Drawing Title: TIMBER CYCLE STORE			
Drawn: SL	Checked: -	Scale: 1:50 @ A3	Date: JULY 2024
Job No: 1019	Drawing No: TCS01	Rev: -	



Suggested cycle stand system. o/a length of 2.8M for 8 No. cycles. ref. Parker Style System, Model 1056, from Killeshall UK.