


Location Plan

Site Address: 504, Bolton Road, Bury, BL8 2DU

Date Produced: 25-Jul-2023

Scale: 1:1250 @A4

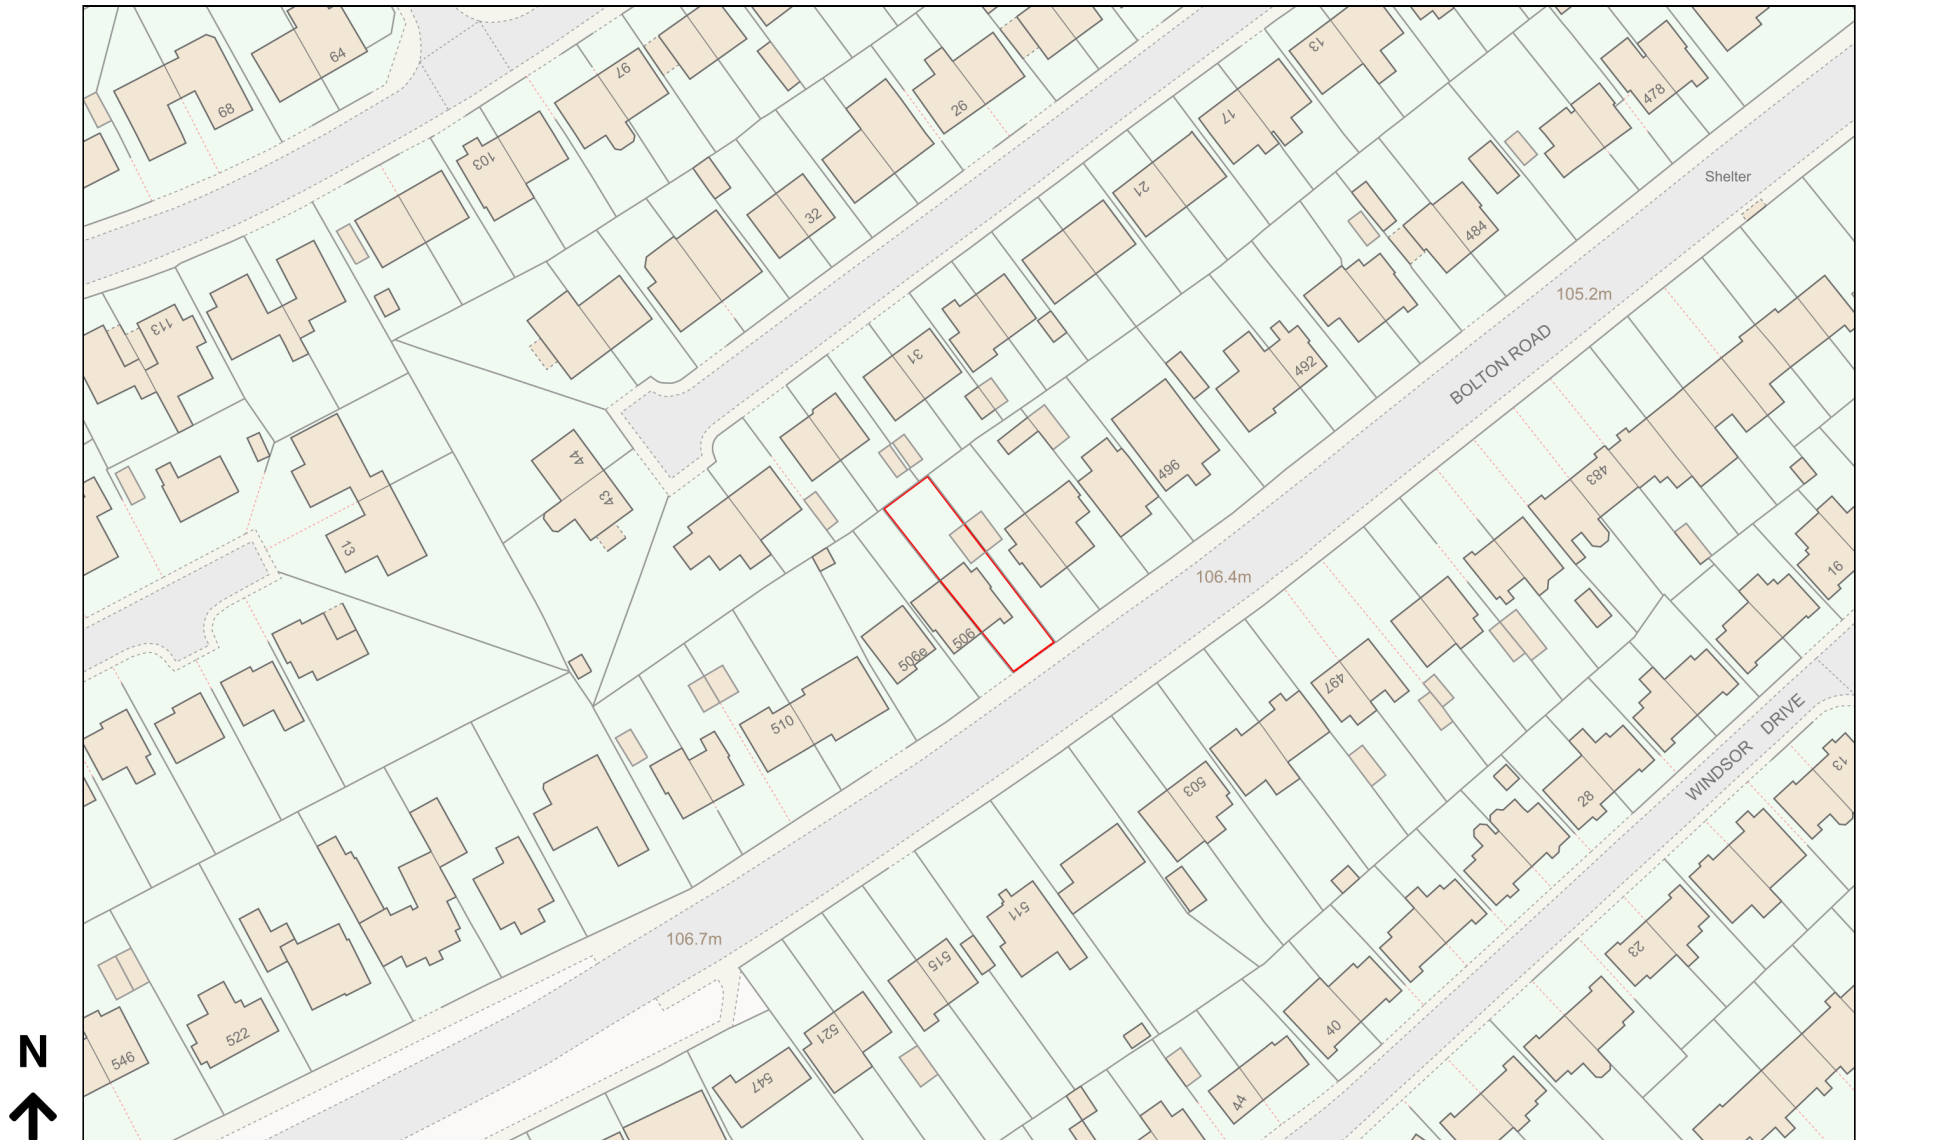

Planning Portal Reference: PP-12339180v1

0 50
Metres