



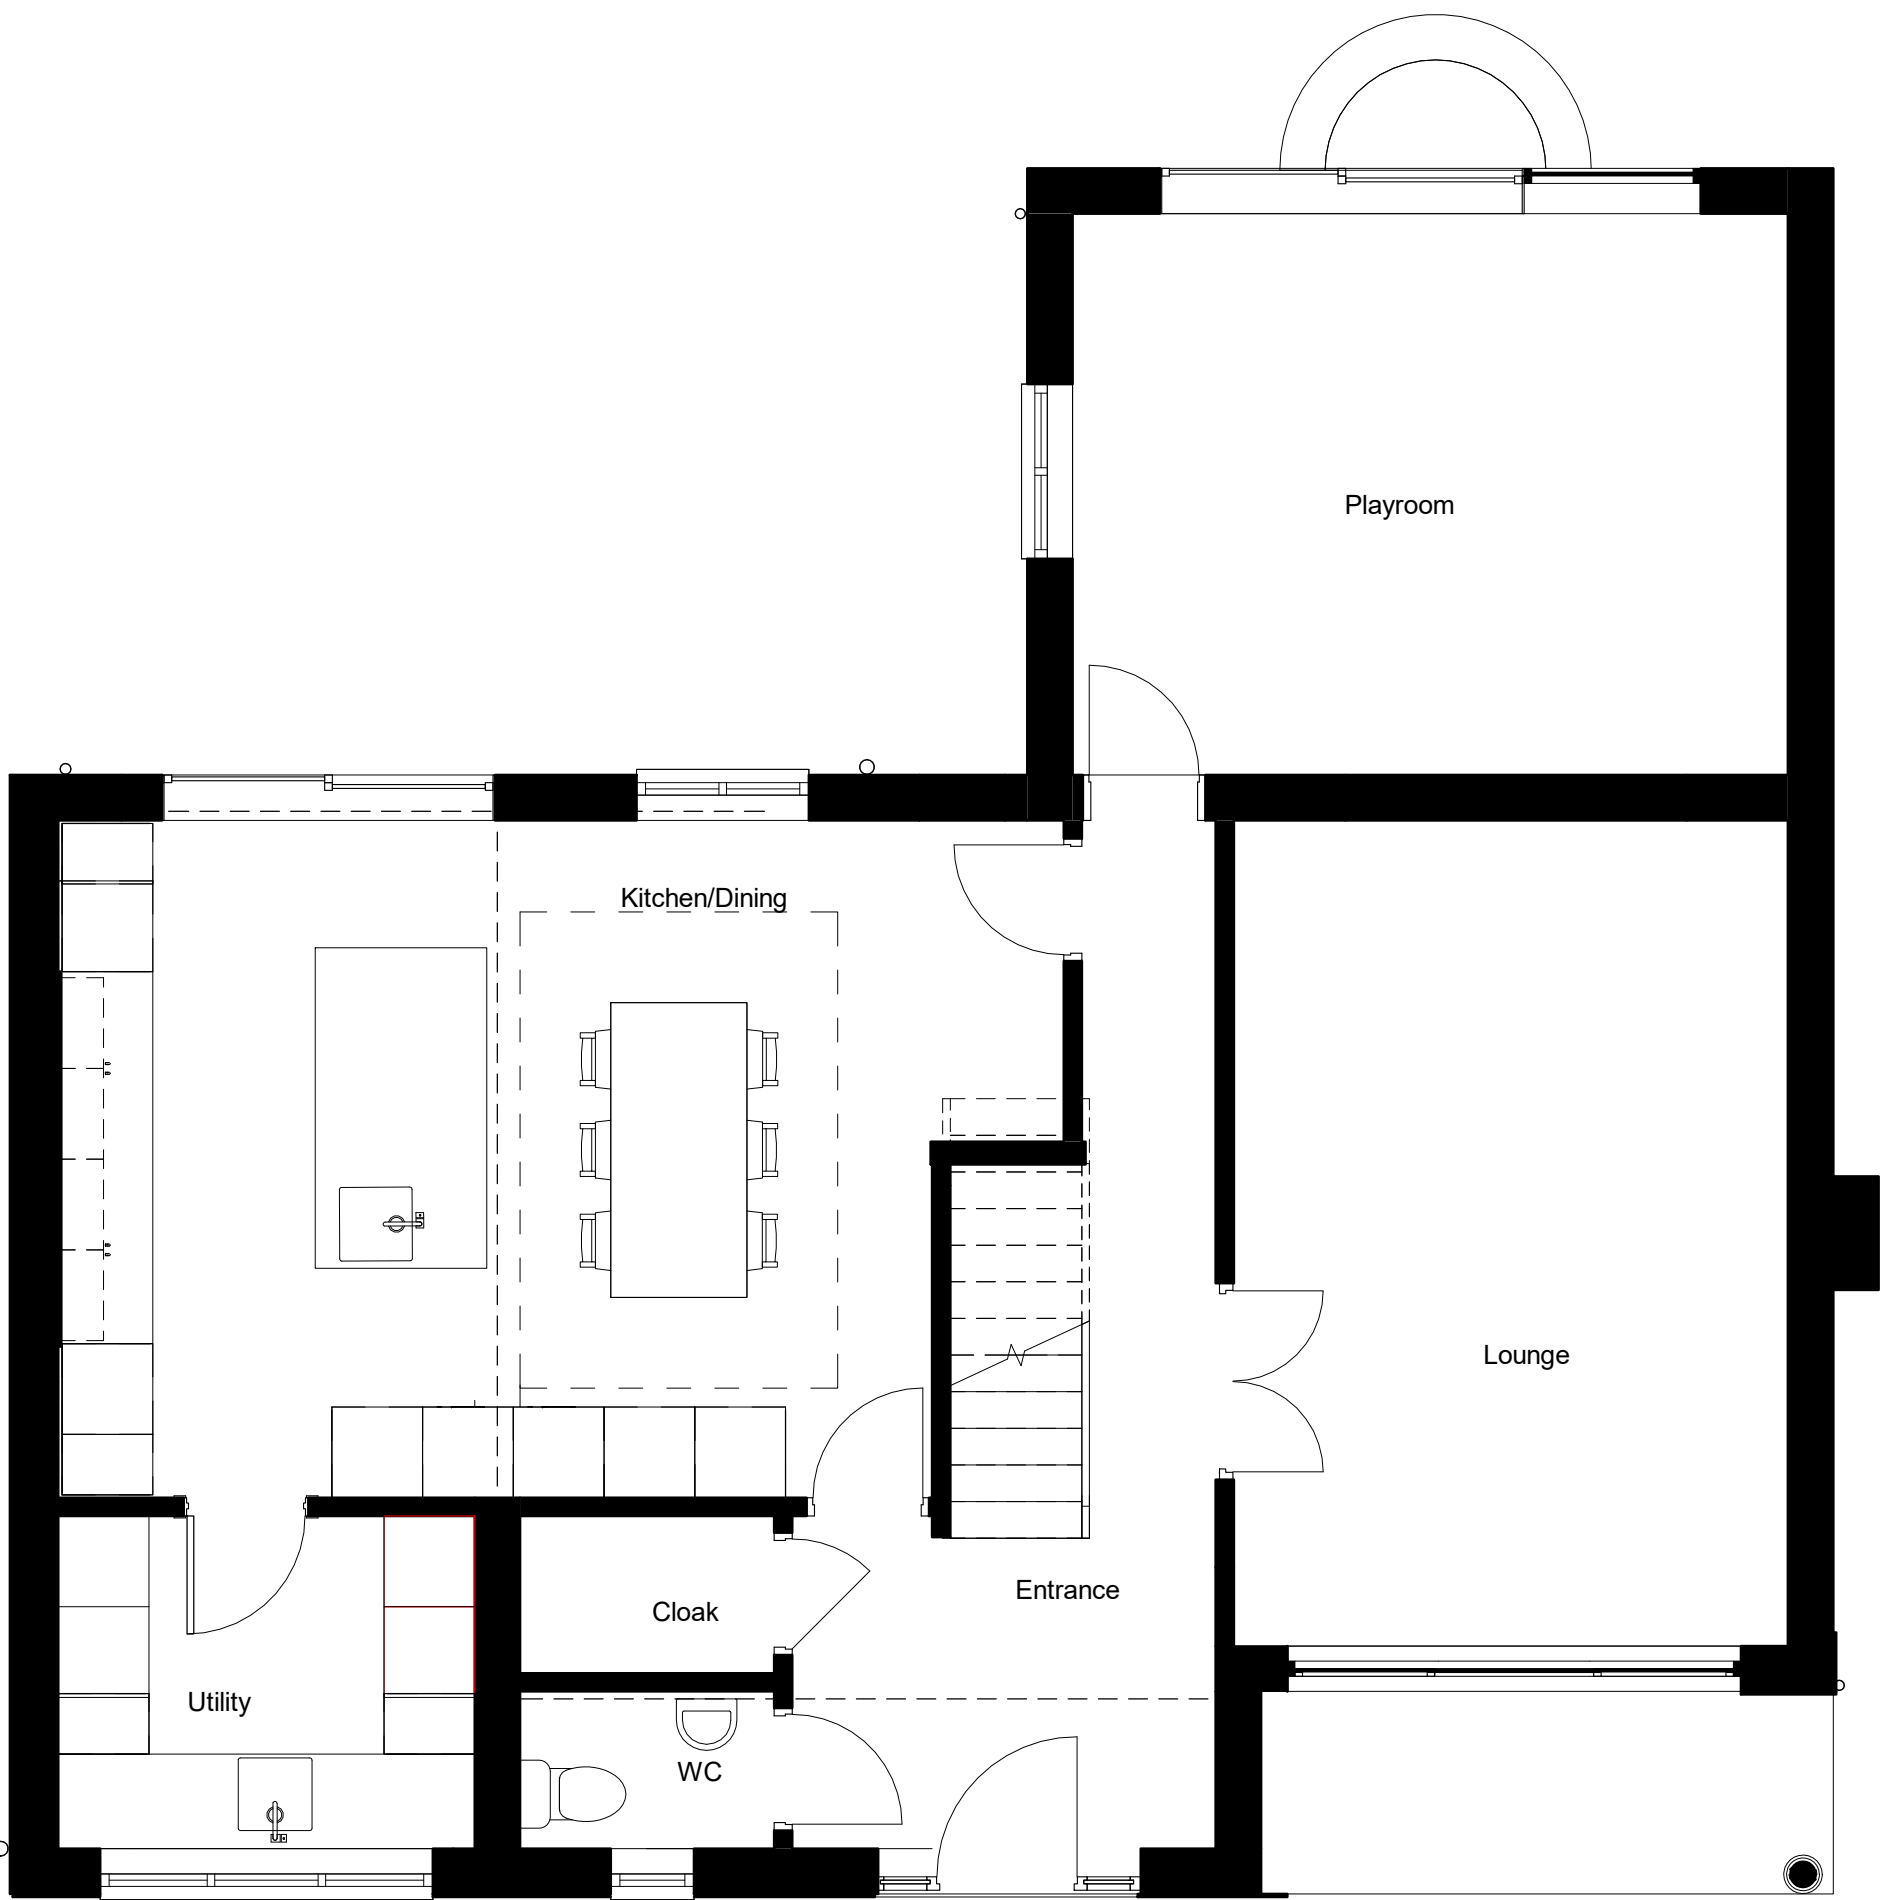

2. Level 1 GA Proposed

1 : 50

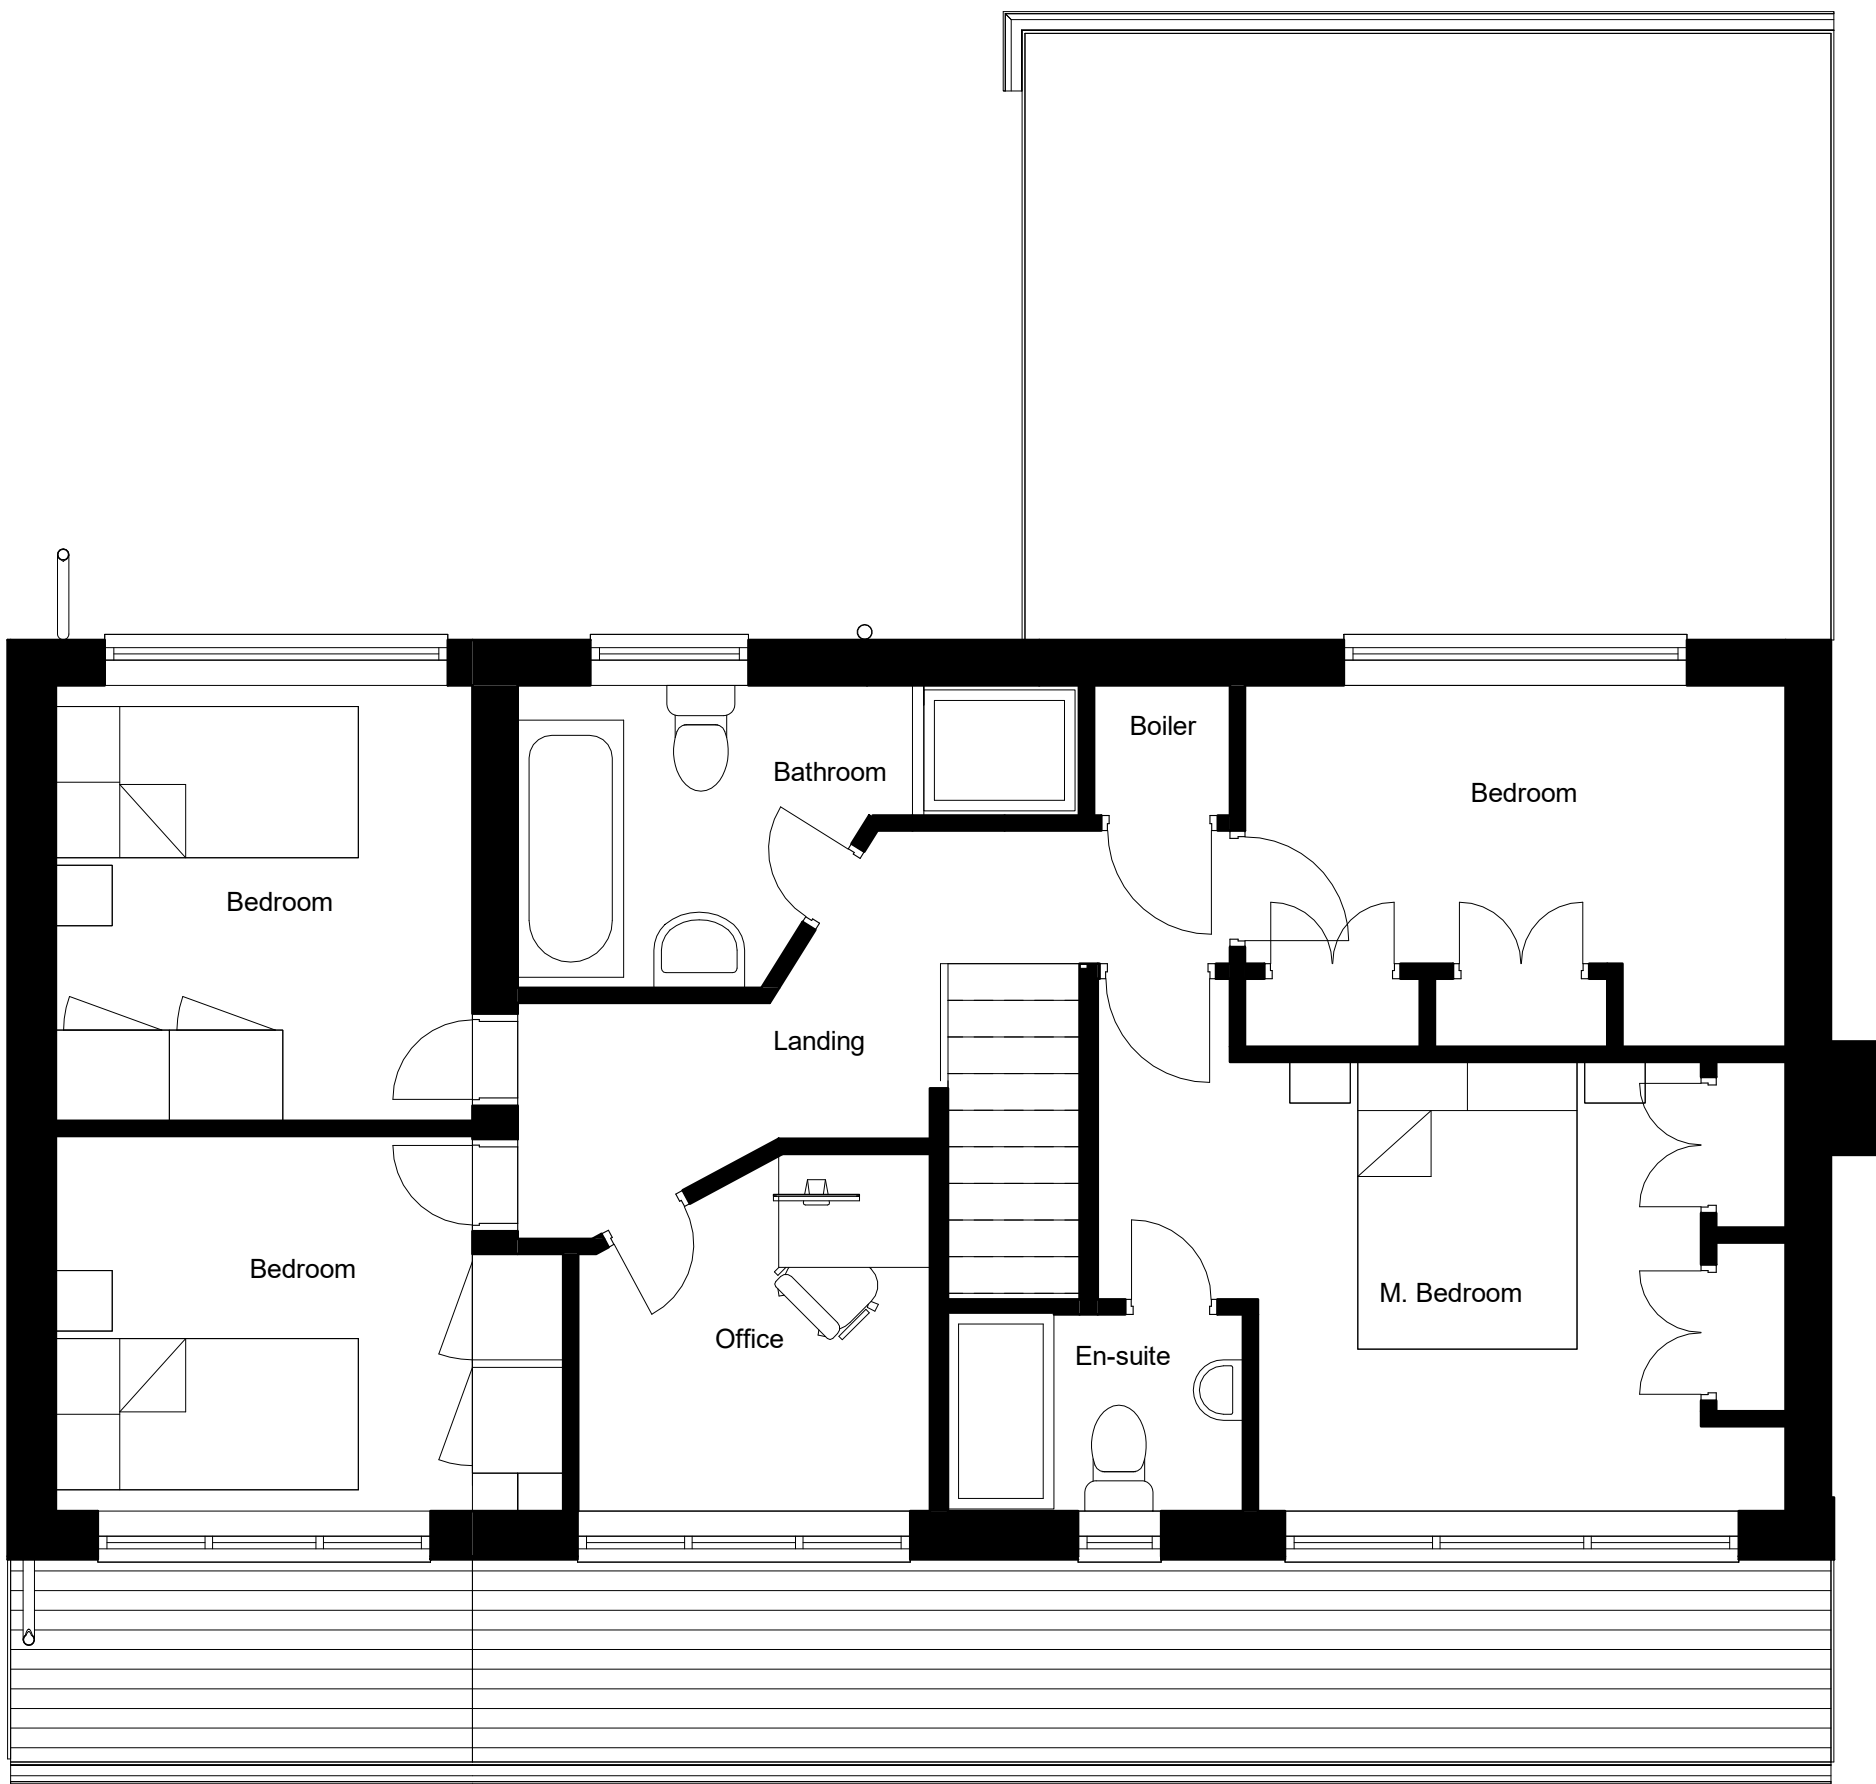

1. Level 0 GA Proposed

1 : 50




7. 3D View Proposed Front



4. Front - GA Proposed

1 : 100

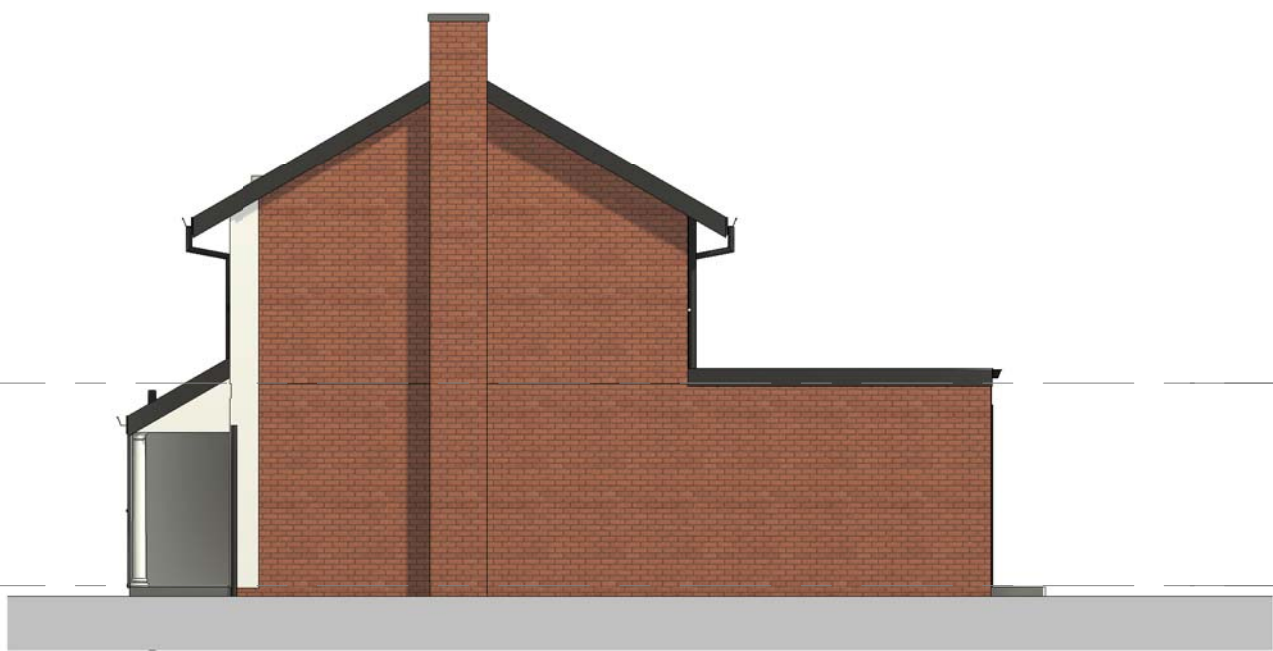

5. Right Side - GA Proposed

1 : 100




6. Rear - GA Proposed

1 : 100



3. Left Side - GA Proposed

1 : 100

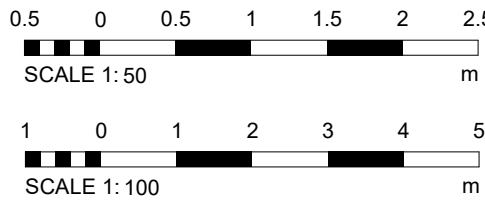

DURBAN
design studio

United Kingdom
Manchester
+44 (0) 7788201413
8 Park Lane
Whitefield
M46 7PB

PROJECT 1 Ganton Ave

PROJECT 1 Ganton Ave

TITLE
Proposed GA Plans & Elevations · Option 4

SCALE	As indicated@A2	DRAWING No.
-------	-----------------	-------------

PROJECT No.	DDS2046	004
-------------	---------	-----

REV.		STATUS
------	--	--------

DATE	17/07/2025 13:28:42	PLANNING
------	---------------------	----------

© COPYRIGHT · ALL RIGHTS RESERVED. THIS DRAWING MUST NOT BE REPRODUCED WITHOUT PERMISSION.
ALL DIMENSIONS RELATIVE TO THIS DRAWING TO BE CHECKED ON SITE. DESIGNER TO BE NOTIFIED OF ANY DISCREPANCIES. DESIGN REPORT LEVELS MUST BE VERIFIED BEFORE WORK COMMENCES. THIS DRAWING MUST BE CHECKED AGAINST ANY OTHER STRUCTURAL/SPECIALIST DRAWINGS PROVIDED. THIS DRAWING MUST NOT BE USED FOR CONSTRUCTION UNLESS ISSUED FOR CONSTRUCTION. ALL DIMENSIONS ON THIS DRAWING ARE IN MILLIMETRES UNLESS OTHERWISE STATED.