




1. Level 0 - GA Existing
1 : 50

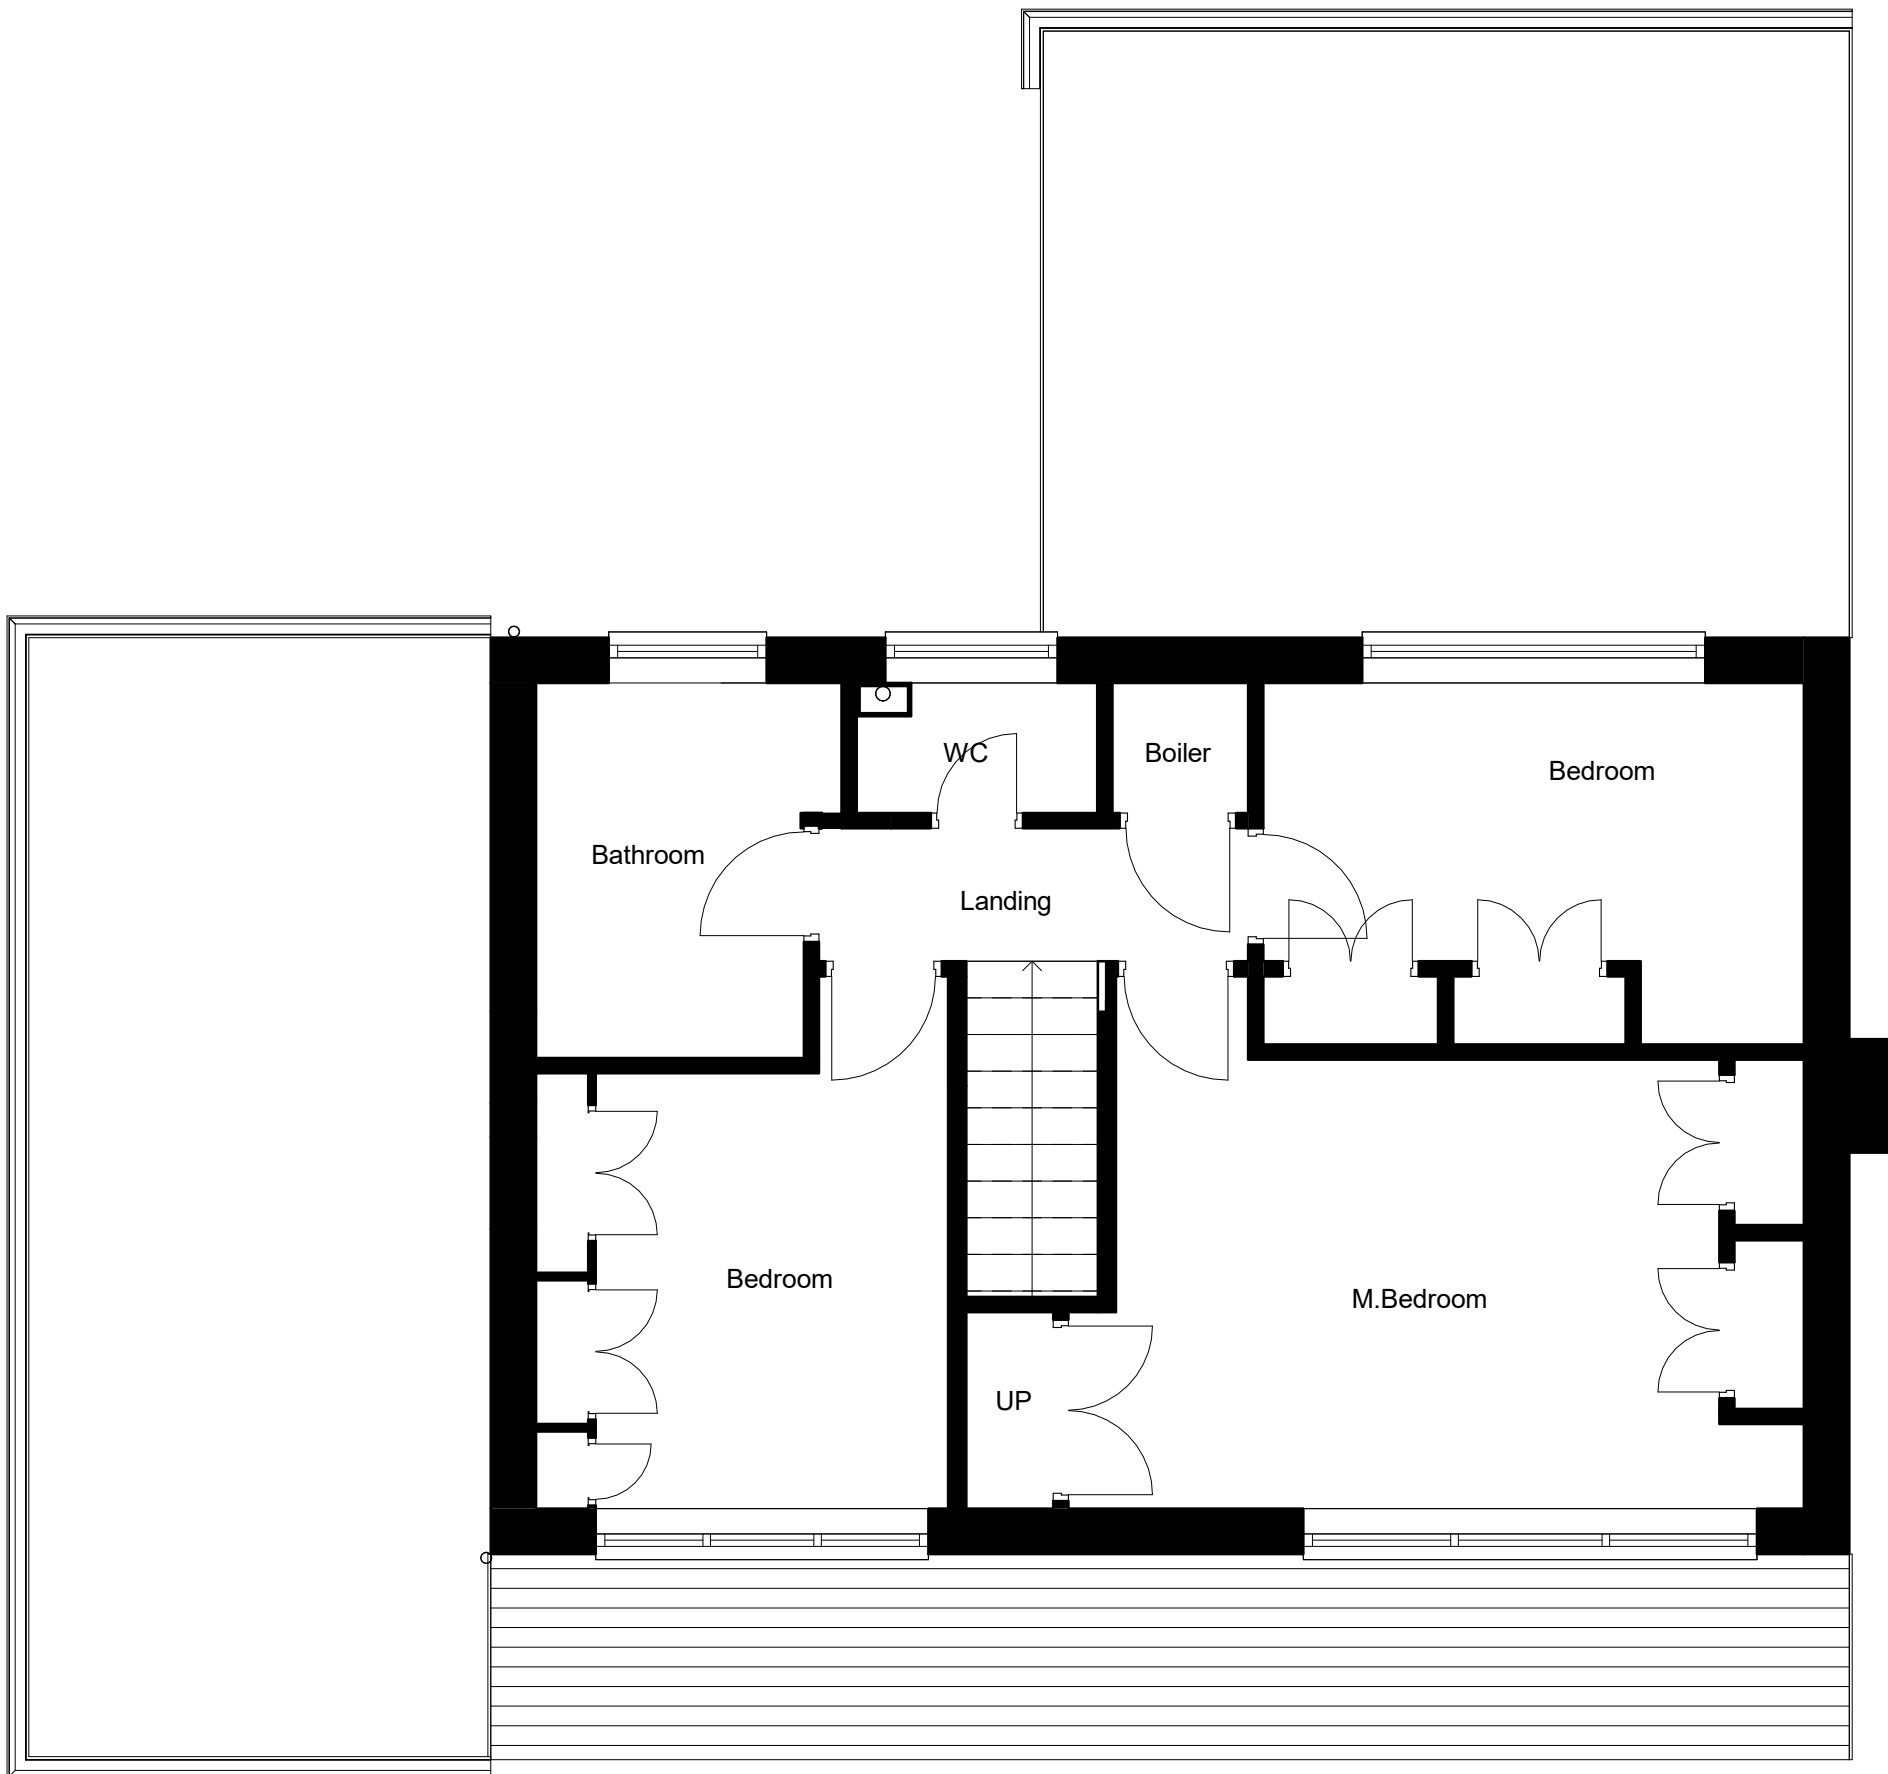


2. Level 1 - GA Existing
1 : 50



3. Front - Existing
1 : 100




4. Left Side - Existing
1 : 100

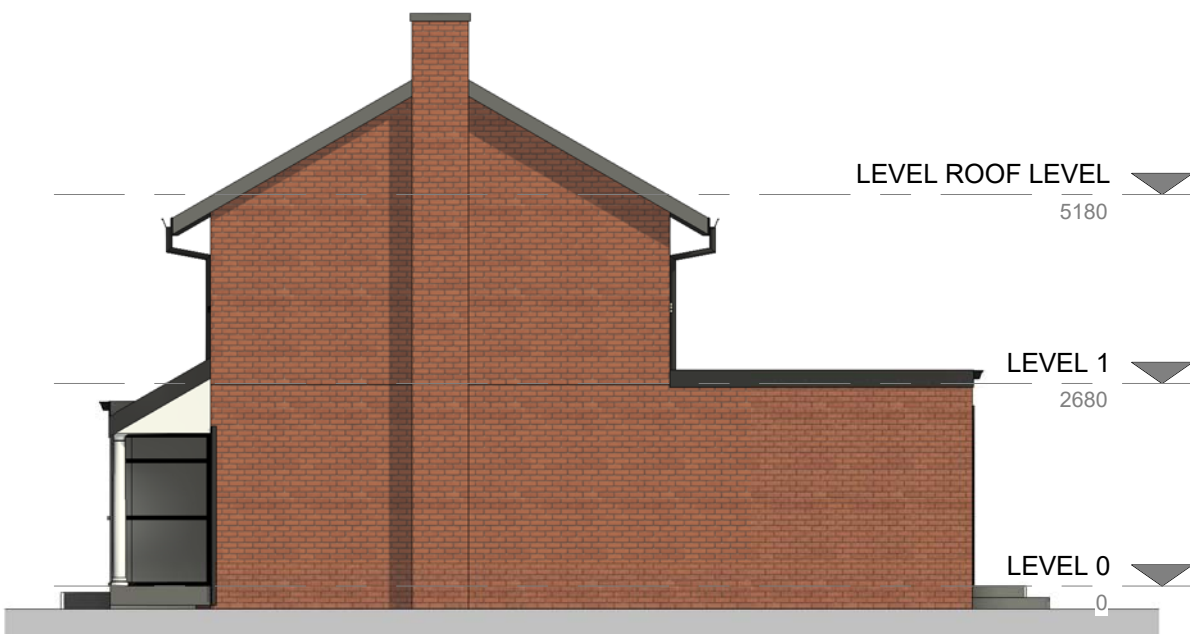

6. Right Side - Existing
1 : 100



5. Rear - Existing
1 : 100

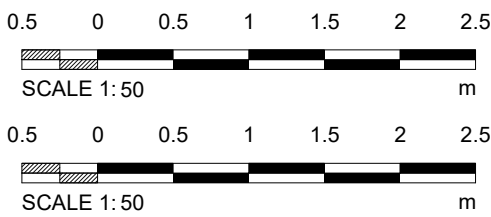

DURBAN
design studio

United Kingdom
Manchester
+44 (0) 7788201433
8 Park Lane
Whitefield
M46 7PB

PROJECT	1 Ganton Ave		
PROJECT	1 Ganton Ave		
TITLE	Existing GA Plans and Elevations		
SCALE	As indicated@A2	DRAWING NO.	003
PROJECT NO.	DDS2046	REV.	STATUS
DATE	08/07/2025 10:29:35	PLANNING	

© COPYRIGHT - ALL RIGHTS RESERVED. THIS DRAWING MUST NOT BE REPRODUCED WITHOUT PERMISSION.
ALL DIMENSIONS RELATIVE TO THIS DRAWING TO BE CHECKED ON SITE. DESIGNER TO BE NOTIFIED OF ANY DISCREPANCIES. DESIGNER TO BE NOTIFIED BEFORE WORK COMMENCES. THIS DRAWING MUST BE CHECKED AGAINST ANY OTHER STRUCTURAL/SPECIALIST DRAWINGS PROVIDED. THIS DRAWING MUST NOT BE USED FOR CONSTRUCTION UNLESS ISSUED FOR CONSTRUCTION. ALL DIMENSIONS ON THIS DRAWING ARE IN MILLIMETRES UNLESS OTHERWISE STATED.