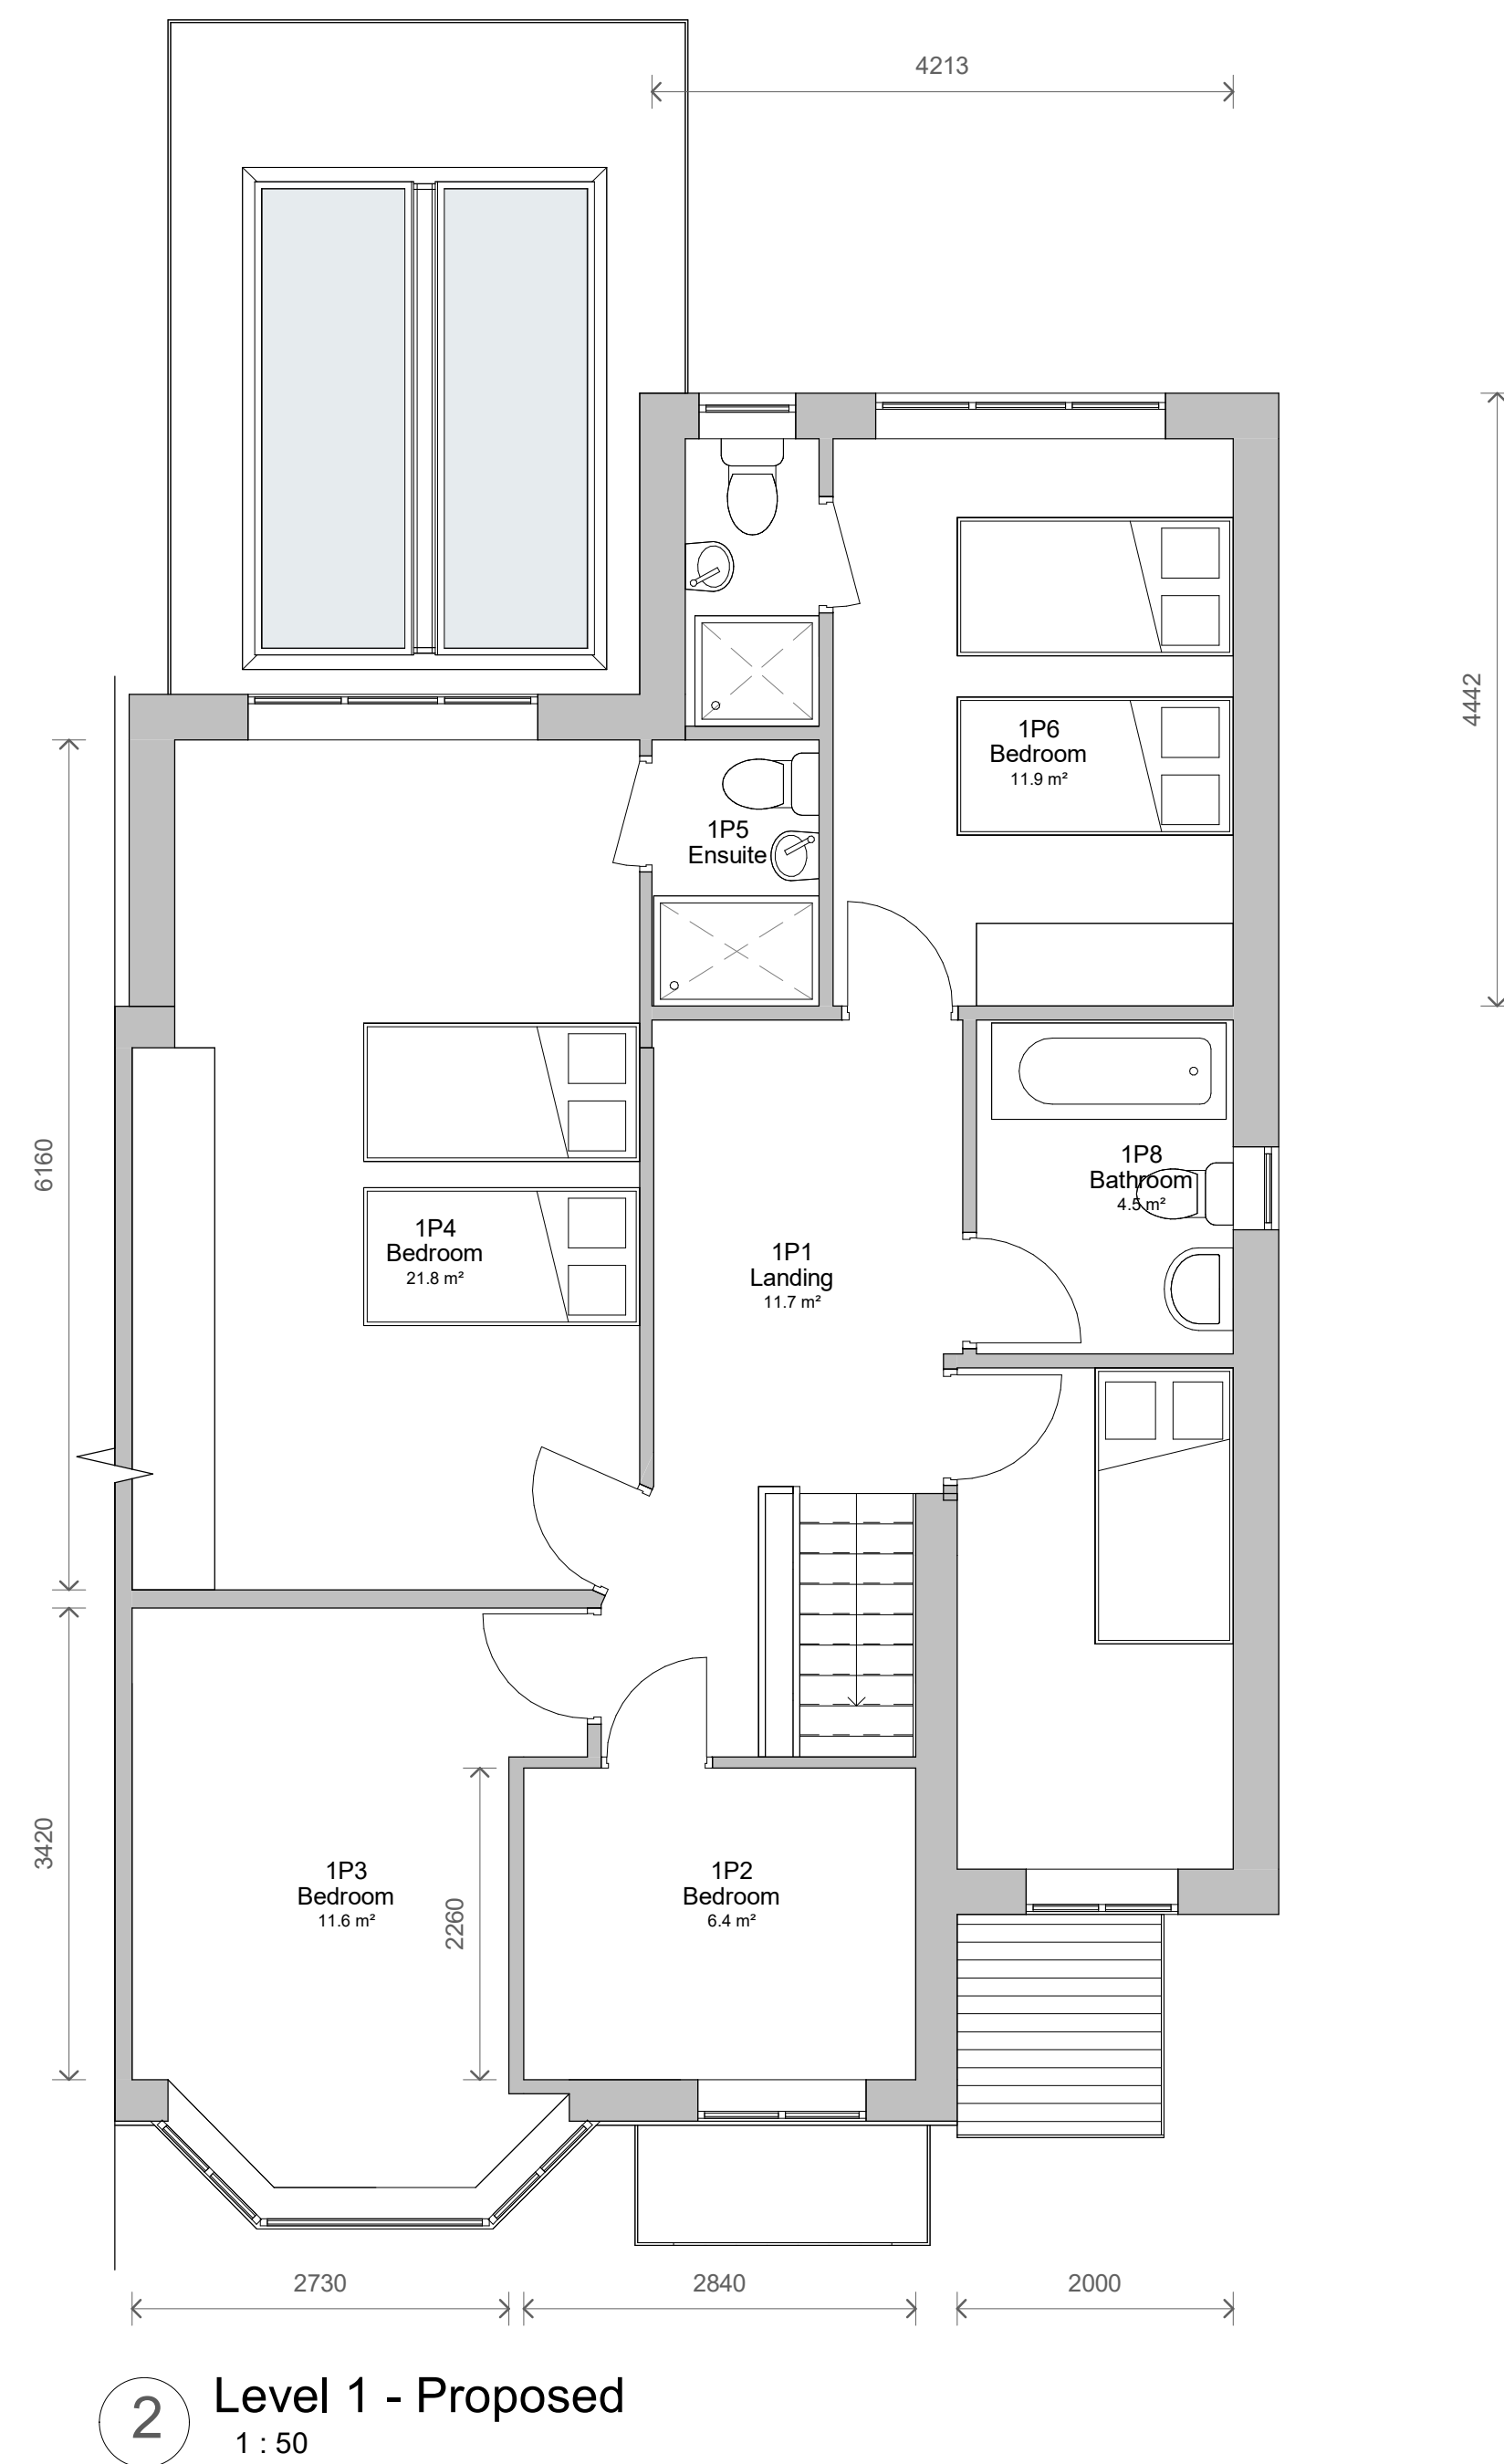
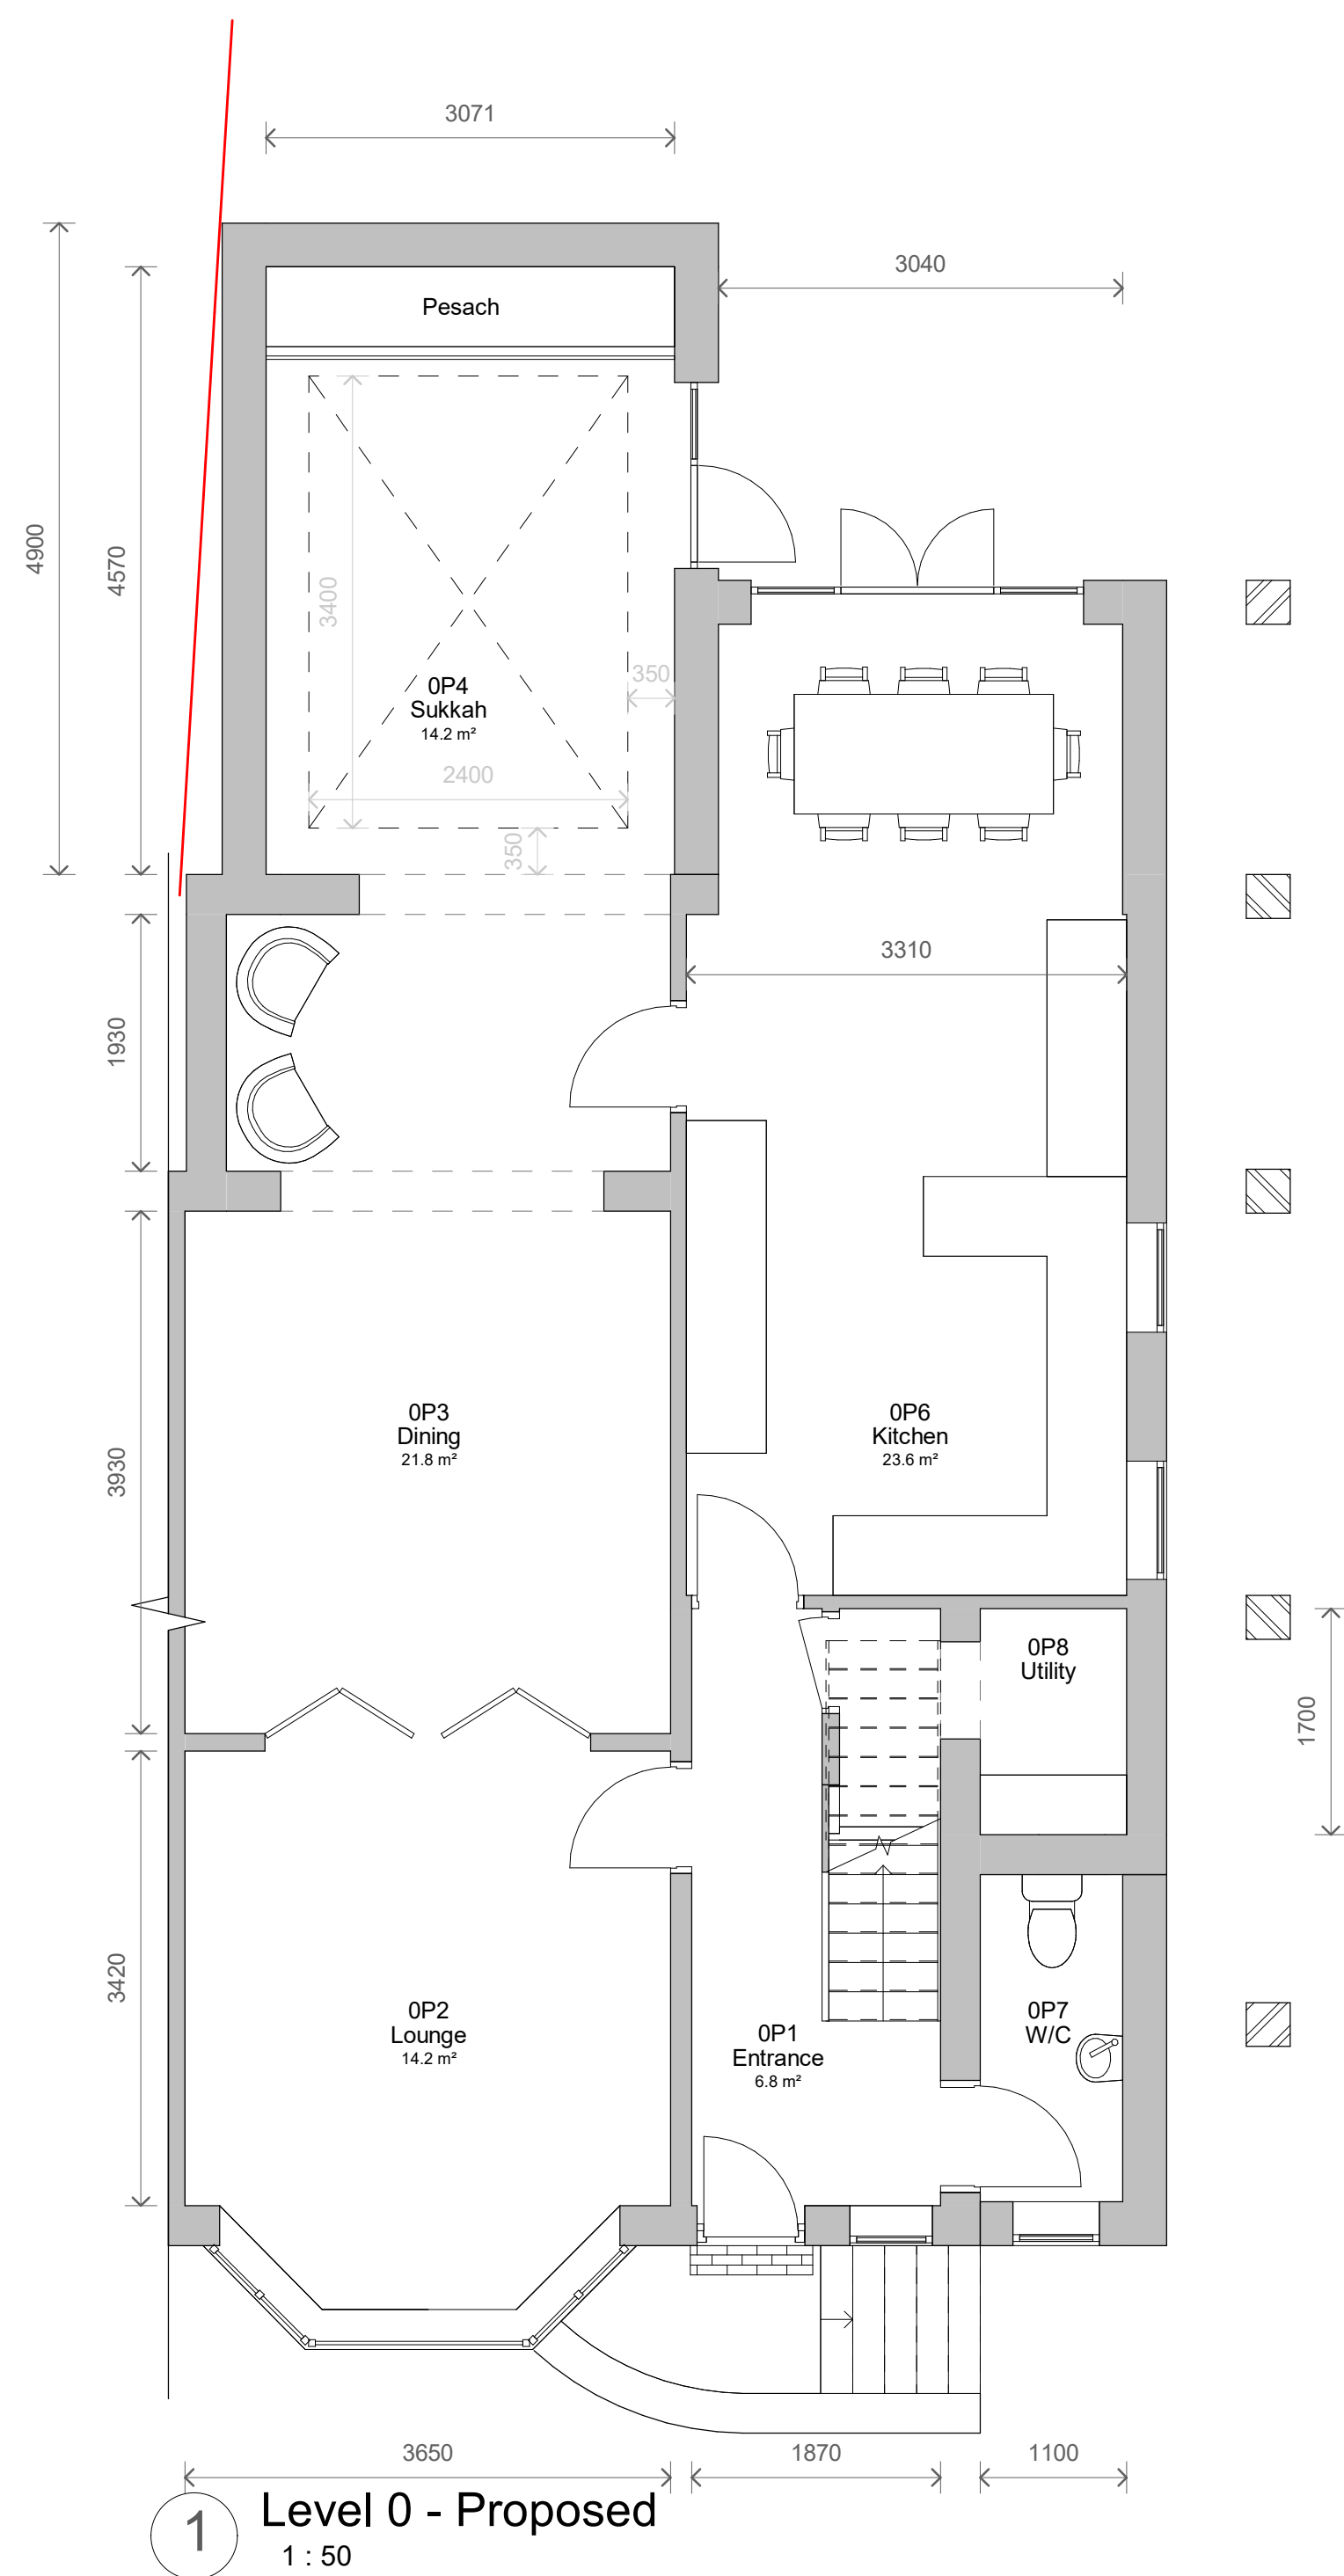
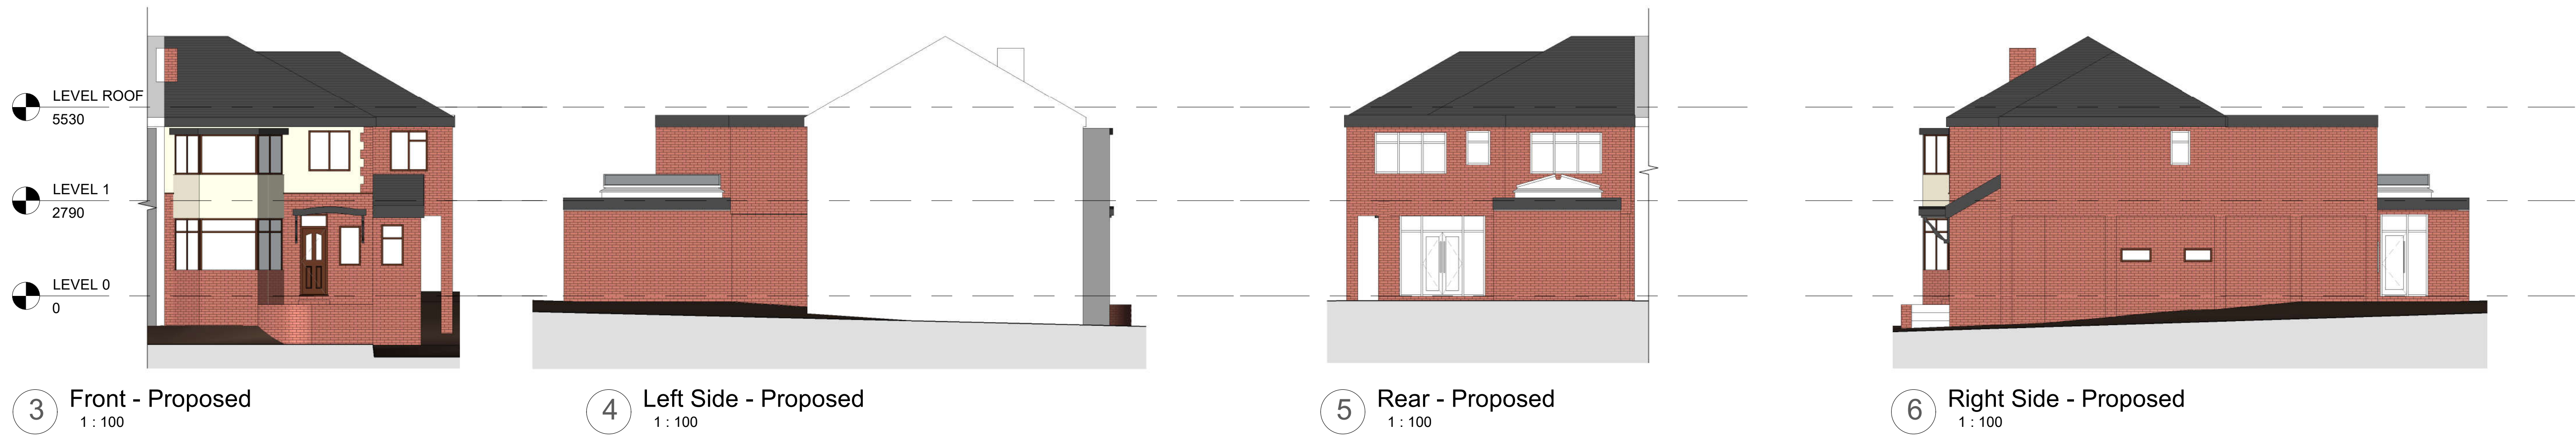


3	Revised Plans	14/12/2022
2	Revised Plans	03/10/2022
1	Revised Plans	01/09/2022
No.	Description	Date

PROJECT		27 Parkway	
TITLE			
Proposed Plans and Elevations			
CLIENT			
Cope			
STATUS			
DESIGN			
DRAWN BY		DATE	SCALE (@ A1)
GJ		19/08/2022	As indicated
PROJECT NUMBER		DRAWING NUMBER	REV
GSS22092		003	3
GOLD SKETCH			
S T U D I O S			
www.goldsketch.co.uk		info@goldsketch.co.uk	0161 792 9595
NOTES			
© COPYRIGHT ALL RIGHTS RESERVED.			
THIS DRAWING MUST NOT BE REPRODUCED WITHOUT WRITTEN CONSENT			
DRAWING TO BE USED FOR THE STATUS INDICATED ONLY			
ALL DIMENSIONS AND SETTING OUT DATA, BE INDICATED AND CONFIRMED ON SITE. ANY DISCREPANCIES TO BE REPORTED TO THE ARCHITECT IMMEDIATELY			
ALL WORK AND MATERIALS TO BE IN ACCORDANCE WITH CURRENT BUILDING REGULATIONS, RELEVANT CODES OF PRACTICE AND BRITISH STANDARDS. ALL DIMENSIONS ON THIS DRAWING ARE IN MILLIMETRES UNLESS OTHERWISE STATED.			