



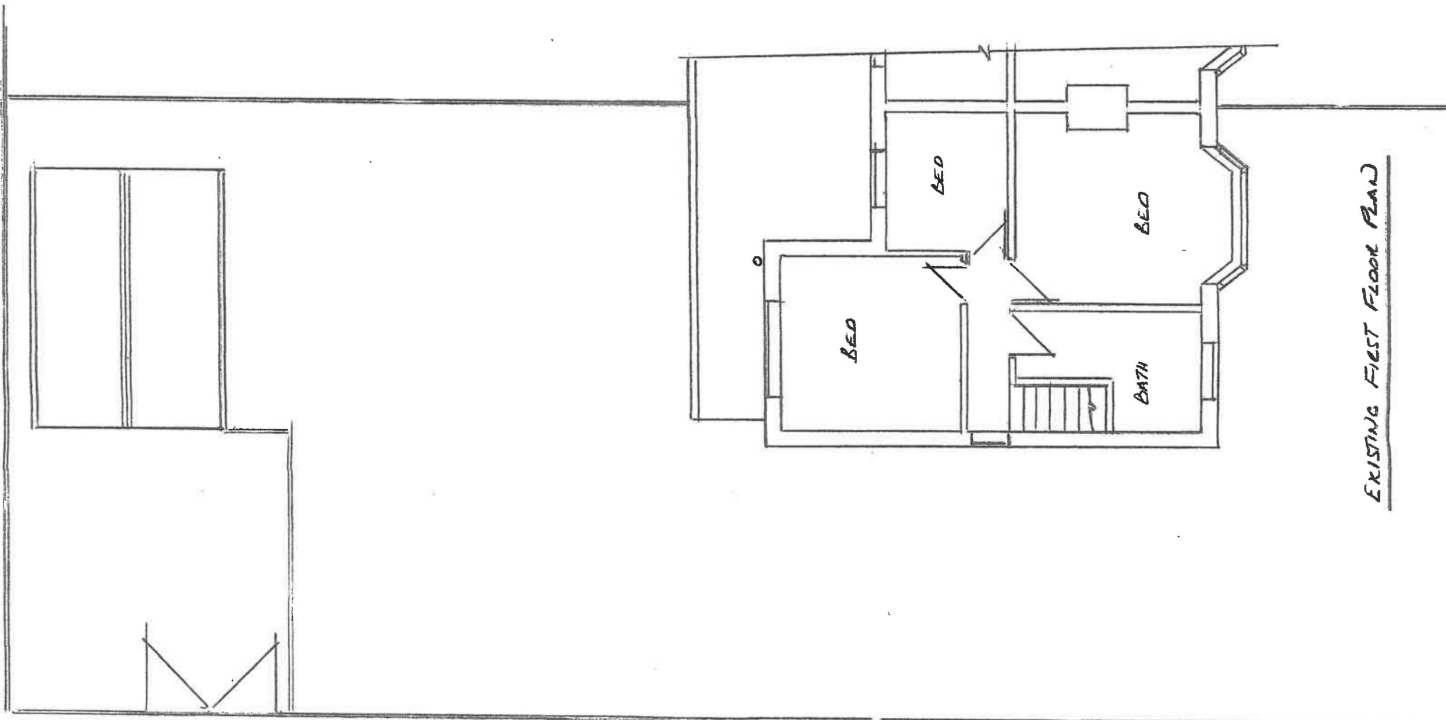

*EXISTING FIRST FLOOR PLAN*

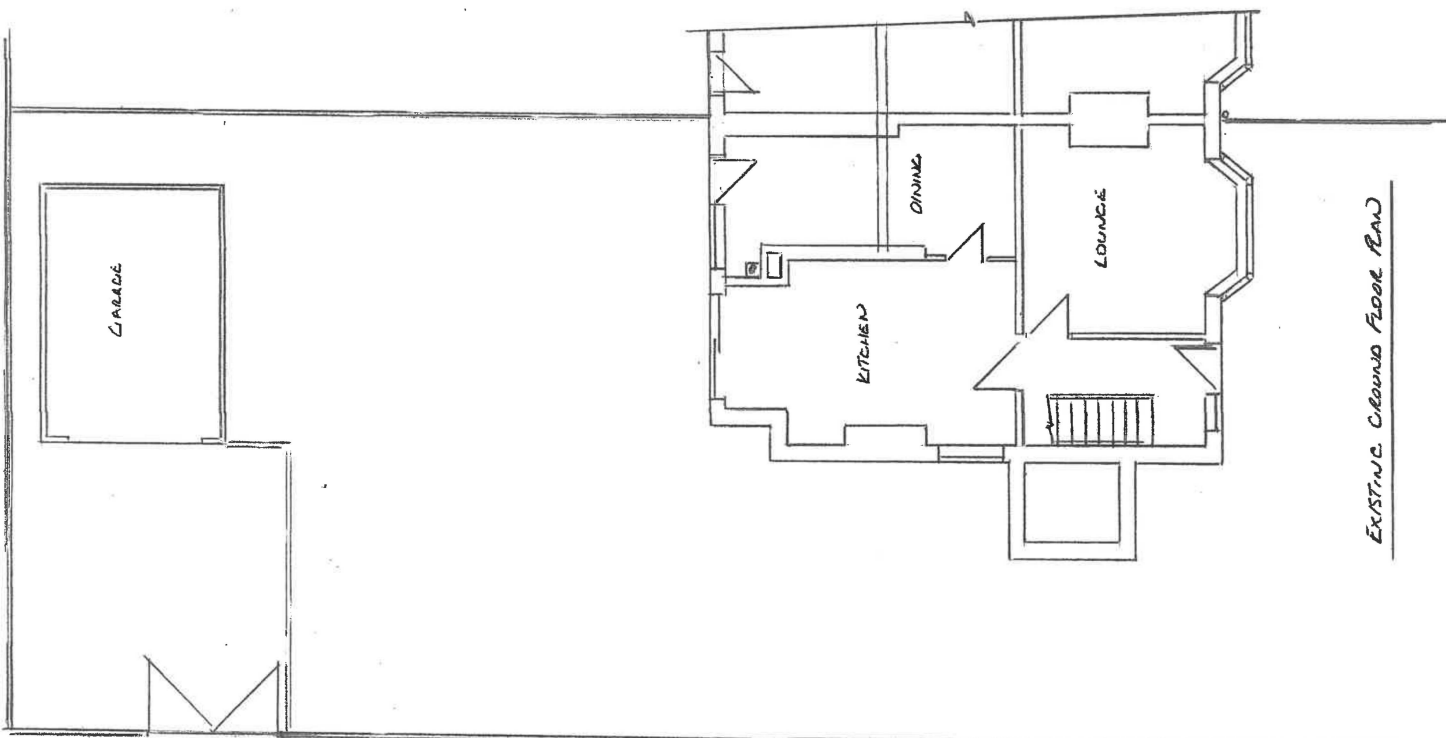

*EXISTING GROUND FLOOR PLAN*