



Water Mains Pipe

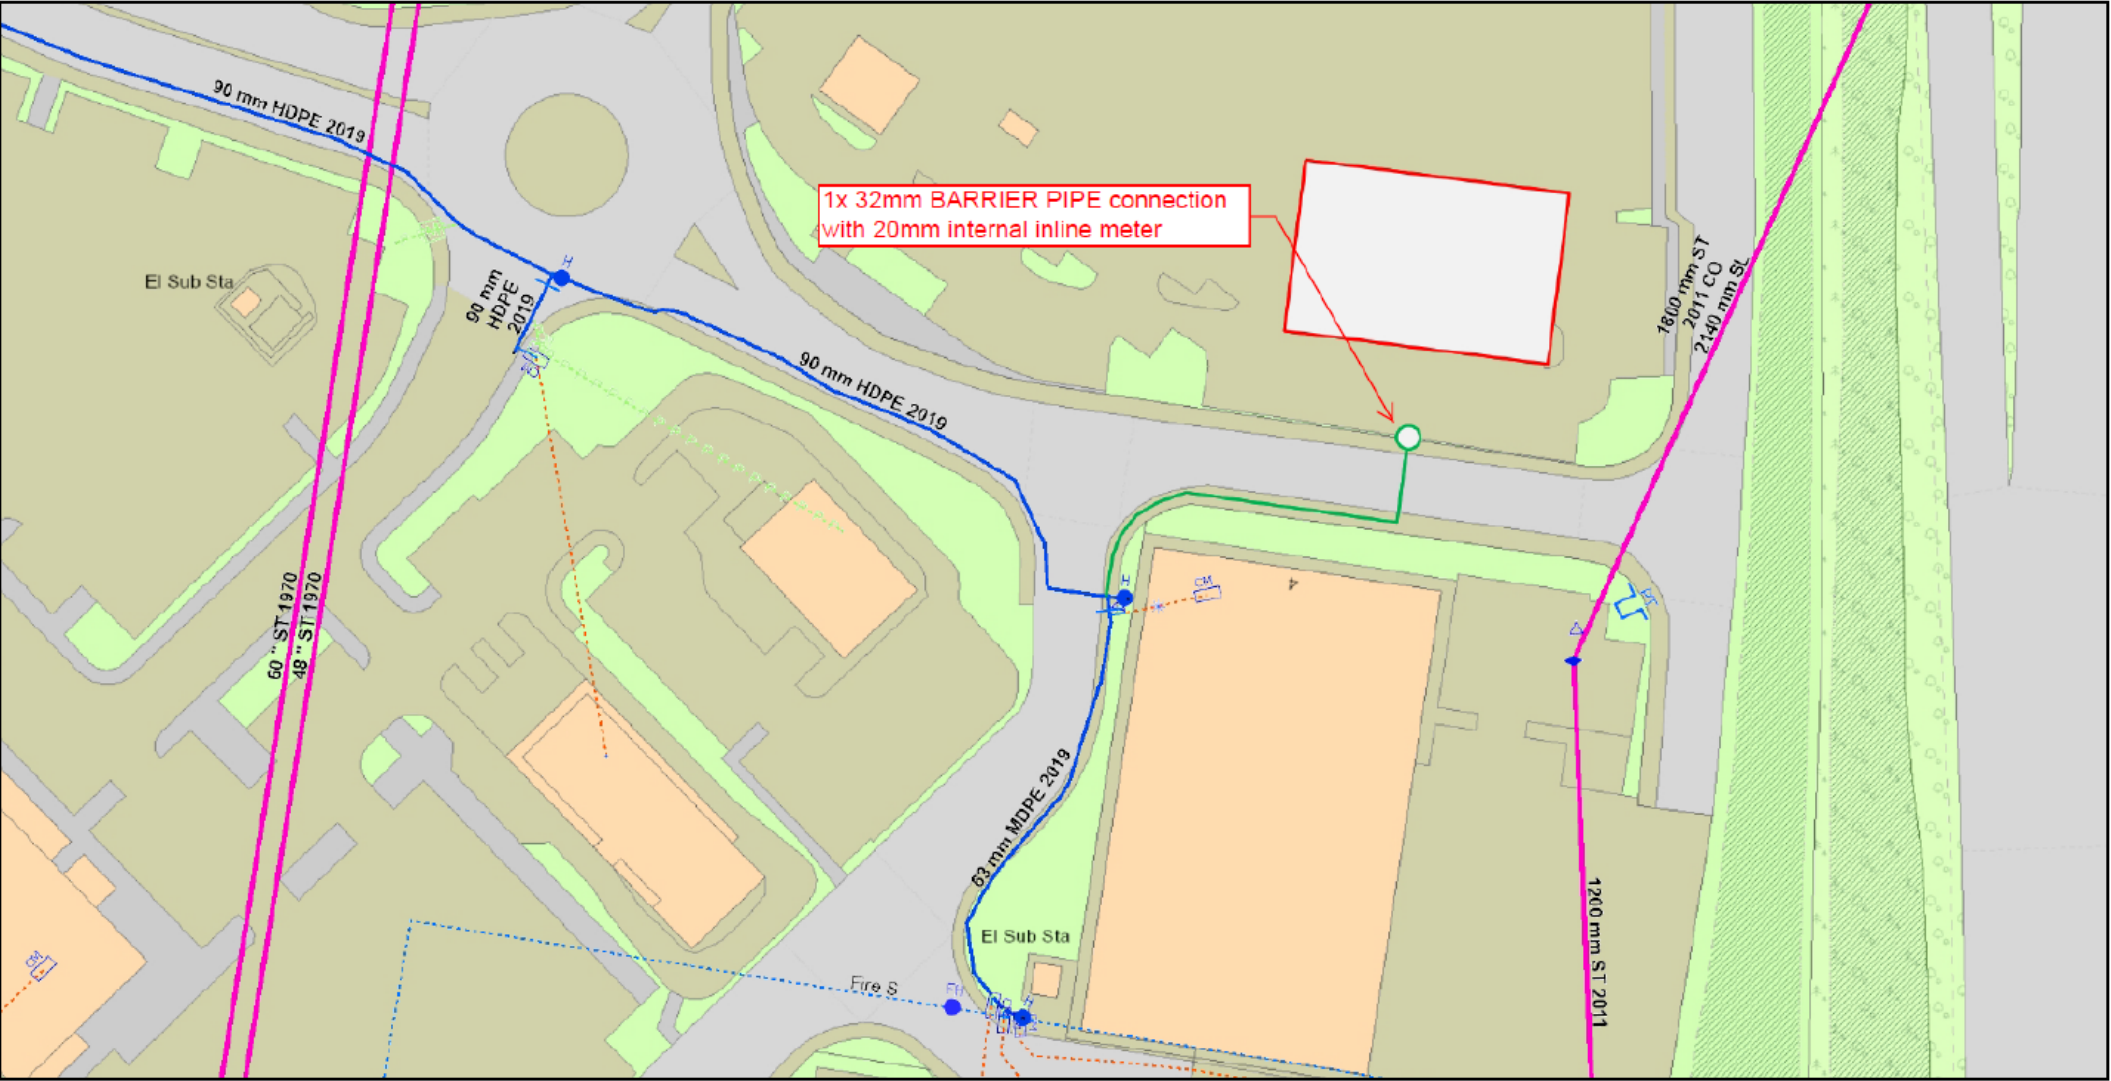

Red Line Boundary

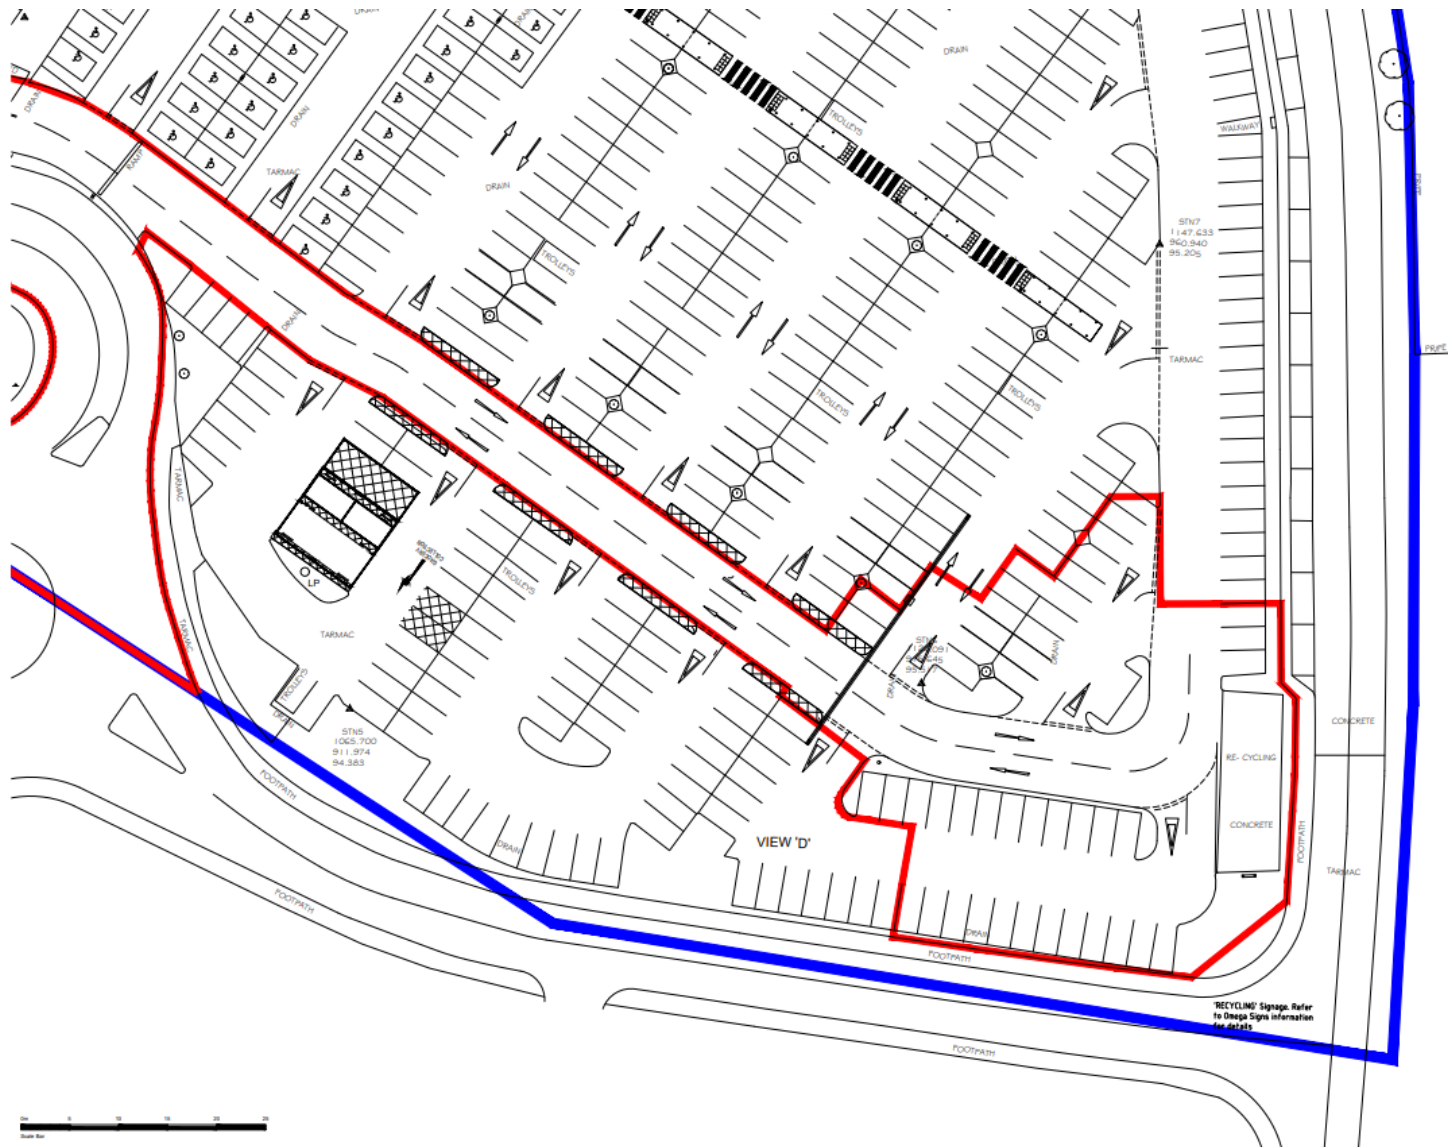

THIS DOCUMENT AND ALL INFORMATION CONTAINED HEREIN IS UNCLASSIFIED AND THE INFORMATION IS NOT TO BE RELEASED TO ANY OTHER PARTY WITHOUT THE WRITTEN PERMISSION OF ADS DESIGN.



REVISION	1
DATE	06.09.22
PROJECT	ADDA PILSINGTH ROAD, BURY, BL9 8BS
TYPE	EXISTING SITE LAYOUT
DATE	06.09.22
SCALE	1:200 @ A1
DATE	1993
NO.	4

ADS
DESIGN
+44 (0)161 645 1111
ADS@ADS-DESIGN.COM