
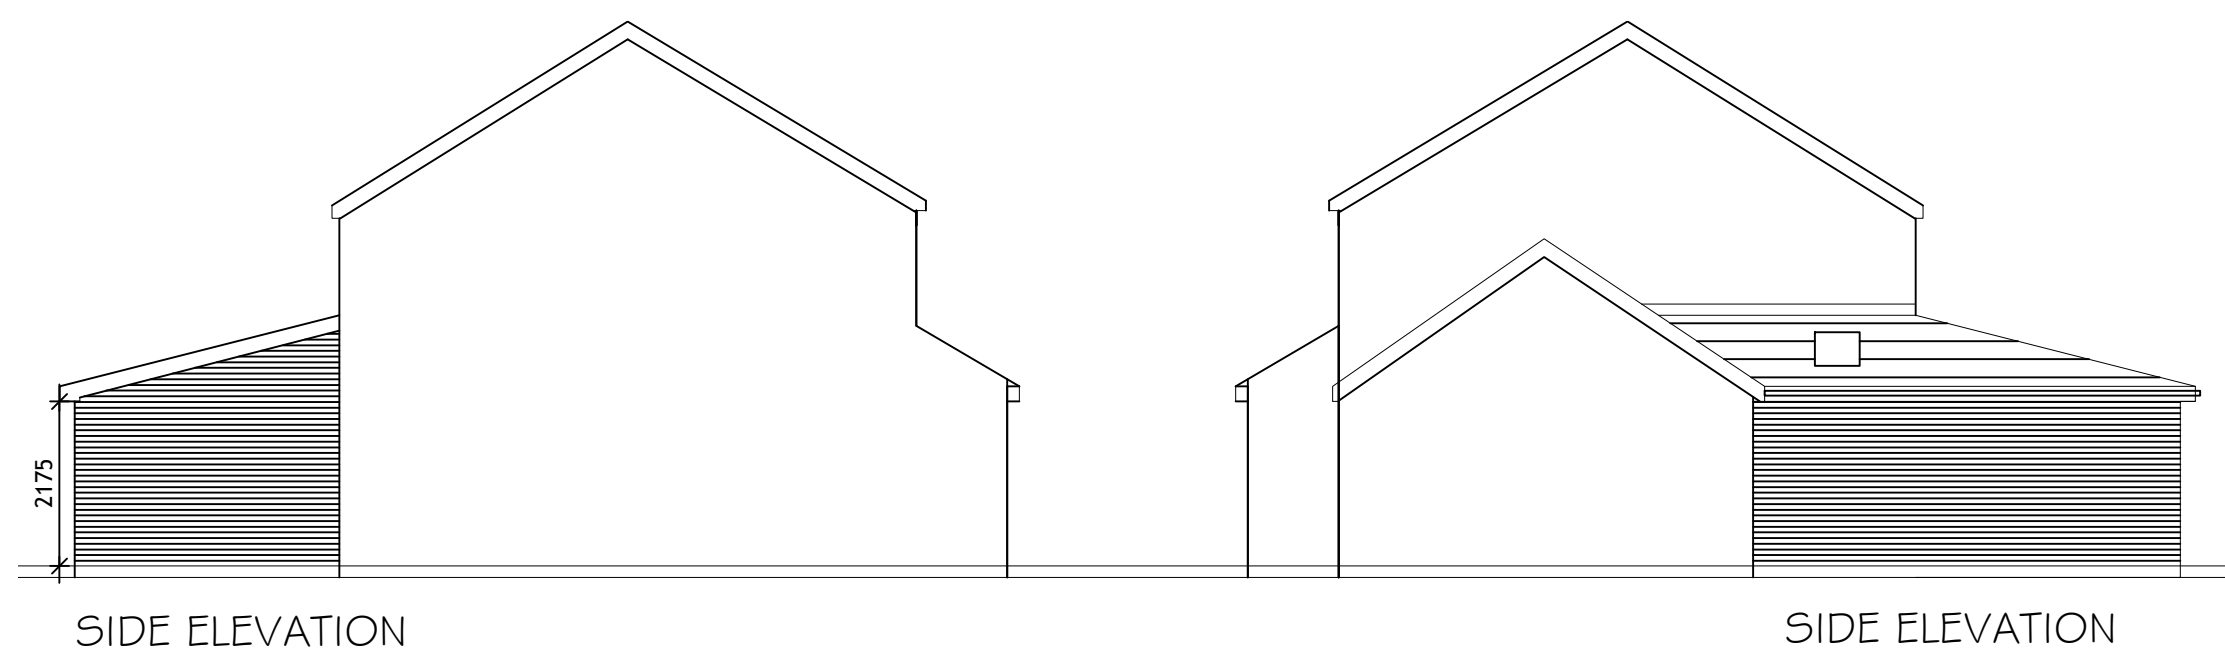


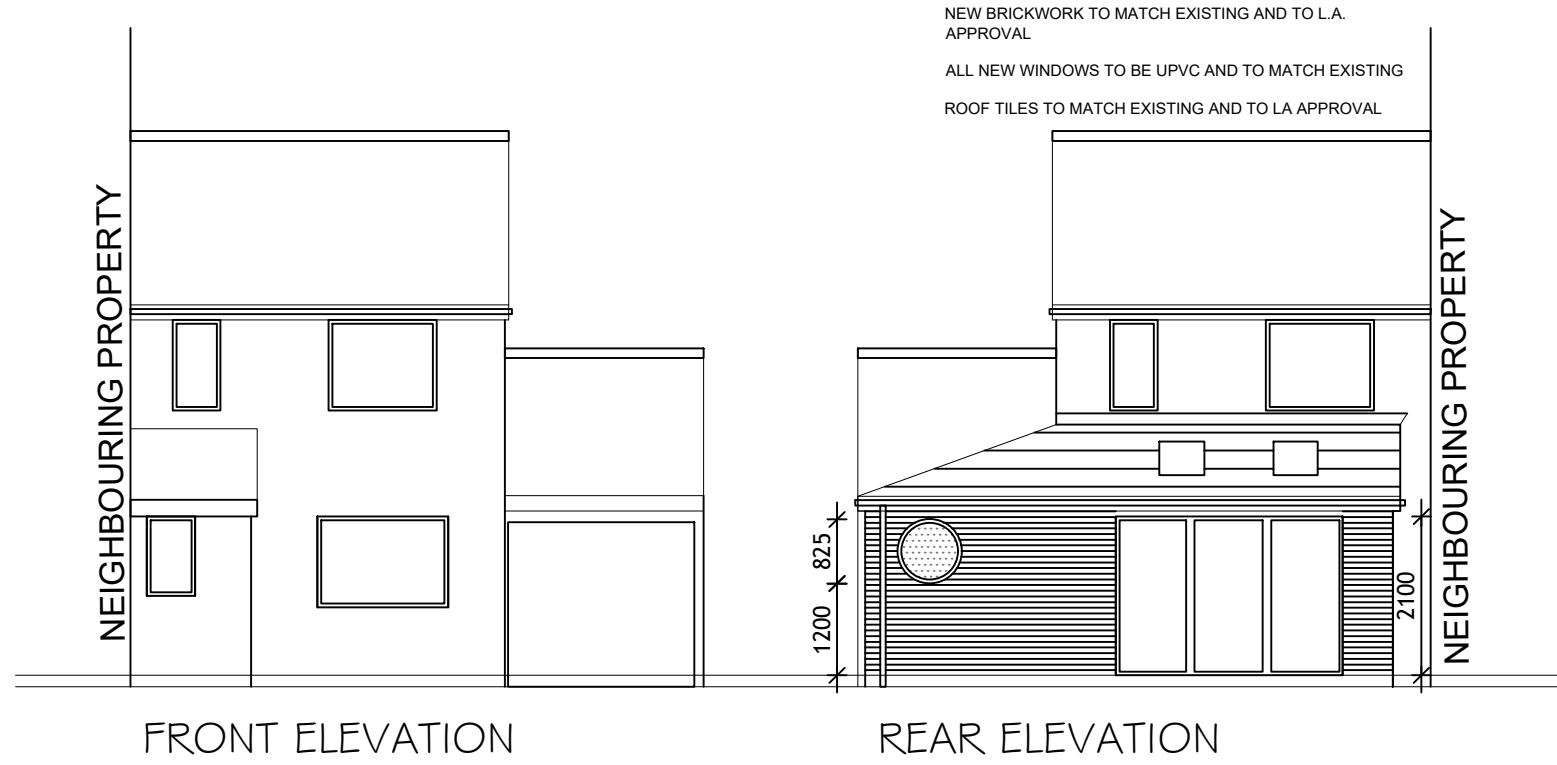

CLIENT MR & MRS J SAGE	
PROJECT 4 BOUNDARY DRIVE BRADLEY FOLD BOLTON BL2 6RU	
DESCRIPTION OF WORKS PROPOSED SINGLE STOREY REAR AND SIDE EXTENSION TO FORM EXTRA LIVING ACCOMODATION AND PROPOSED NEW GATE TO REAR FENCE	
SHEET TITLE PROPOSED ELEVATIONS	
SCALE 1:100@A3	
DATE APRIL 2026	No. 003
 ACS88 ARCHITECTURE Tel: 07414145345 Website: www.ACS88.co.uk THIS DRAWING IS COPYRIGHT. WORKING UNDER THE REGISTERED NAME CWW CAD Services LTD. REGISTERED COMPANY THIS DRAWING AND THE BUILDING WORKS DEPICTED ARE THE COPYRIGHT OF CWW BWW CAD SERVICES LIMITED AND MAY NOT BE REPRODUCED OR AMENDED EXCEPT BY WRITTEN PERMISSION. NO LIABILITY WILL BE ACCEPTED FOR AMENDMENTS MADE BY OTHER PERSONS.	