



© Crown copyright 2026 Ordnance Survey 100053143

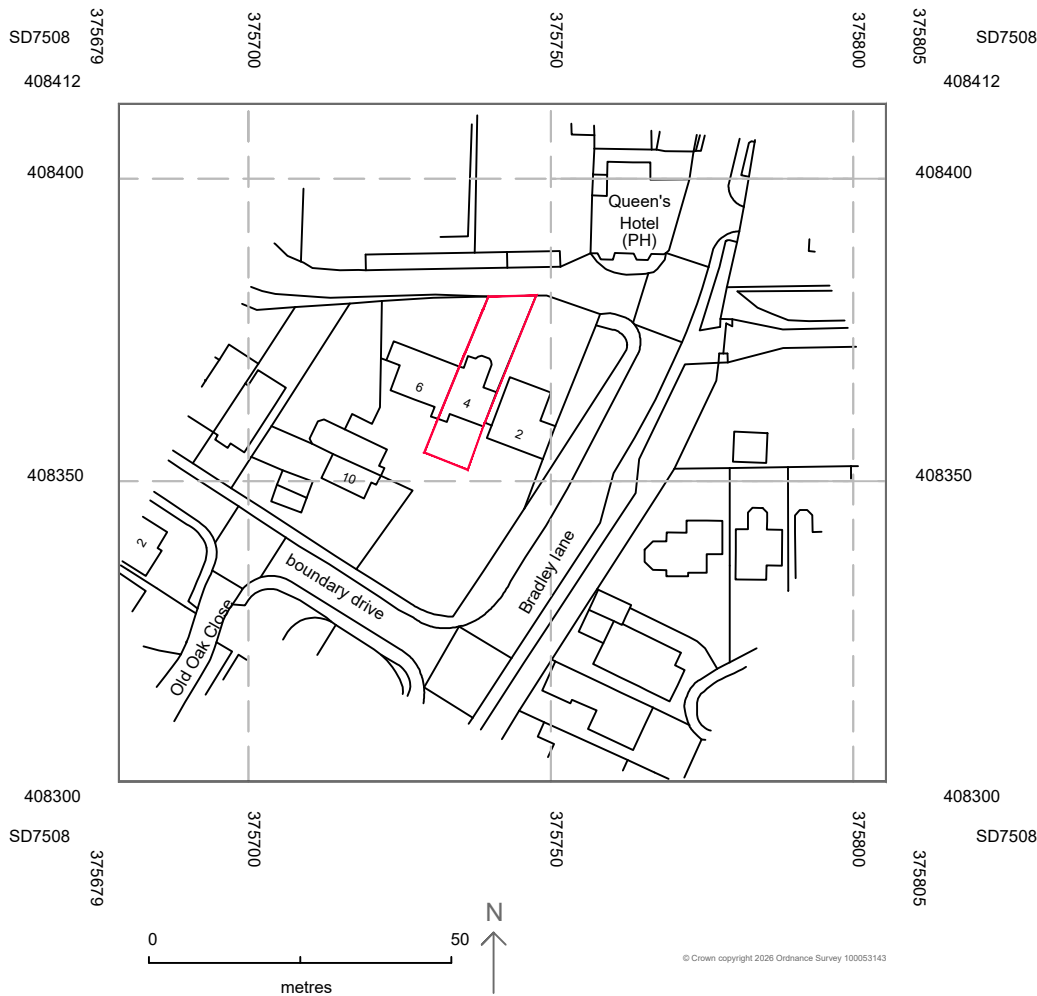

Location plan (1:1250)

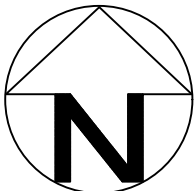

GENERAL NOTES.

ALL CONTRACTORS MUST VISIT THE SITE AND BE RESPONSIBLE FOR FAMILIARISING THEMSELVES WITH THE FULL EXTENT OF THE WORKS AS INDICATED AND / OR TAKING AND CHECKING DIMENSIONS RELATIVE TO THE WORKS SHOWN.

DO NOT SCALE FROM THIS DRAWING, USE FIGURED DIMENSIONS ONLY.

ALL DIMENSIONS TO BE AGREED WITH MARK BOLGER ON SITE.

SPECIFICATION.

REFER TO PLANNING APPLICATION.

RESIDENTIAL GARDEN
CURTILAGE BOUNDARY
SHOWN IN RED

CLIENT MR & MRS J SAGE	
PROJECT 4 BOUNDARY DRIVE BRADLEY FOLD BOLTON BL2 6RU	
DESCRIPTION OF WORKS PROPOSED SINGLE STOREY REAR AND SIDE EXTENSION TO FORM EXTRA LIVING ACCOMODATION AND PROPOSED NEW GATE TO REAR FENCE	
SHEET TITLE LOCATION PLAN	
SCALE 1:1250@A3	
DATE APRIL 2026	No. 005



ACS88 ARCHITECTURE
Tel: 07414145345
Website: www.ACS88.co.uk

THIS DRAWING IS COPYRIGHT.

WORKING UNDER THE REGISTERED NAME CW9 CAD Services LTD. REGISTERED COMPANY
THIS DRAWING AND THE BUILDING WORKS DEPICTED ARE THE COPYRIGHT OF CW9 8WW CAD SERVICES
LIMITED AND MAY NOT BE REPRODUCED OR AMENDED EXCEPT BY WRITTEN PERMISSION.
NO LIABILITY WILL BE ACCEPTED FOR AMENDMENTS MADE BY OTHER PERSONS.