


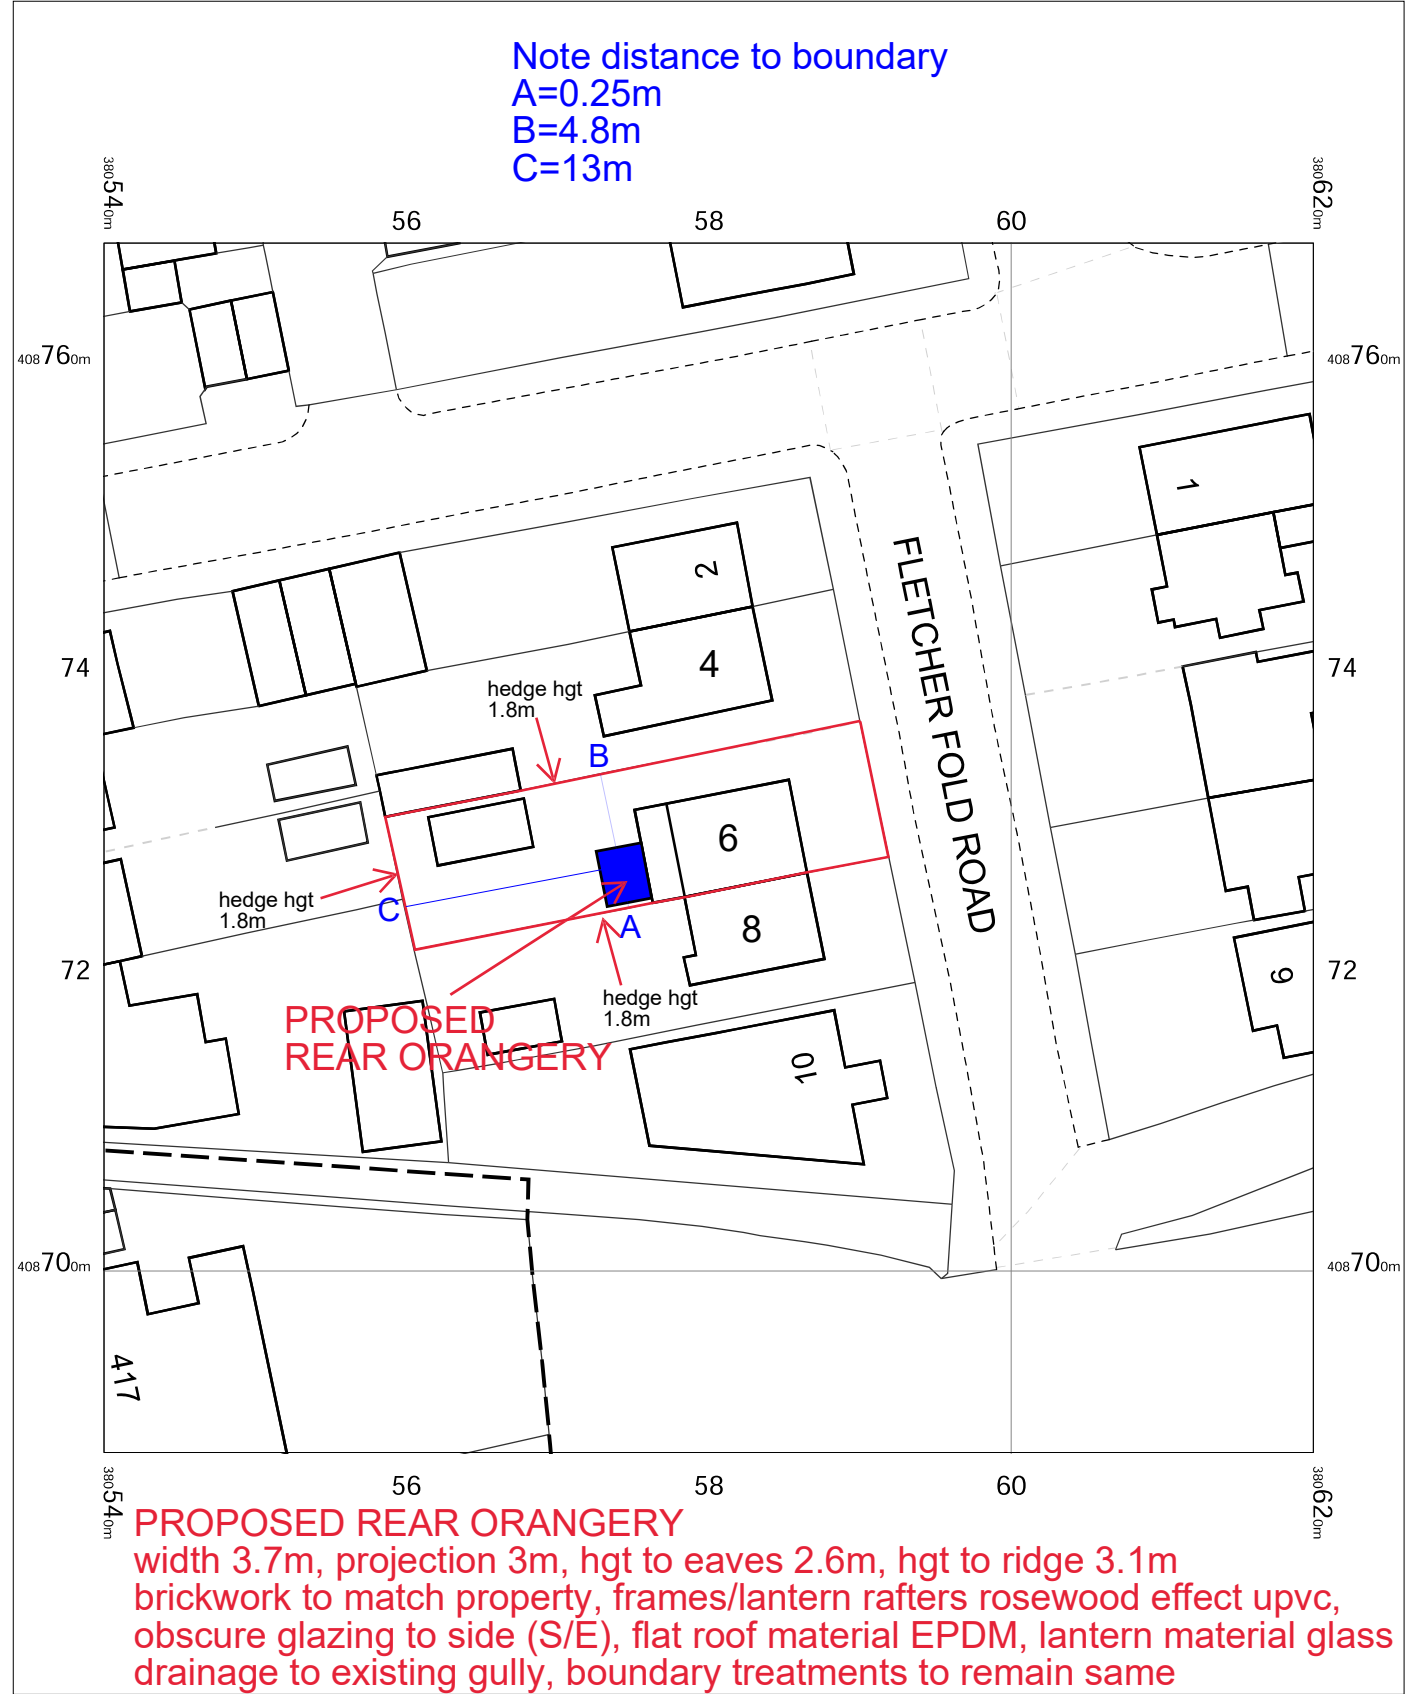


6 Fletcher Fold Road,
Bury,
BL9 9RX

OS MasterMap 1250/2500/10000 scale
Saturday, May 9, 2026, ID: CM-01277008
www.centremapslive.co.uk

1:500 scale print at A4, Centre: 380580 E, 408728 N

©Crown Copyright Ordnance Survey. Licence no.
AC0000849896

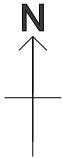

FOR A BETTER POINT OF VIEW