



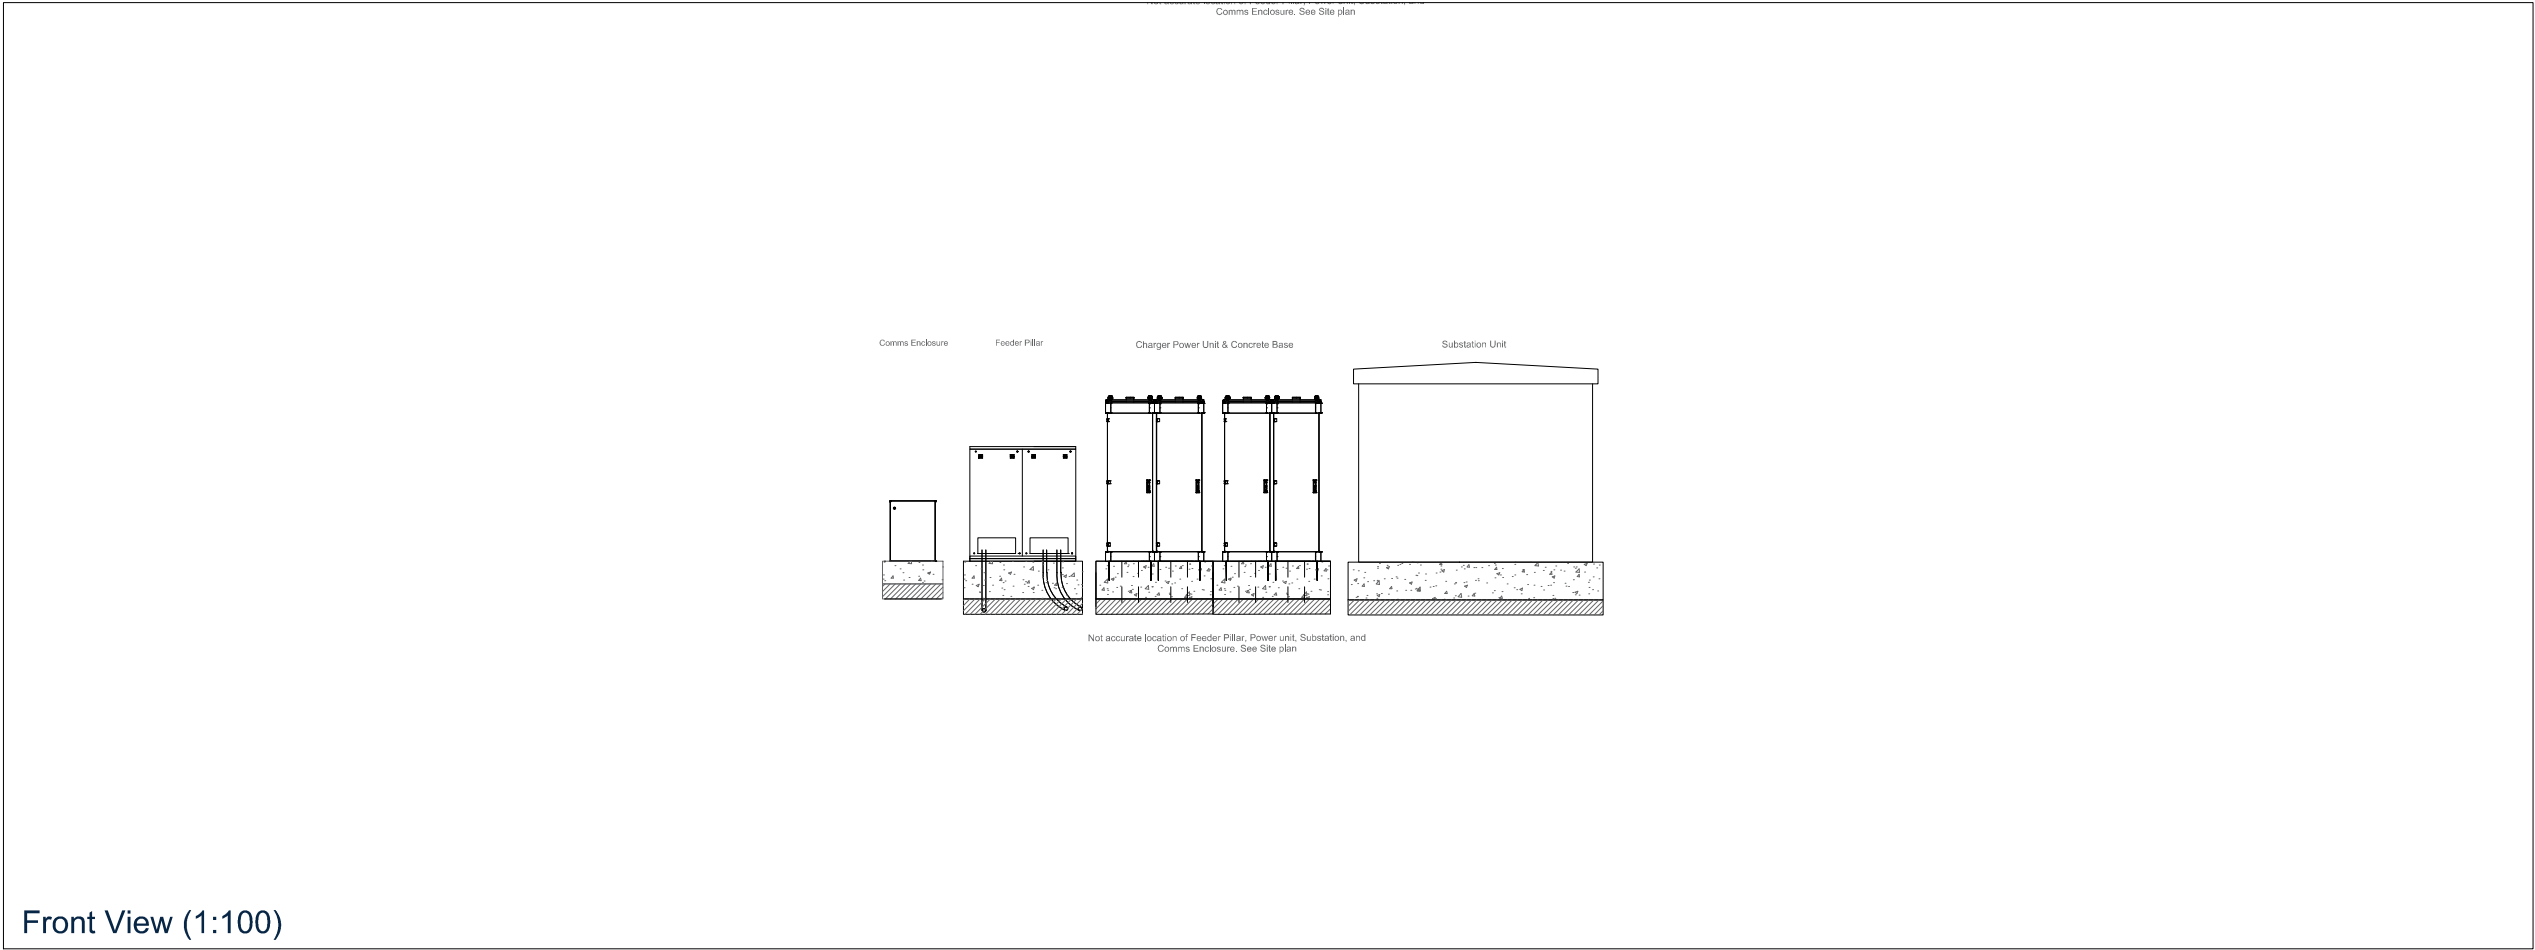

Front View (1:100)

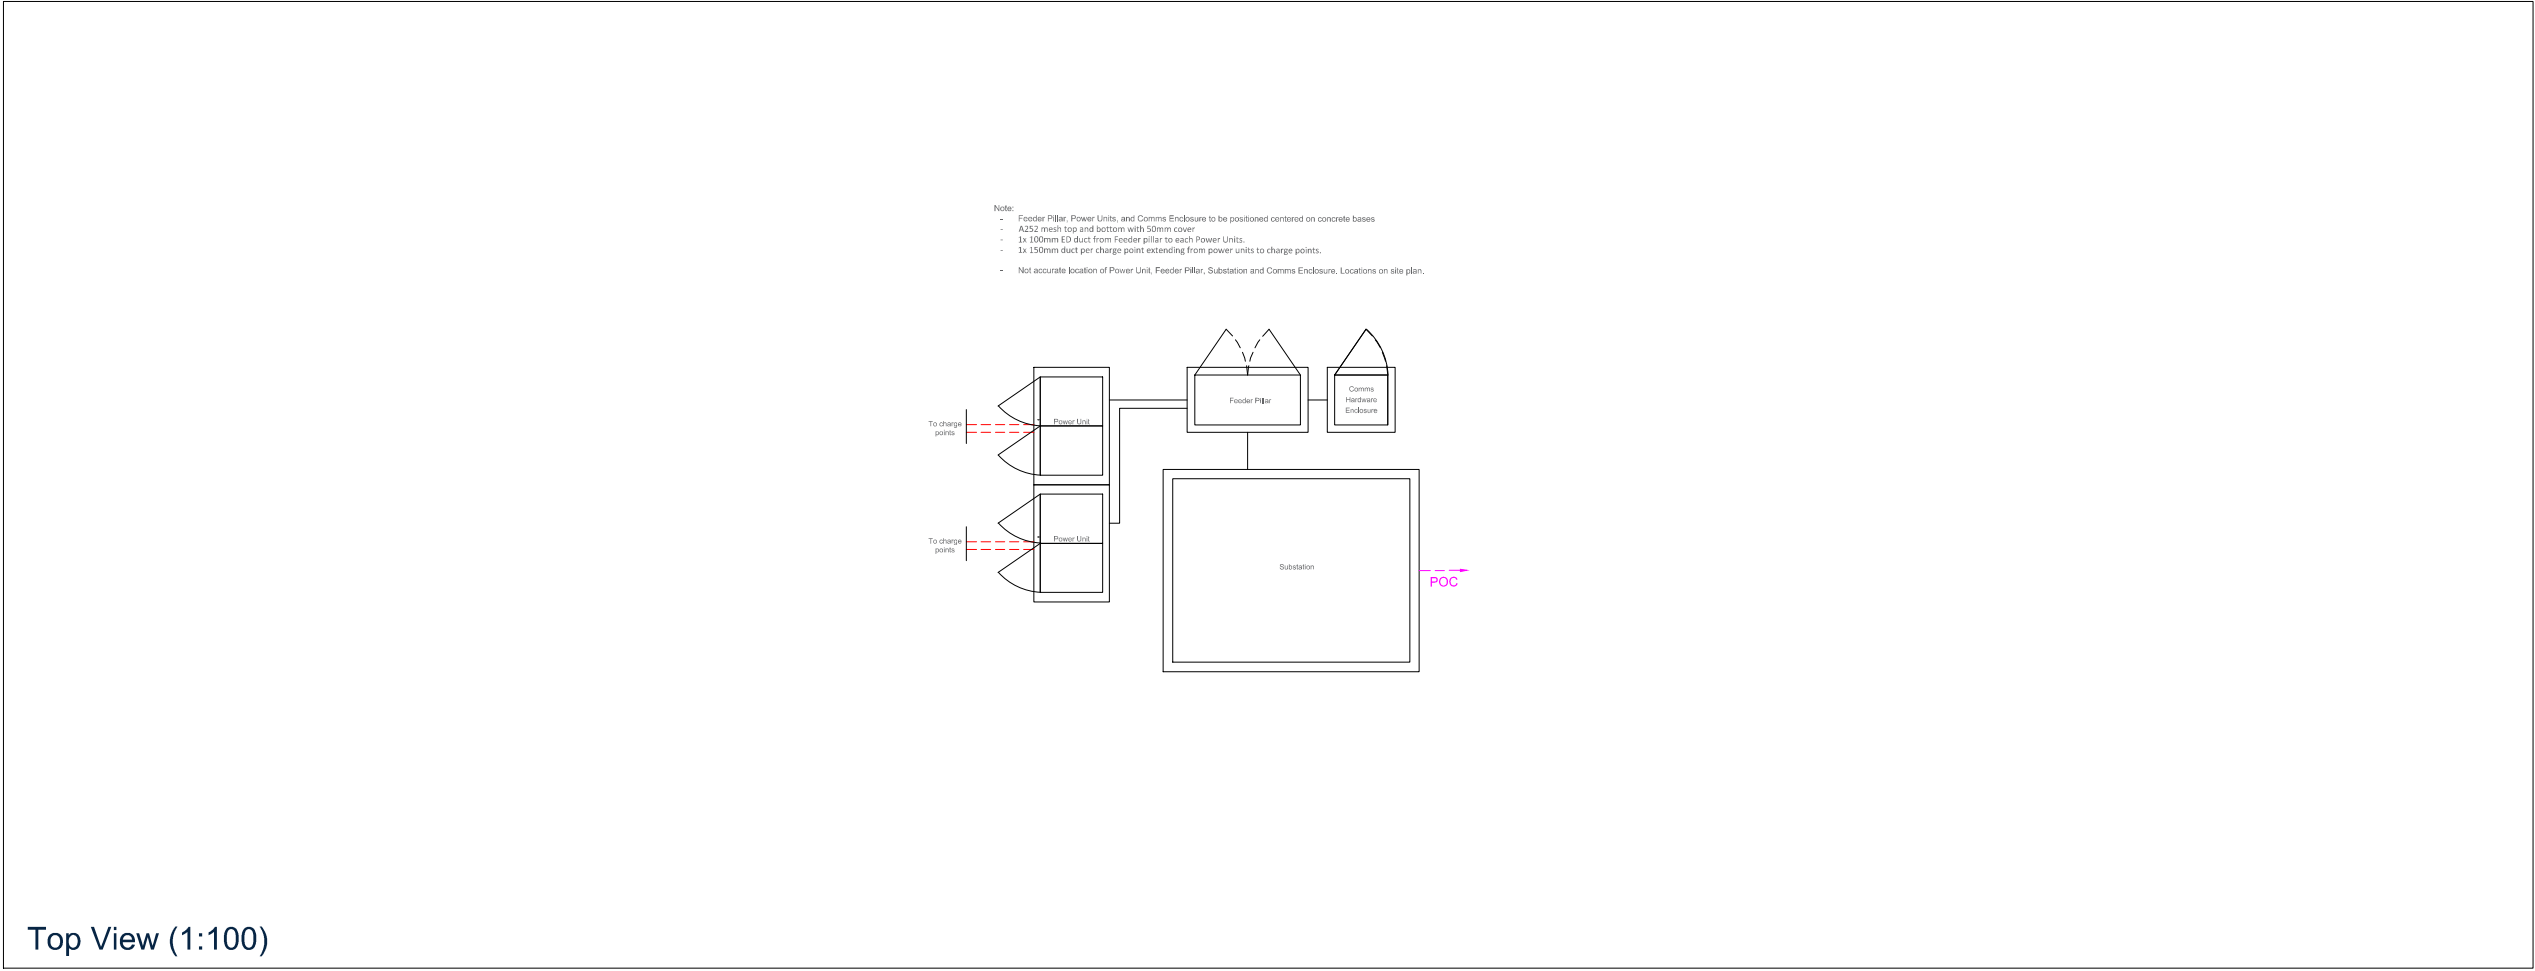

Top View (1:100)

Notes:

FOR GUIDANCE ONLY

- 11 kV Cable Route
- 150mm Electric Ducting



Osprey Charging Network Ltd
3rd Floor, Martin House, 5 Martin Lane,
London, EC4R 0DP
T: 0800 058 8400
www.ospreycharging.co.uk

TITLE:

8B4DC Equipment
Elevation Plan

SCALE AT A3:
1:100/1:100

© CROWN COPYRIGHT AND DATABASE RIGHTS 2023 - ORDNANCE SURVEY 0100031673

1:100

