
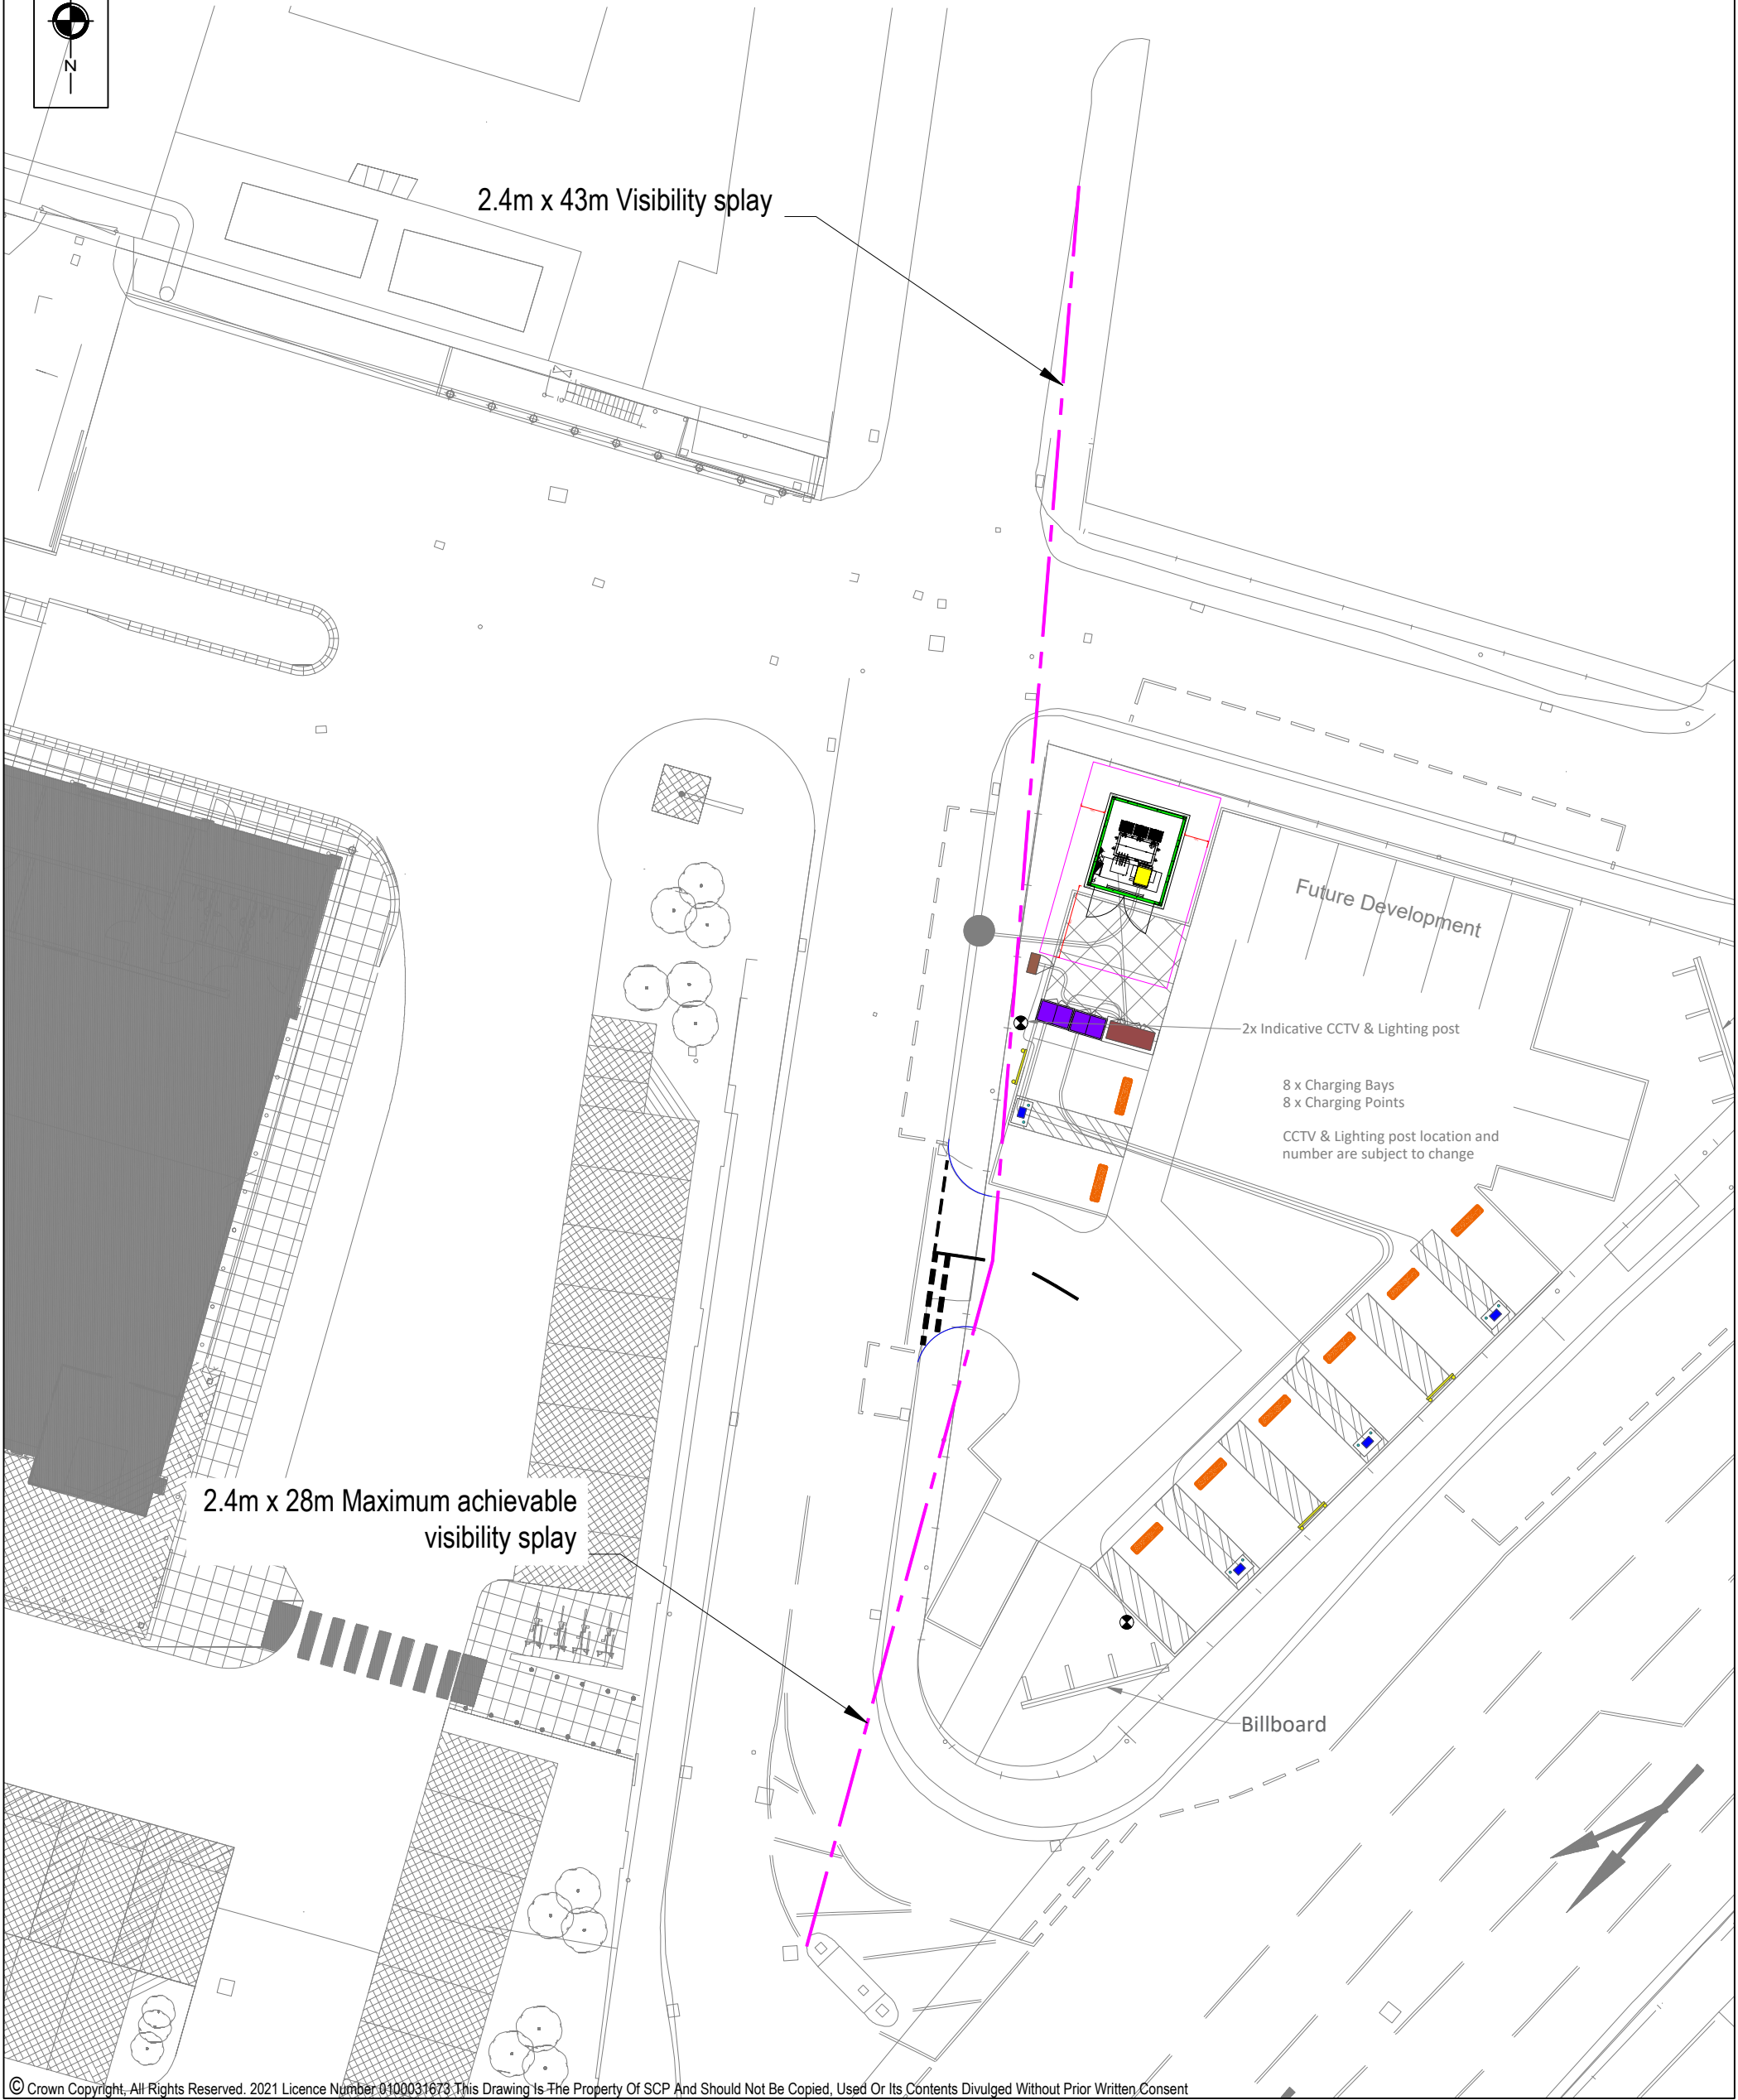


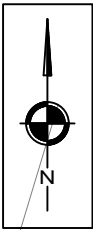

-	-	-	-
-	-	-	-
-	-	-	-
-	-	-	-
Rev	Description	Date	By
REVISIONS			

Client Name:		OSPREY CHARGING NETWORK LTD	
Drawn By:	LD	Date:	20.03.2026
Checked:	GW	Scale@A3:	1:250
Approved:	GW	Status:	PLANNING

Project Title:		VICTORIA STREET, BURY	
Drawing Title:		PROPOSED SITE ACCESS ARRANGEMENT & VISIBILITY SPLAYS	
Drawing No.		SCP/260115/SK01	Rev. -

SCP

an RSK company

Office of Origin: Manchester Tel: 0161 832 4400
www.scptransport.co.uk - www.rskgroup.com