


Notes:

FOR GUIDANCE ONLY

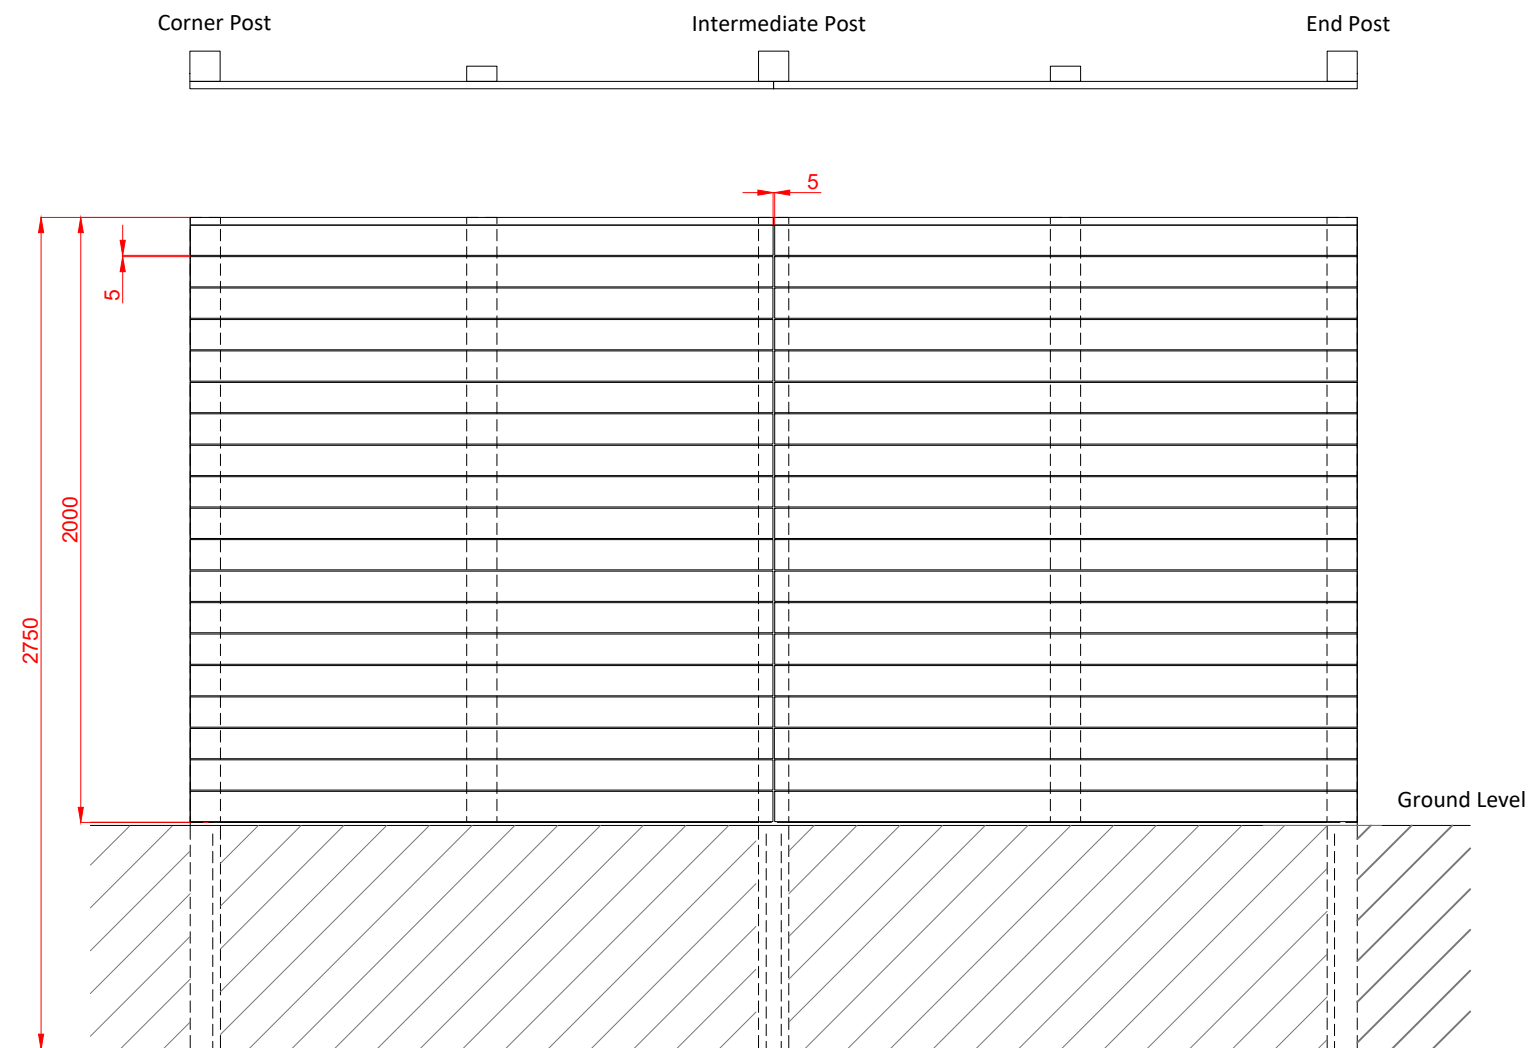

\* Fencing layout is subject to site design this is for guidance only



Osprey Charging Network Ltd  
3rd Floor, Martin House, 5 Martin Lane,  
London, EC4R 0DP  
T: 0800 058 8400  
[www.ospreycharging.co.uk](http://www.ospreycharging.co.uk)

CLIENT:  
Osprey Charging Network

TITLE:  
Timber Fence Plan

SCALE AT A3: DATE: DRAWN: REVISION: