


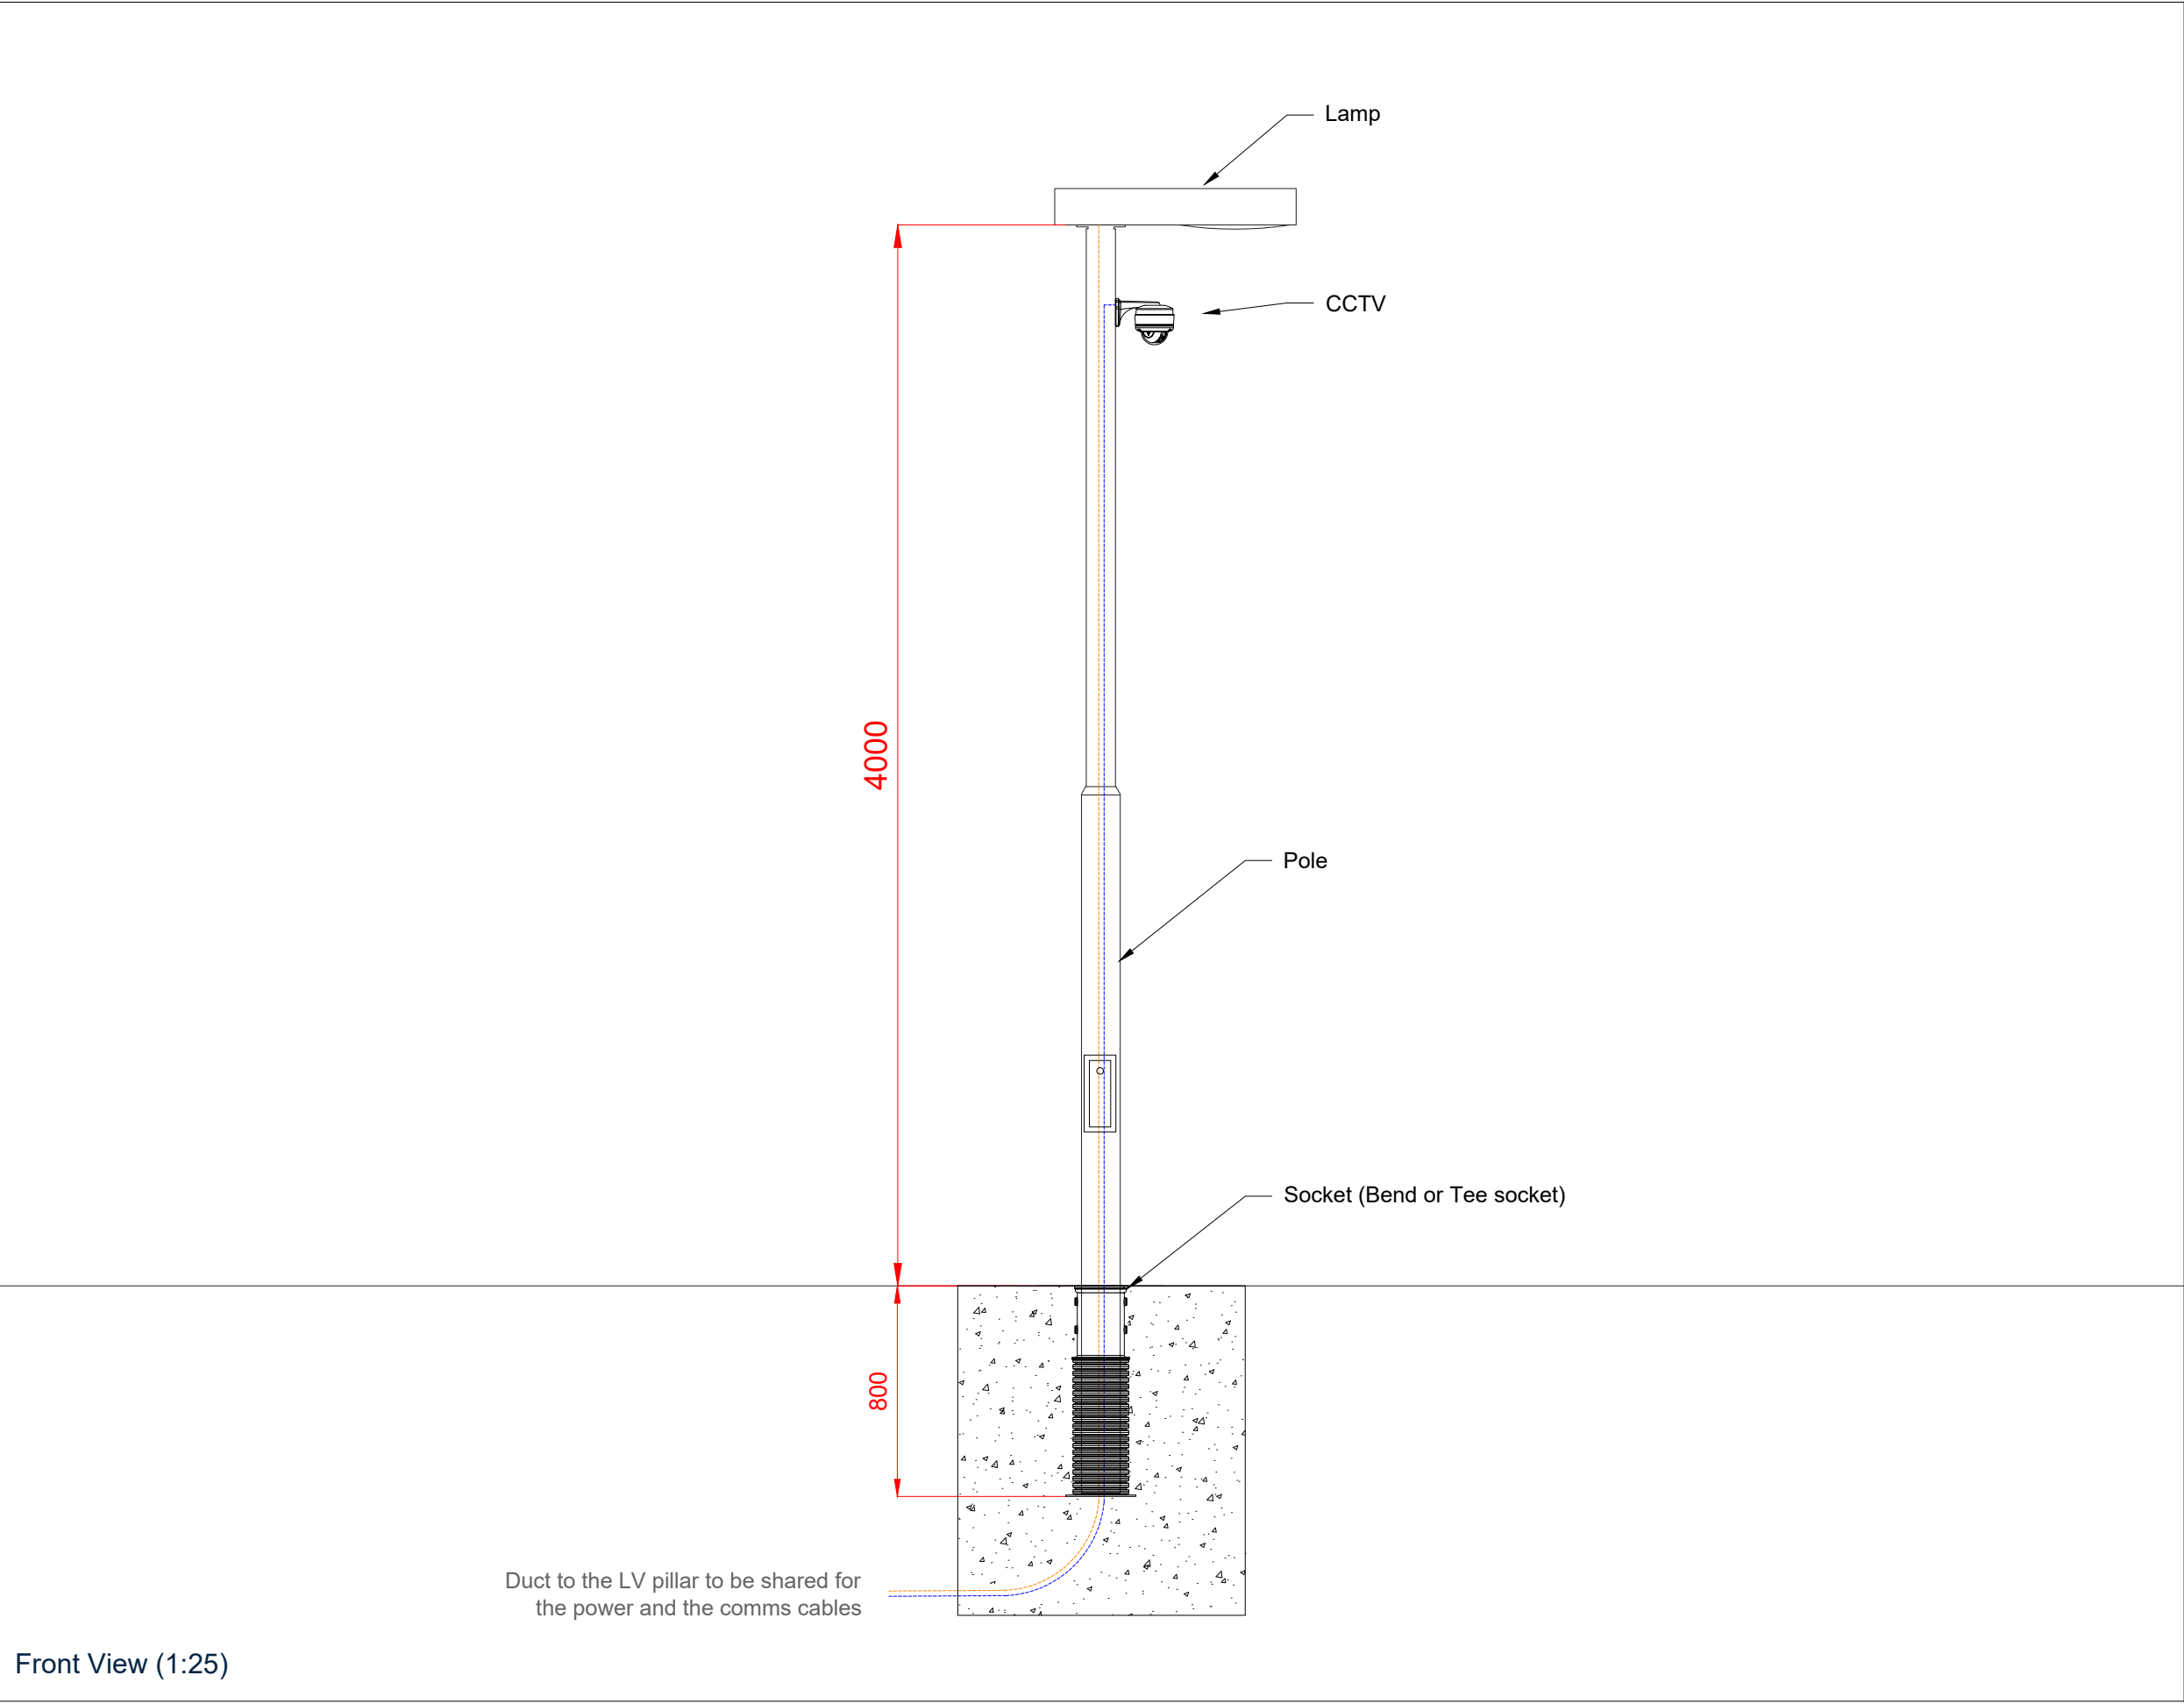

Notes:

FOR GUIDANCE ONLY



Osprey Charging Network Ltd
3rd Floor, Martin House, 5 Martin Lane,
London, EC4R 0DP
T: 0800 058 8400
www.ospreycharging.co.uk

TITLE:

CCTV - Lighting Plan - Post

SCALE AT A3:

1:25

1:25

