


Notes:


FOR GUIDANCE ONLY

- 11 kV Cable Route
- 150mm Electric Ducting

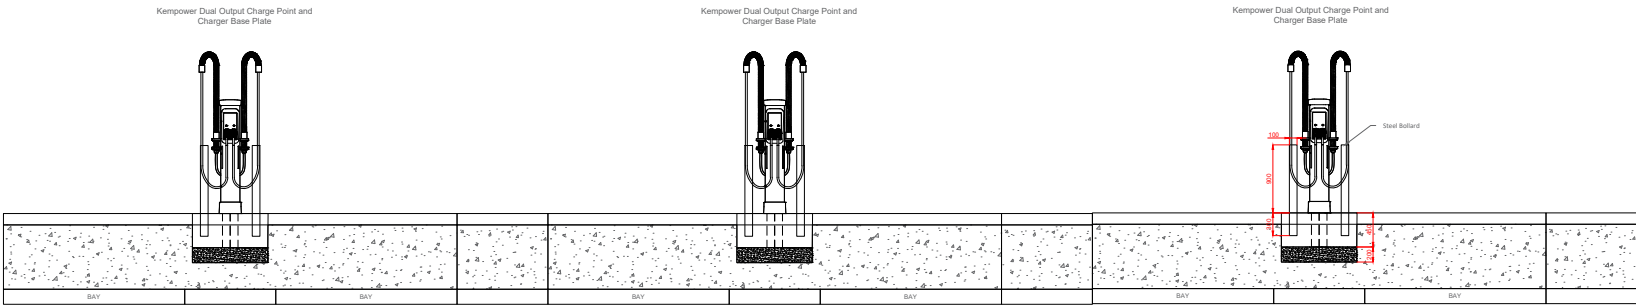

Front View (1:100)

- Note:
- Kempower Charge Points and Charger Base Plates Aligned with centre of concrete base
 - Concrete base to be positioned centered in the hatched area and formed using flat top concrete edging blocks
 - A252 mesh top and bottom with 50mm cover.
 - 1x Duct per charge point extending from power units to charge points.

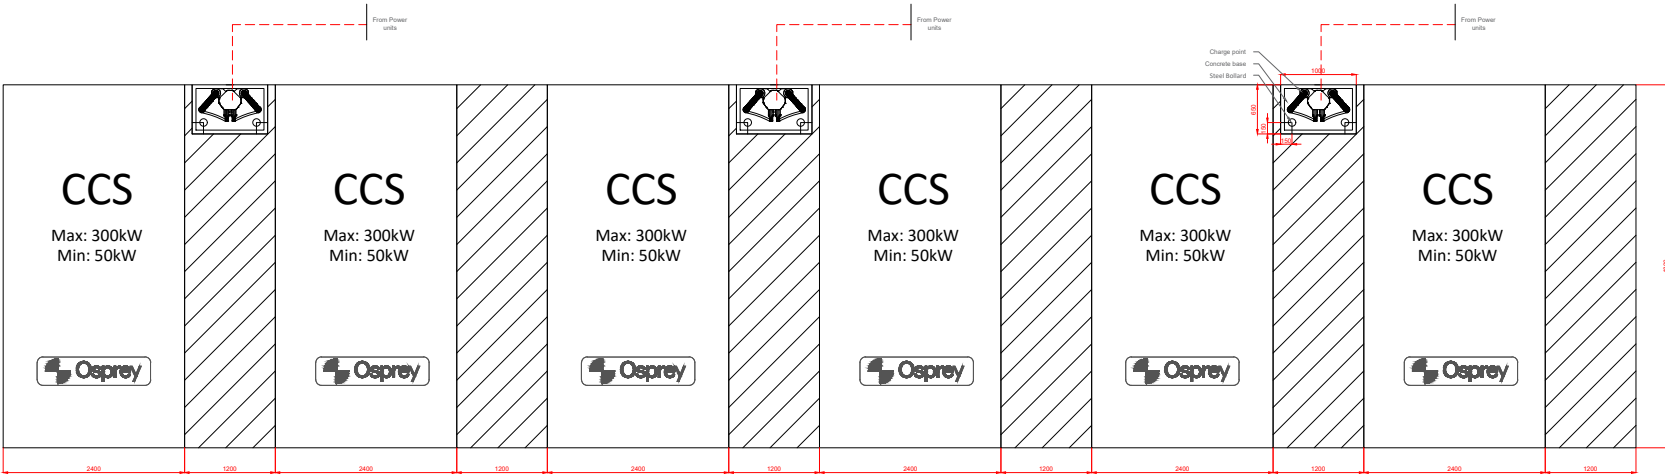

Top View (1:100)

Whilst working on behalf of Osprey, all site staff are required to work safely and any safety incidents must be reported to james.reason@ospreycharging.co.uk as soon as possible. Construction works carried out and safety precautions must comply with Construction Design and Management 2015 regulation - In the event of an emergency with an Osprey charge point, or to report a fault, please contact the 24/7 Helpline - 0800 058 8400

1:150



Osprey Charging Network Ltd
3rd Floor, Martin House, 5 Martin Lane,
London, EC4R 0DP
T: 0800 058 8400
www.ospreycharging.co.uk

TITLE:

8B4DC Kempower.
Elevation Plan

SCALE AT A3:
1:100/1:100

© CROWN COPYRIGHT AND DATABASE RIGHTS 2023 - ORDNANCE SURVEY 0100031673