



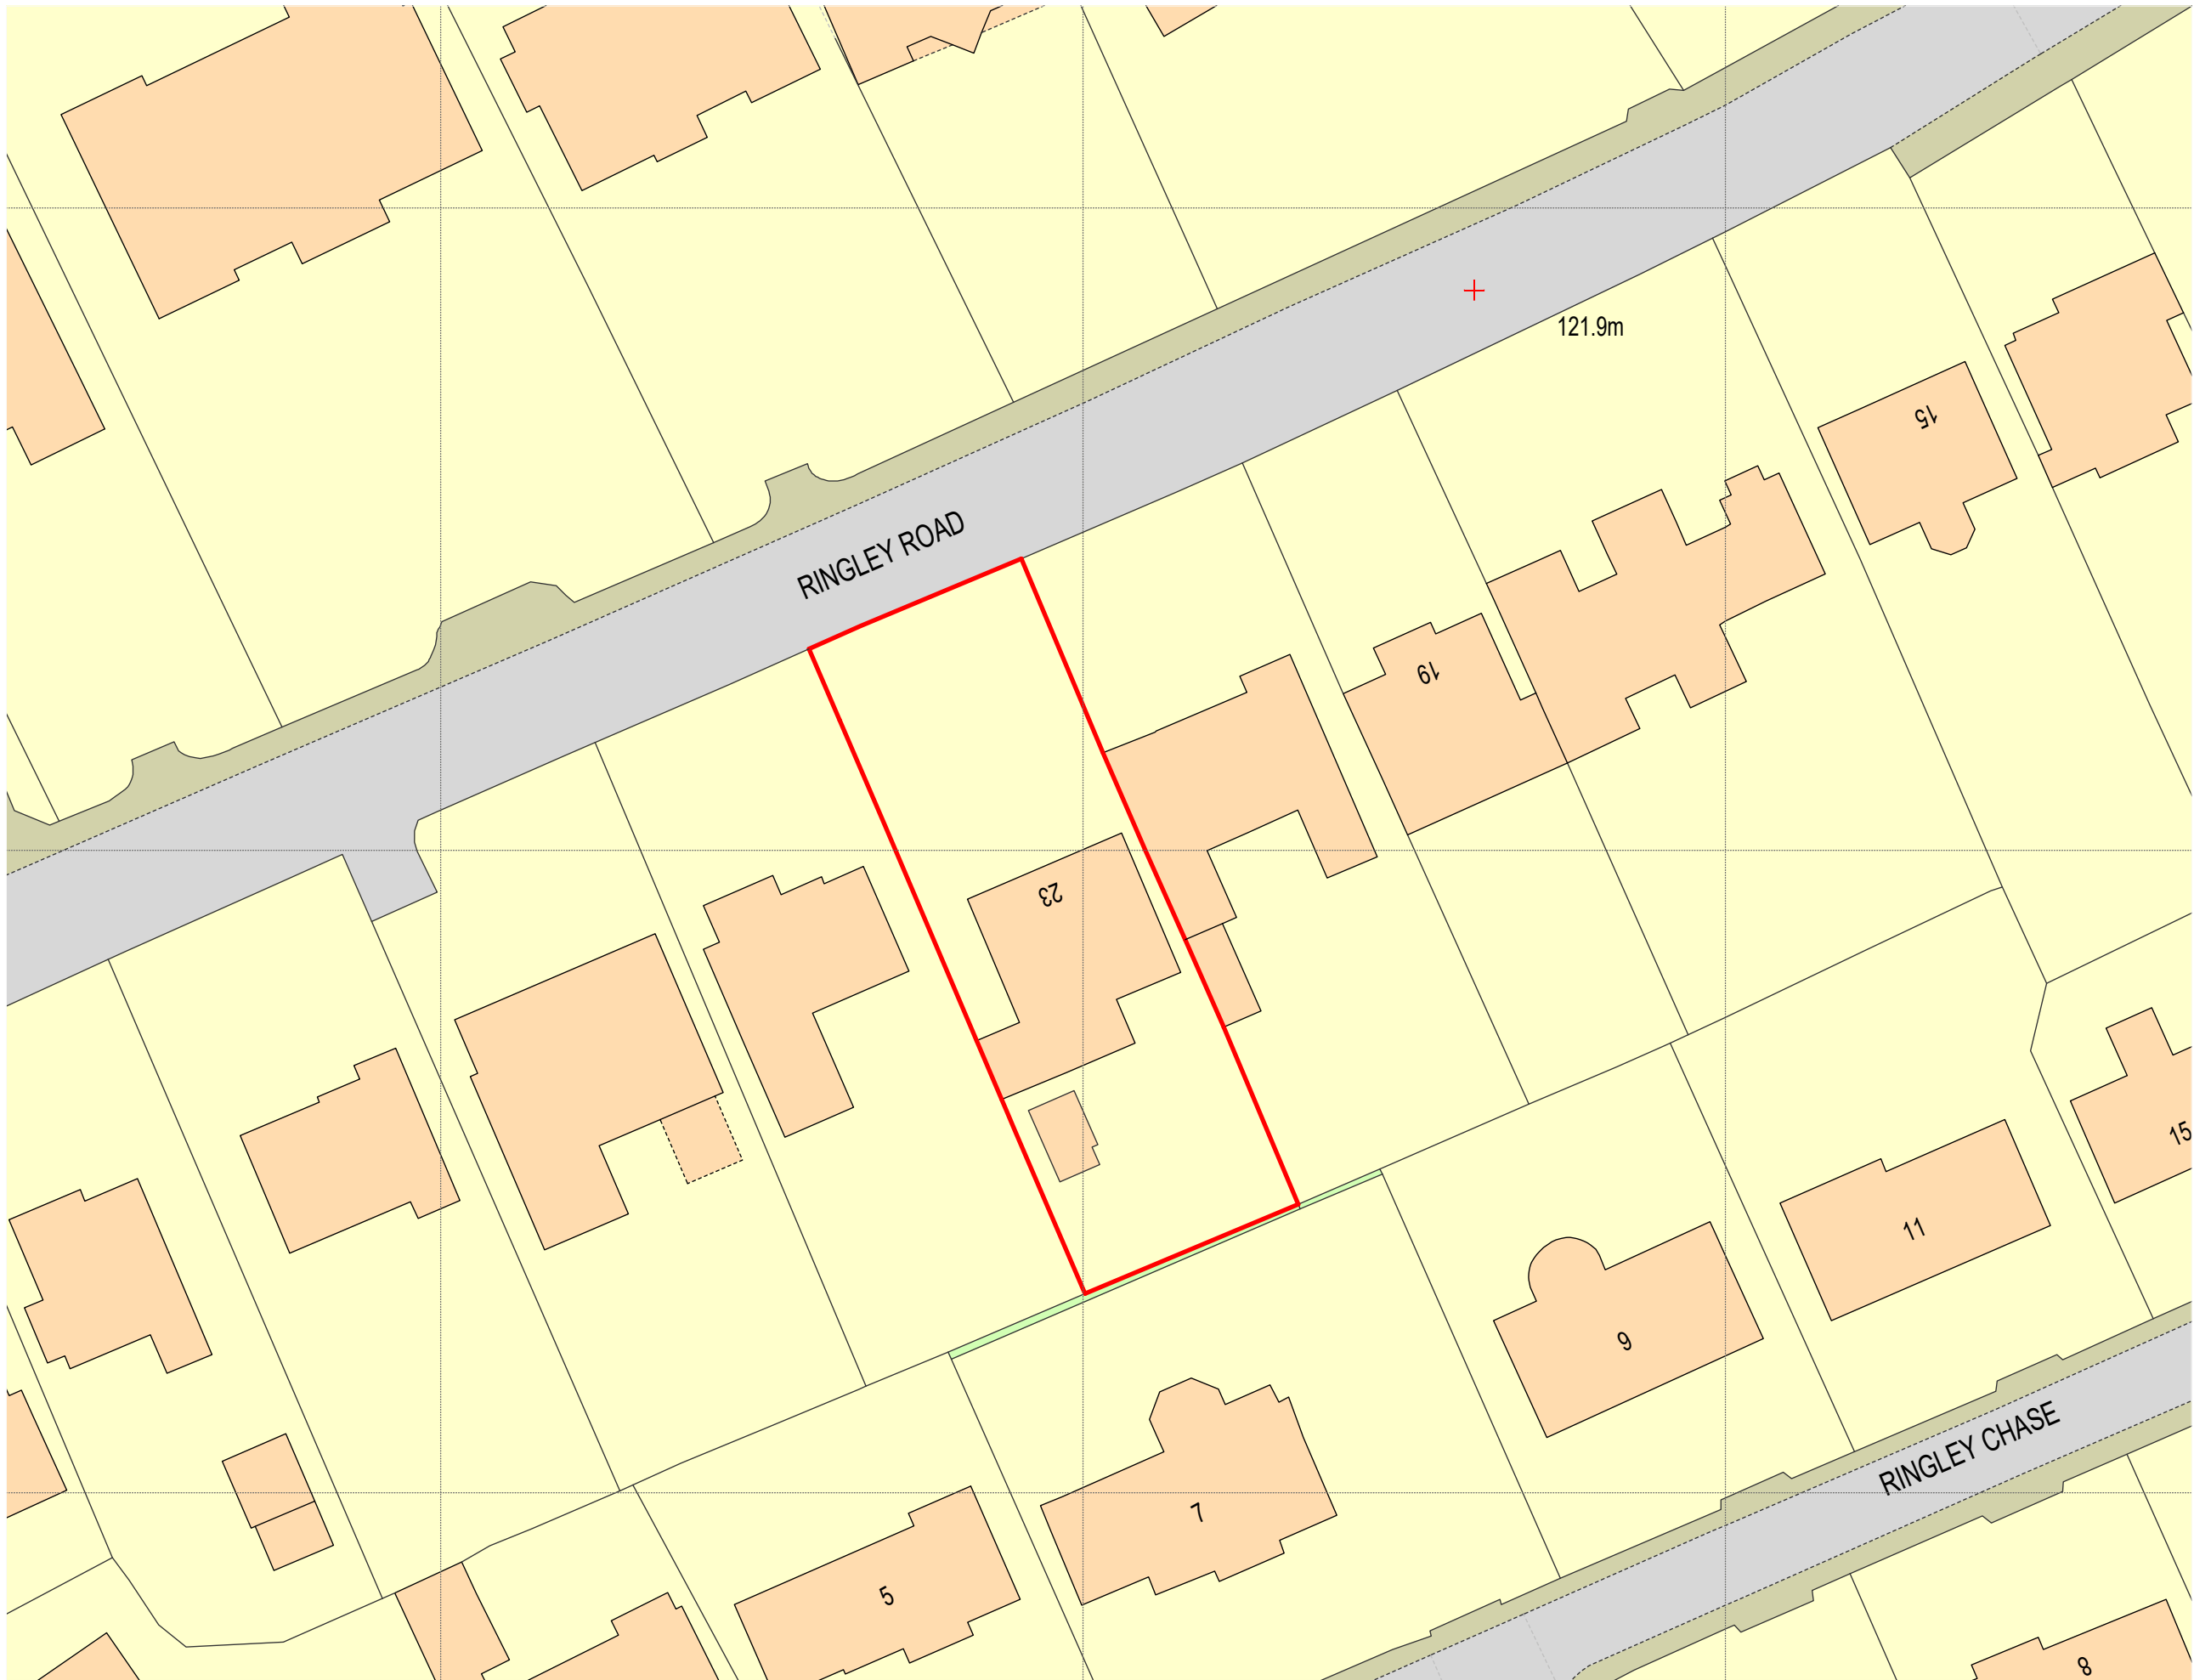

Scale bar 1:500 Existing Block Plan

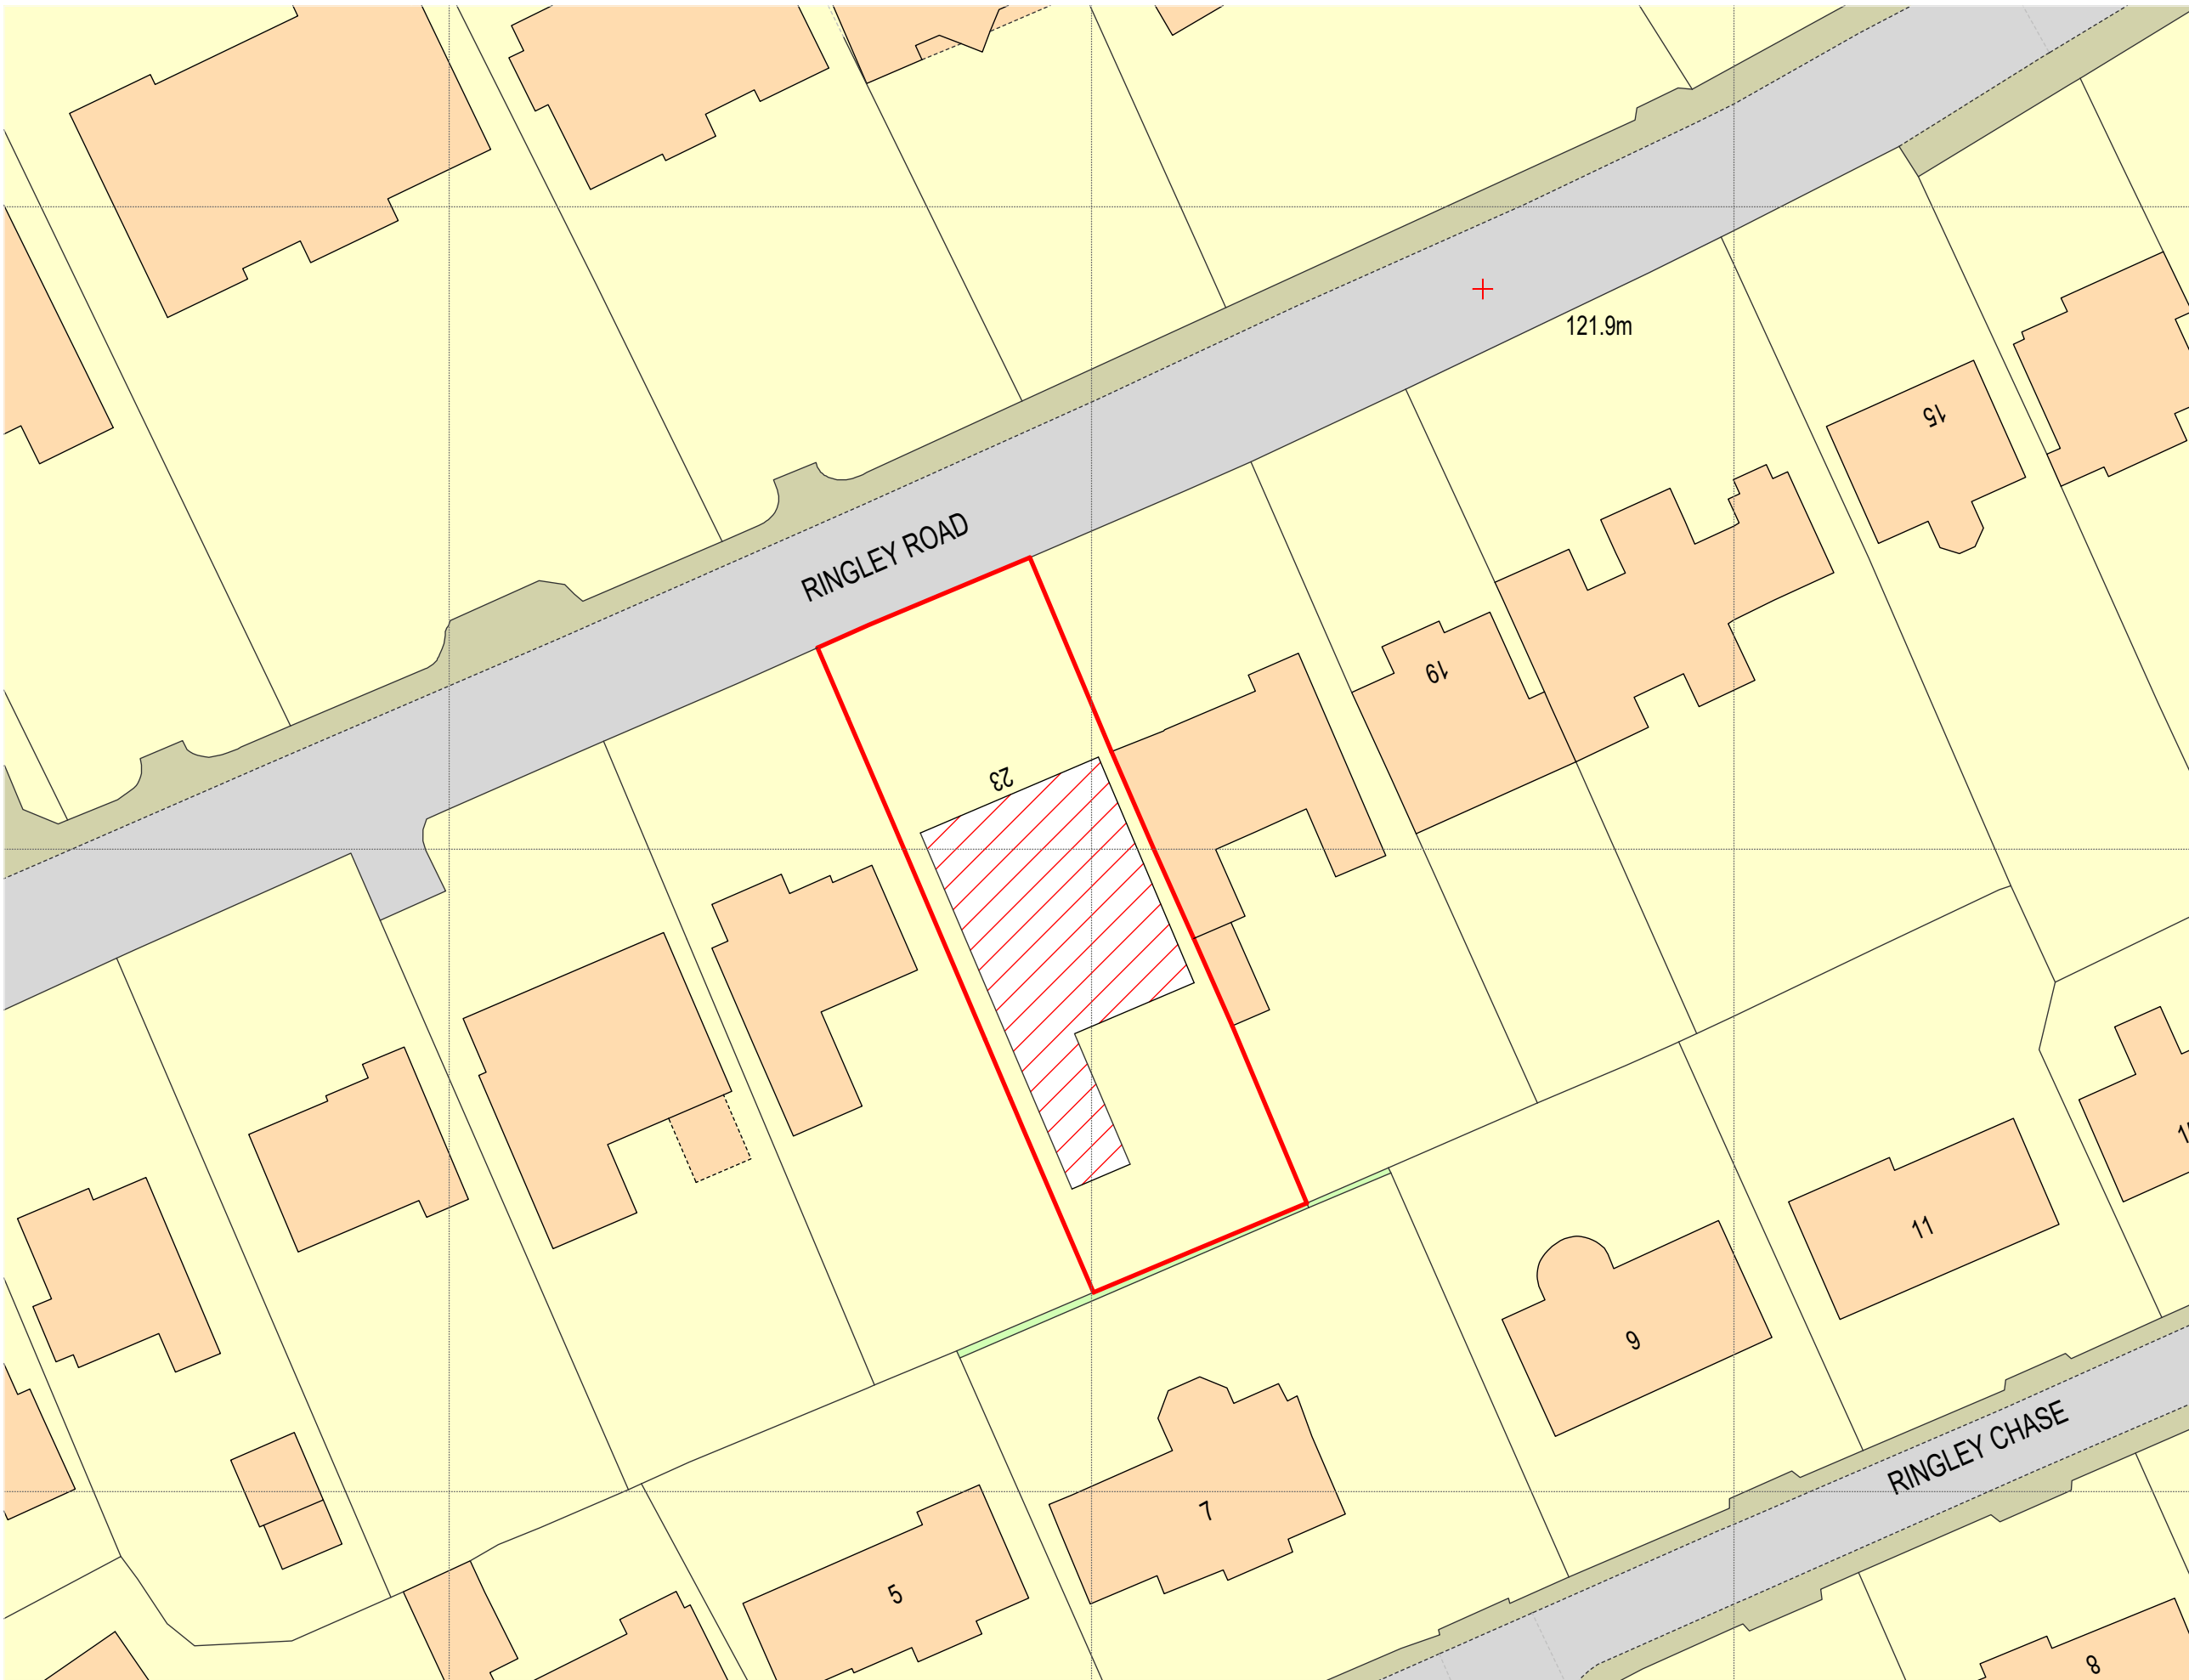

Scale bar 1:500 Proposed Block Plan

NOTES


For Planning purposes only.

All dimensions to be checked on site by user and any discrepancies, errors or omissions to be reported to the Client before or during the course of the works. In the absence of a full structural survey any structural issues and/or defects identified before or during the course of the works to be reported to the Client.


This drawing has been produced for Planning Approval only and does not constitute full working drawings for the building regulations approval.

Rev.	Description	Date	By

All drawings are the Copyright of JPL Design and Construct Ltd. This drawing may not be copied by any third party without prior permission.

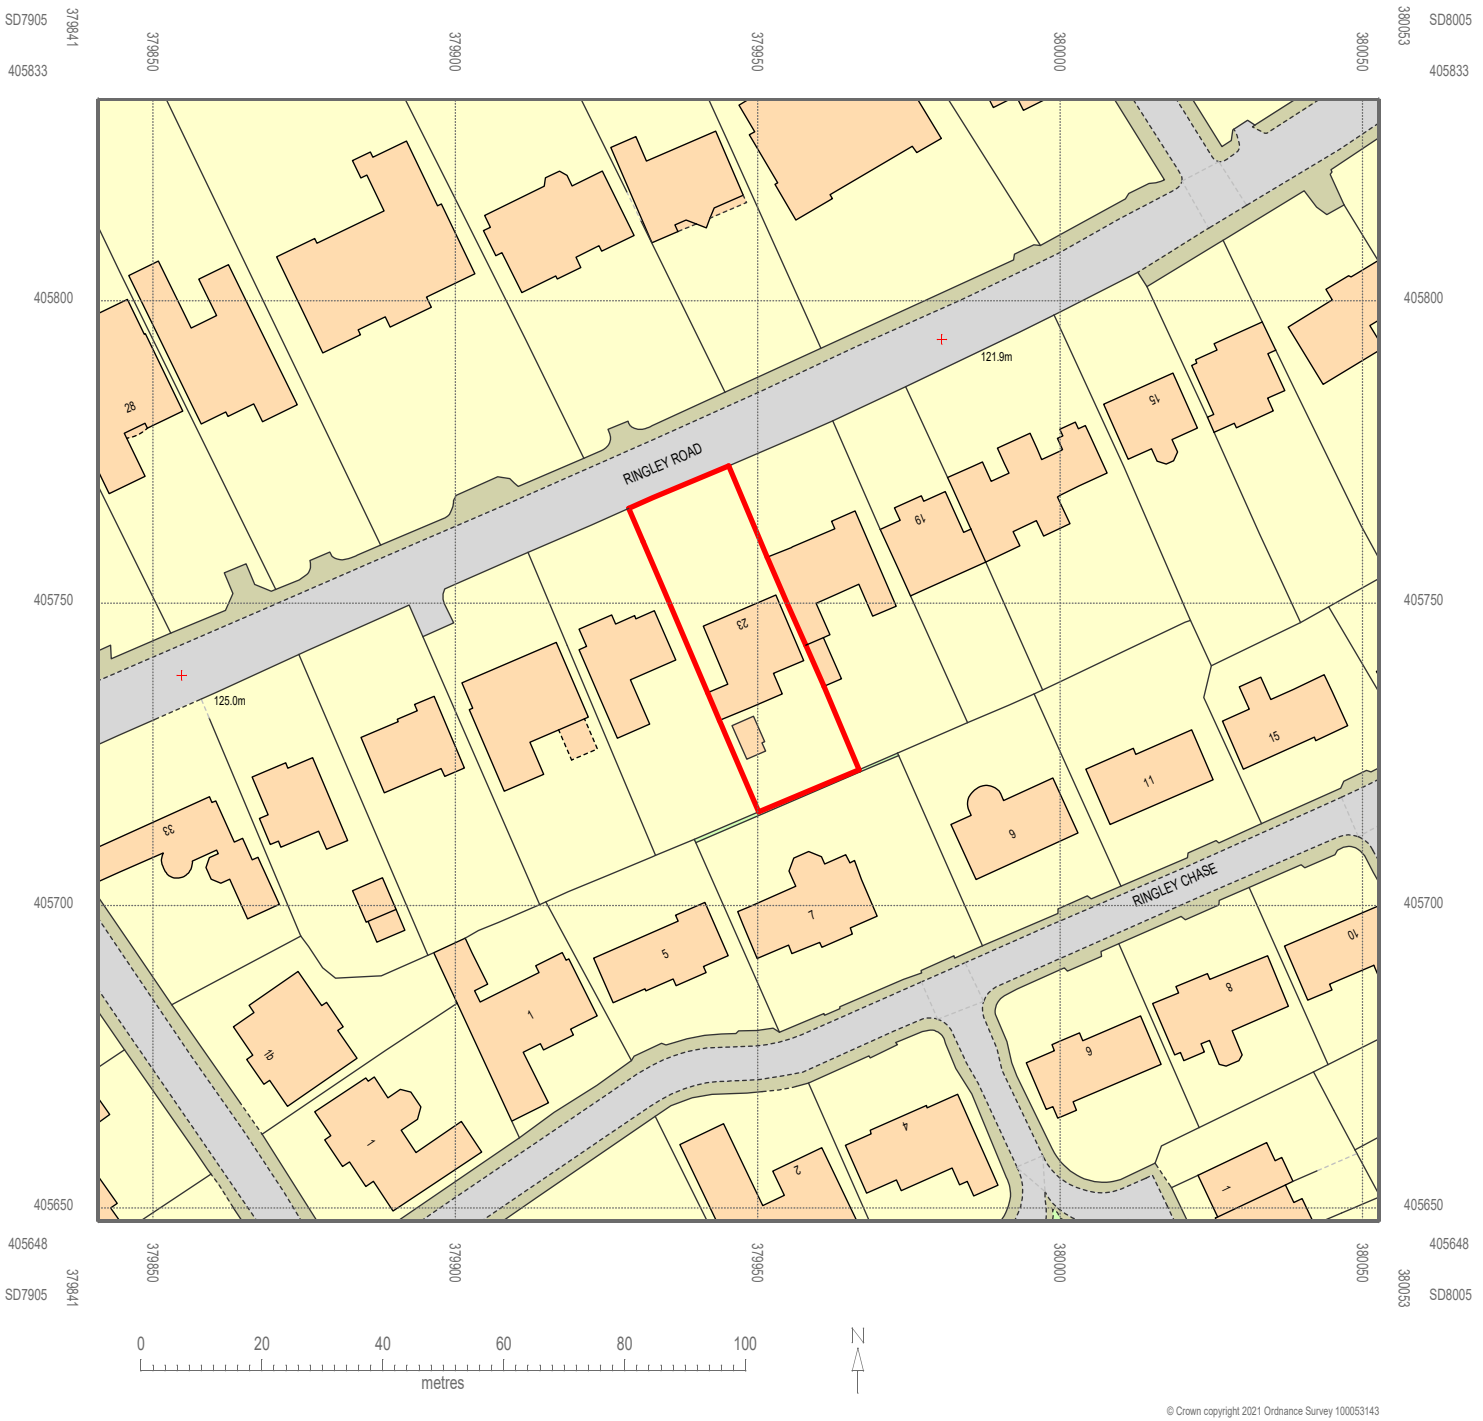

Scale bar 1:1250 Existing Location Plan

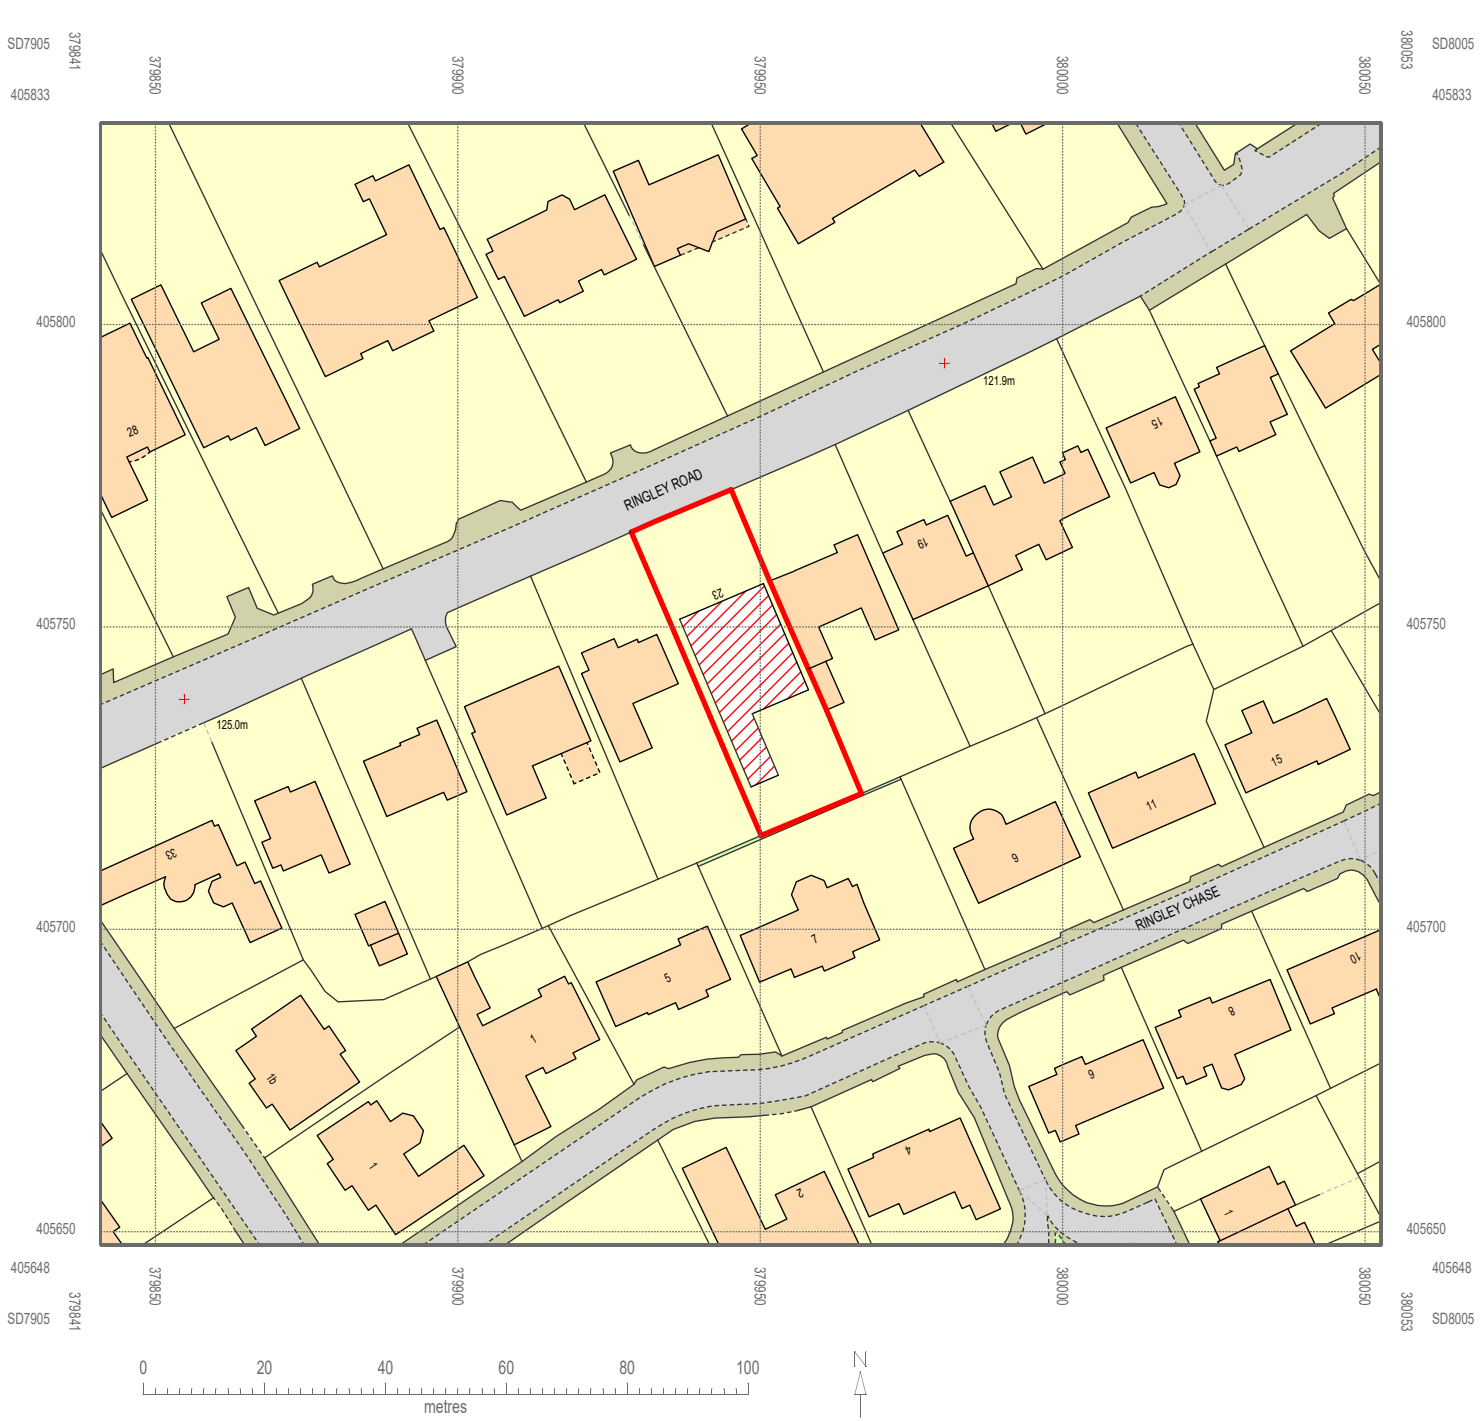

Scale bar 1:1250 Proposed Location Plan



JPL Design and Construct Ltd.
www.jpldesignandconstruct.co.uk
E-mail jp@jpldesignandconstruct.co.uk
12, Ormskirk Close, Seddons Farm,
Bury, BL8 2JG
Telephone 0161 272 0643

Client	Mr. & Mrs. M. Baig, 23, Ringley Rd., Whitefield, M45 7DL		
Site	23, Ringley Rd., Whitefield, M45 7DL		
Project	Demolition of existing bungalow and 3 storey new build		
Title	Existing and Proposed Block and Location Plans		
Scale at A1 As stated	Date 11.10.21.	Drawn JP	Checked JP
Project no. BAI0005	Drawing no. SP02	Revision .	