



CLIENT :
JEREMY ROSE
30 HEREFORD DRIVE,
PRESTWICH, MANCHESTER.
M25 0AG.
TEL : 07873 550 093
THE CONSTRUCTION OF A
SINGLE STOREY
EXTENSION AT THE REAR
OF THE EXISTING
DWELLING HOUSE +
EXTERNAL & INTERNAL
ALTERATIONS.

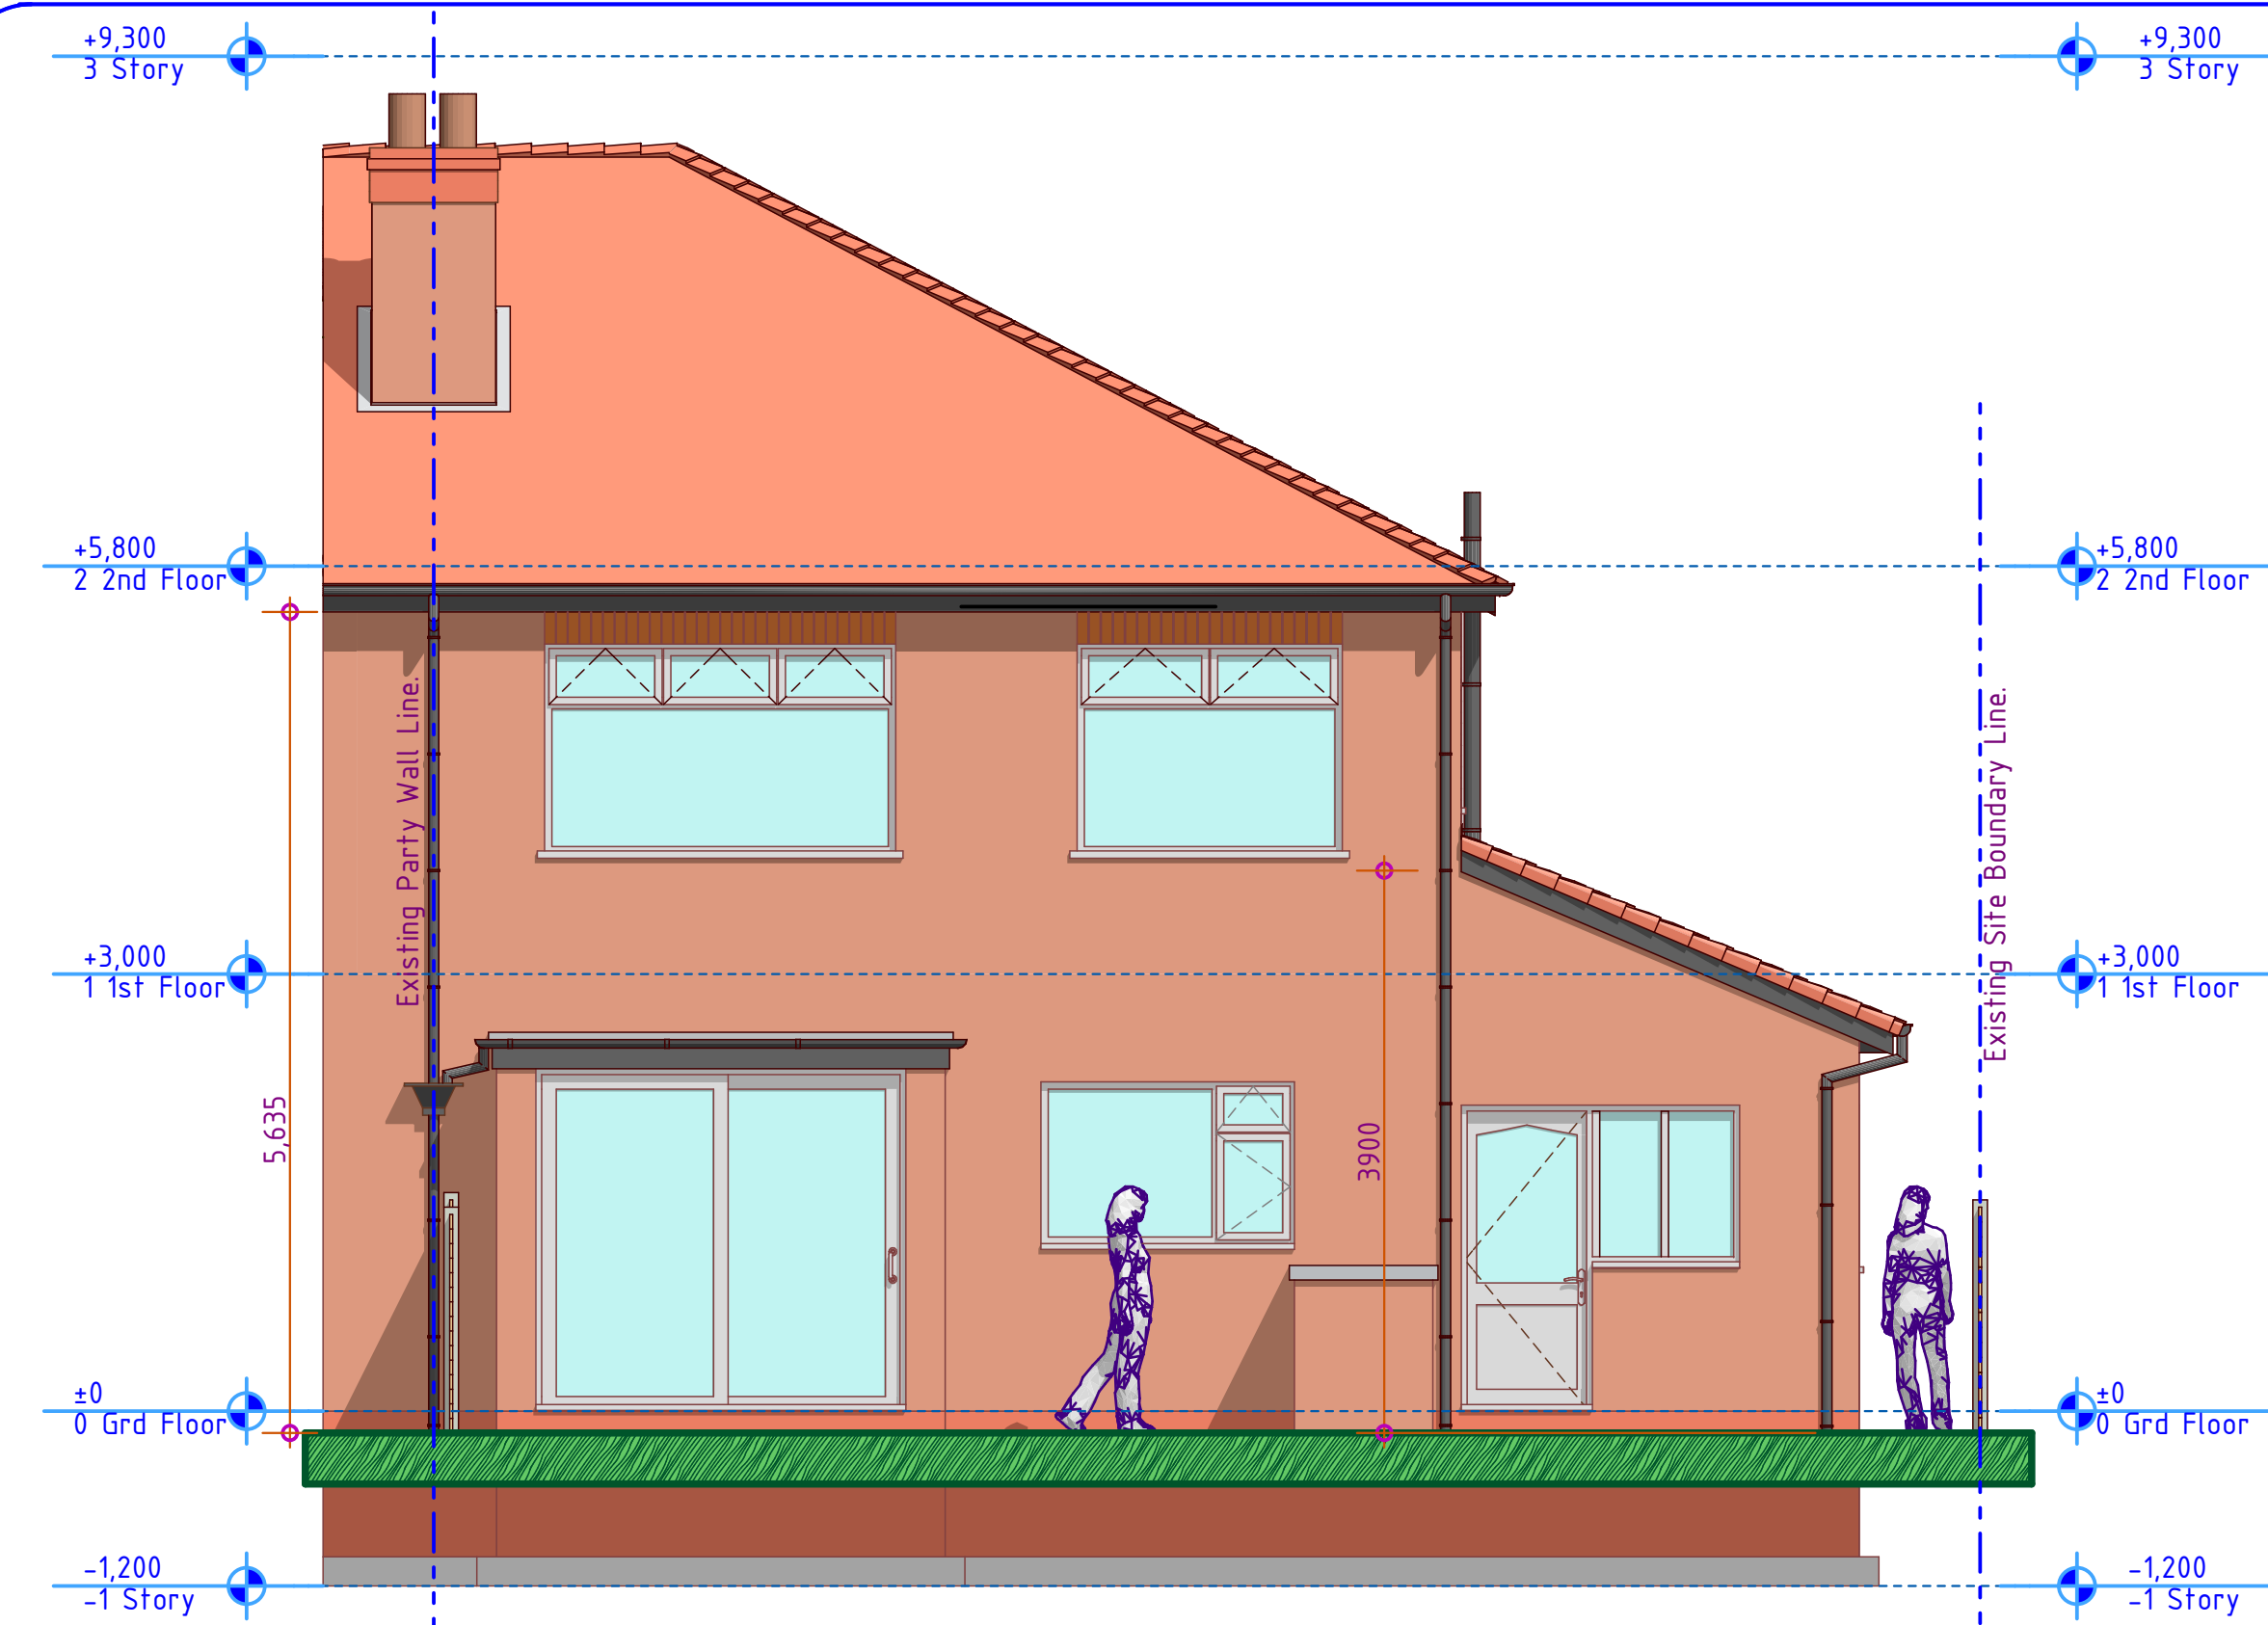

Existing Rear Elevation

1:50

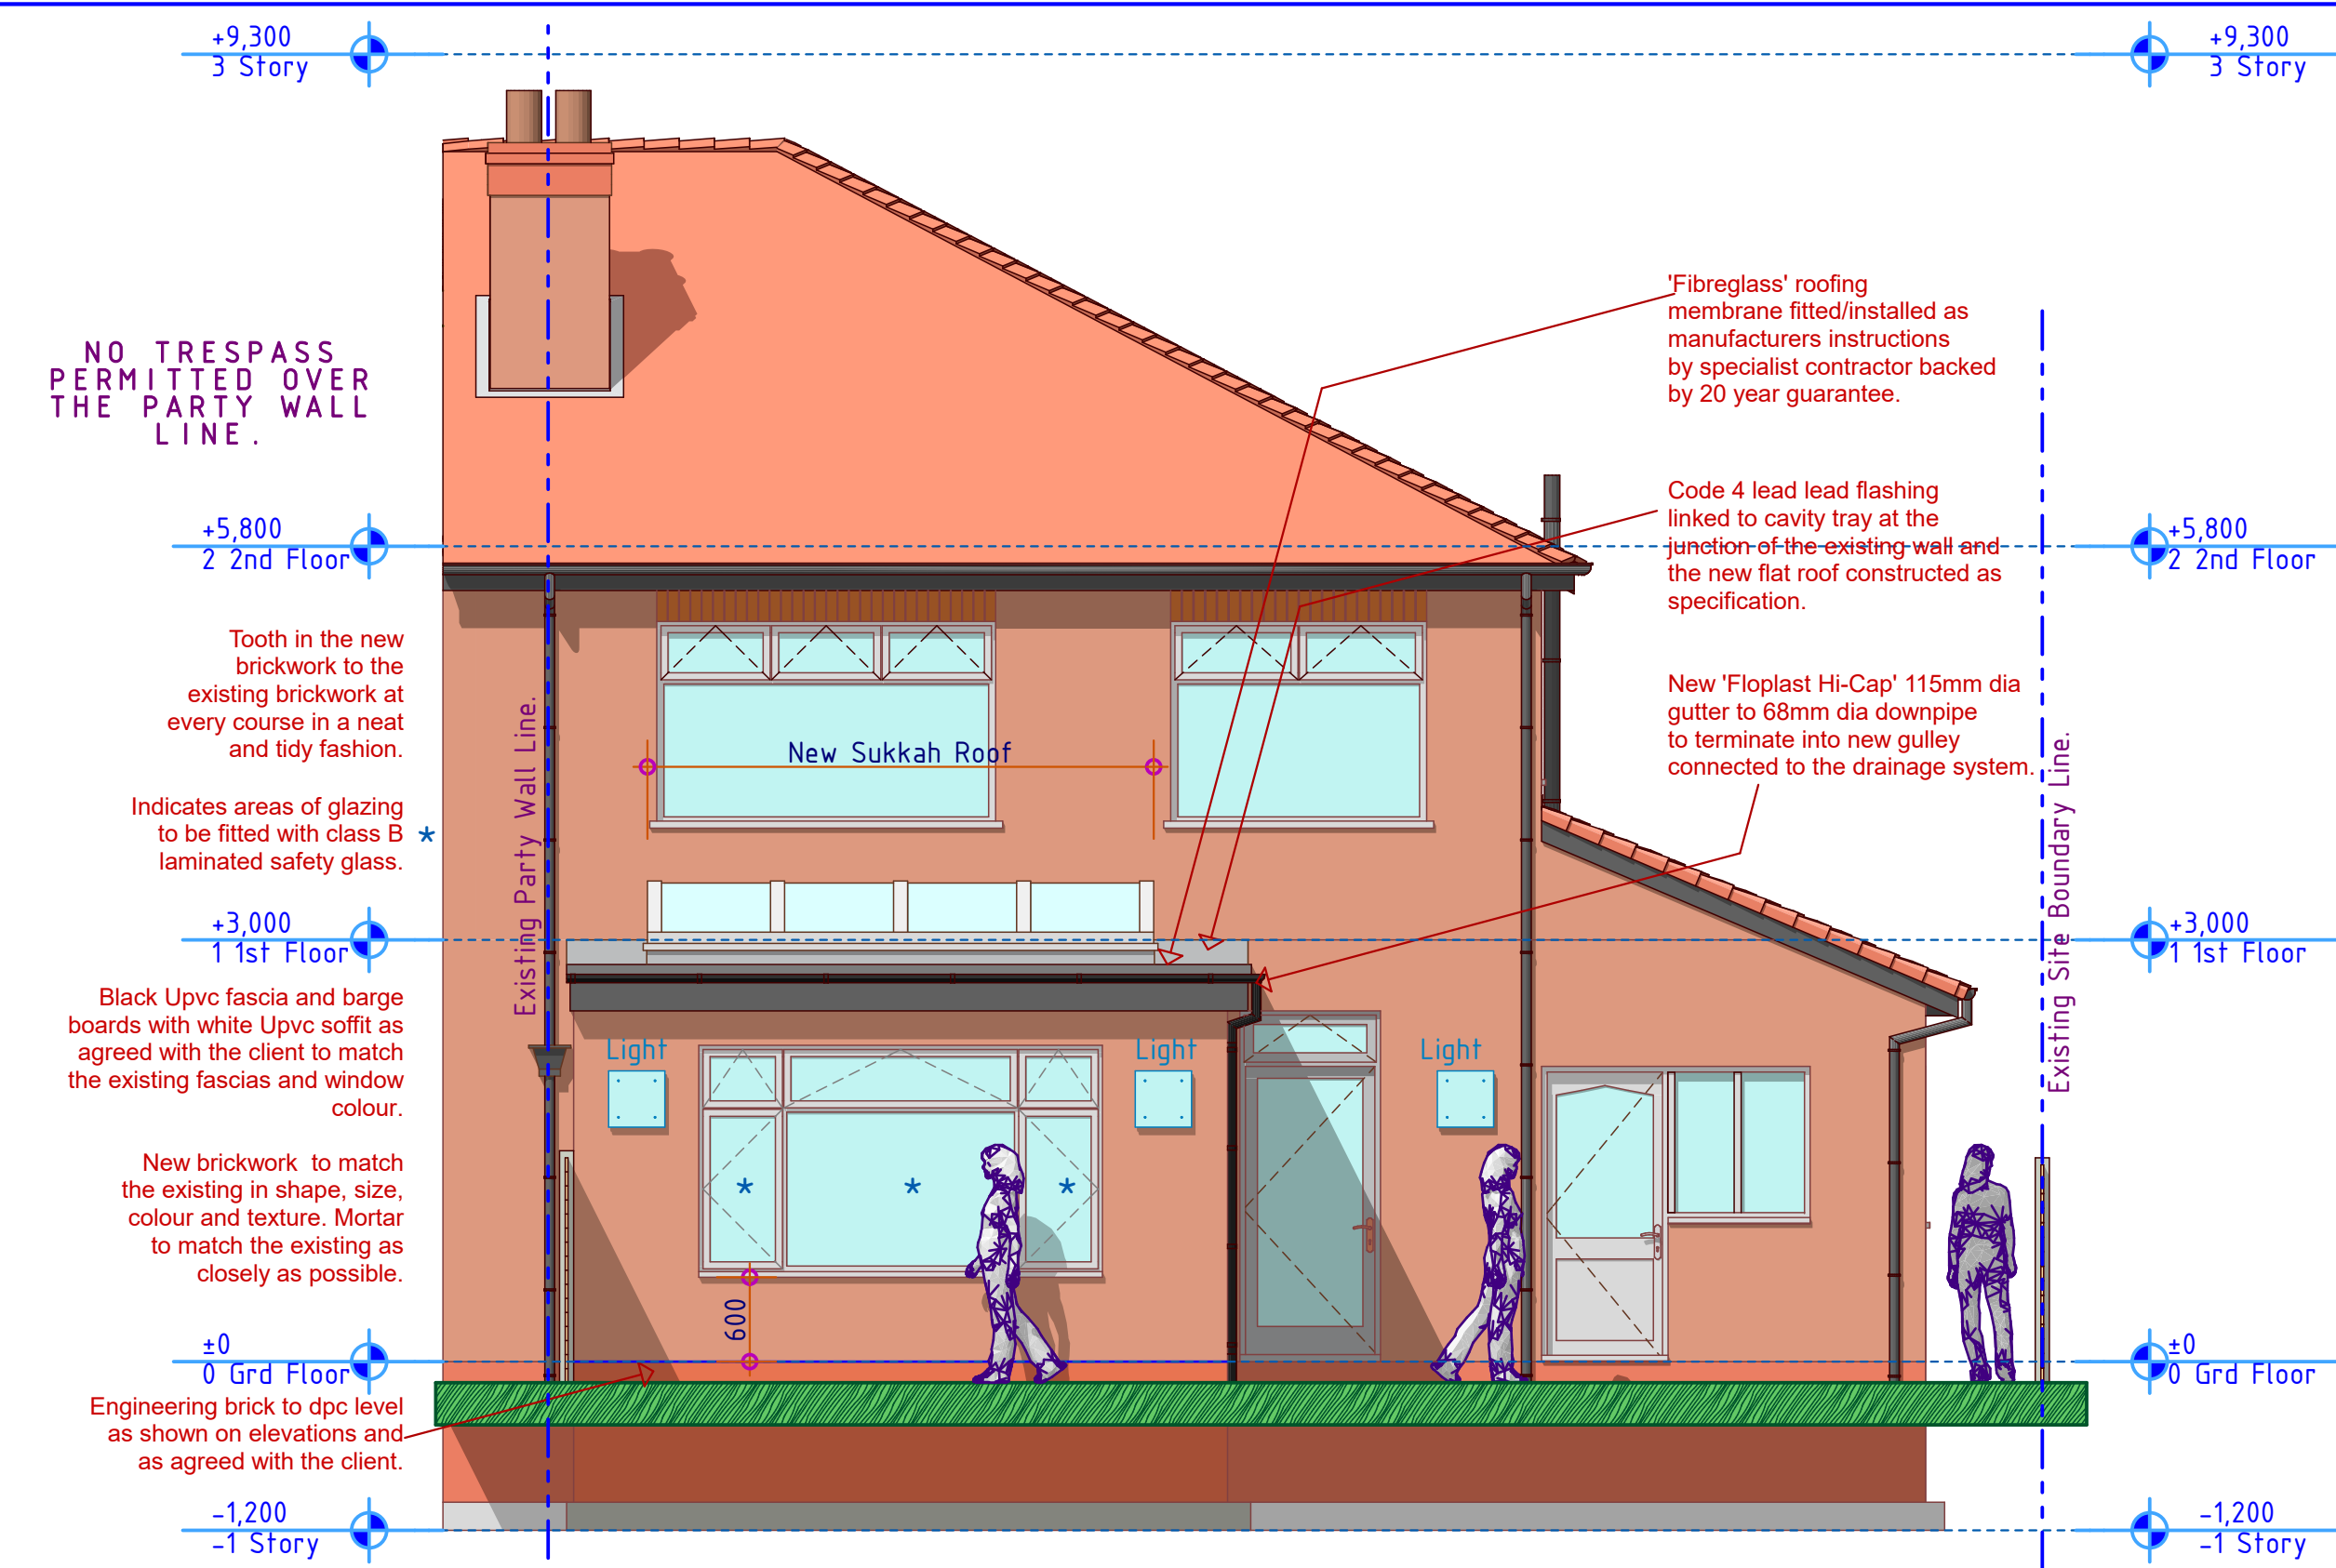

Proposed Rear Elevation


1:50

New Sockets/Switches.


Brushed stainless steel 'Click Infinity' Flat Plate Or Similar Approved light Switches, Sockets, etc Throughout Whole Of The Property As Agreed With The Client.



Typical Architrave Board

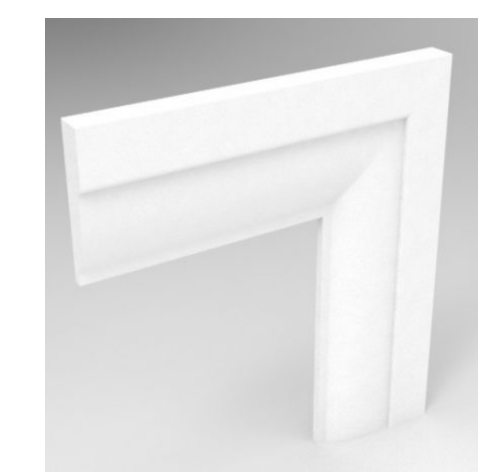


Typical Skirting Board

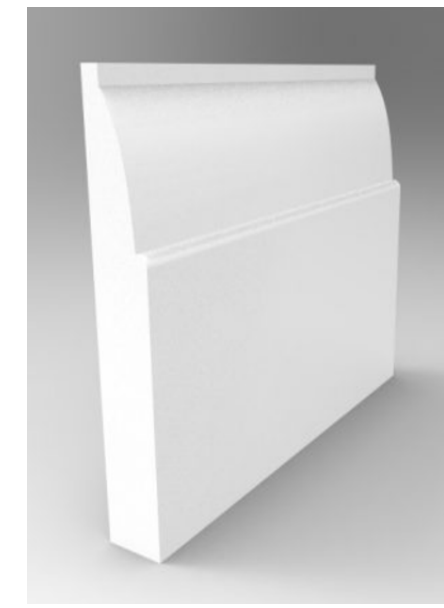

Typical 150 mm Deep 'Ovolo' Skirting Board Or As Agreed With Client.

Brickwork & Mortar Colour


Brickwork Below DPC & Soldier Courses.

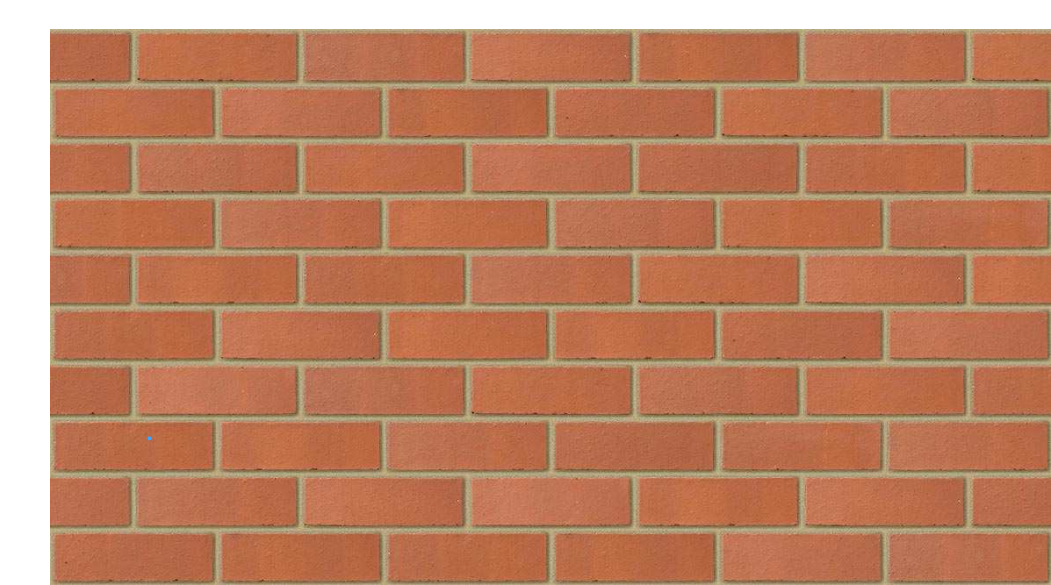

Kingscourt - RED - SMOOTH

Brickwork & Mortar Colour

All Face Brickwork

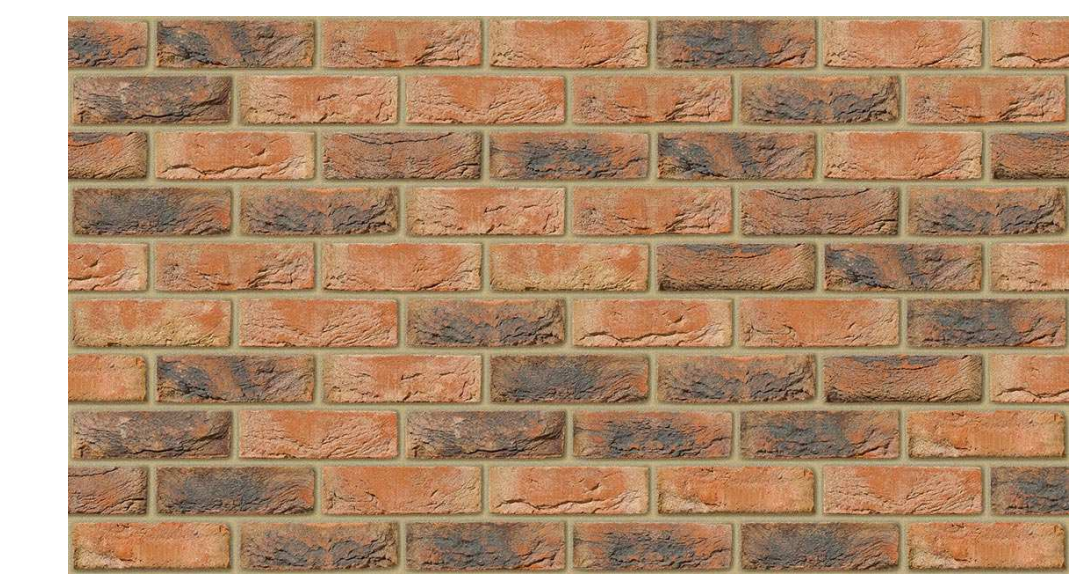

KINGSCOURT - MEDIUM SURREY BLEND - WIENERBERGER



Existing Side Elevation 2

1:50



Proposed Side Elevation 2

1:50