


Site Plan 1:500

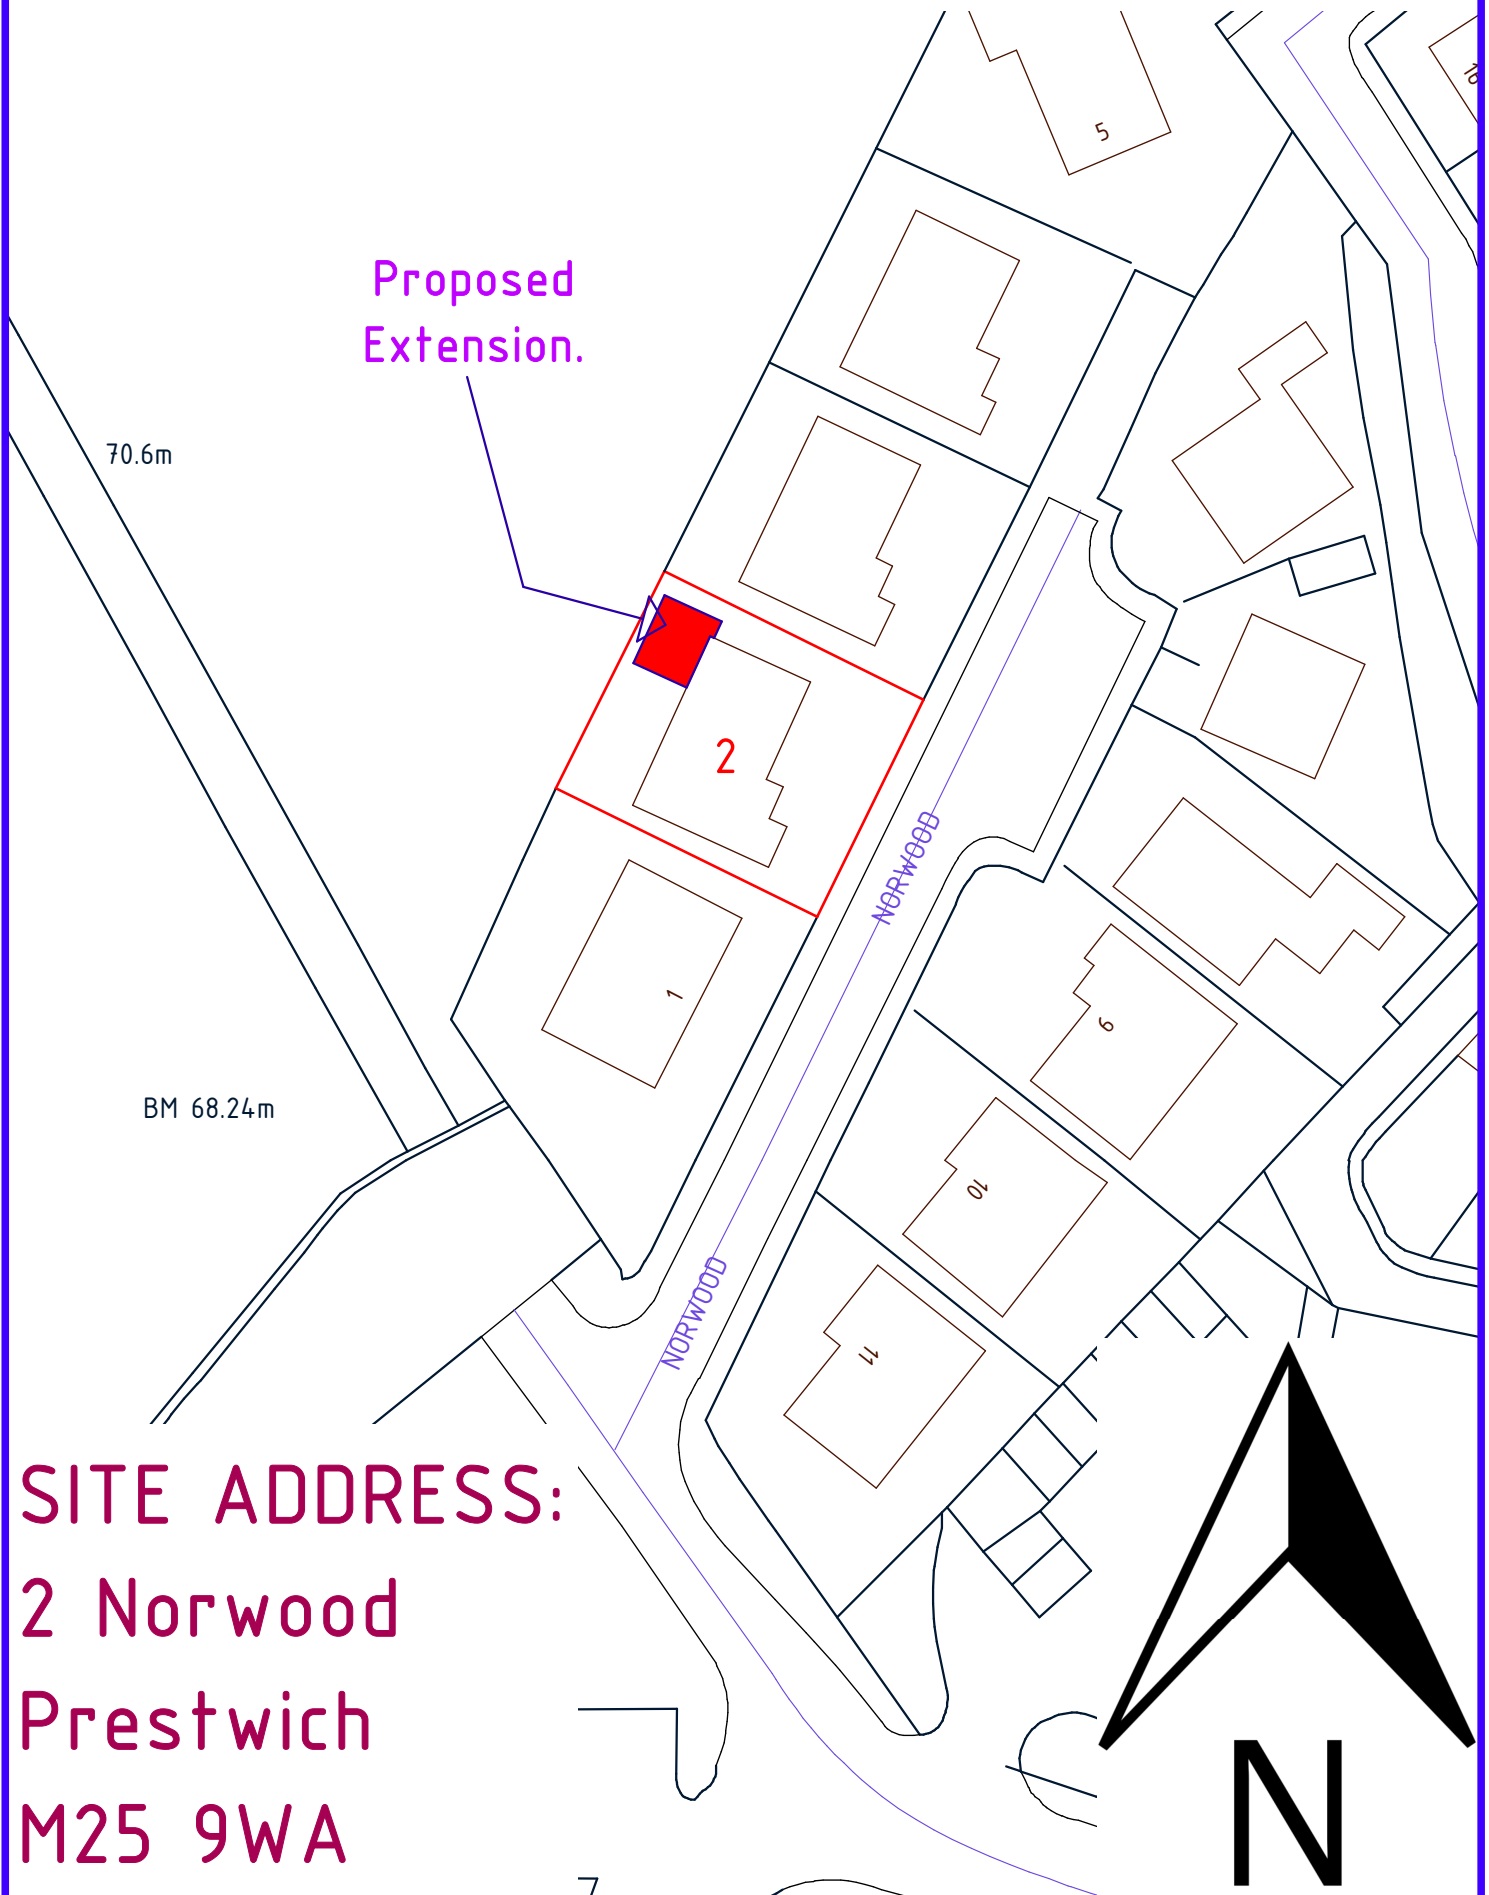

SITE ADDRESS:
2 Norwood
Prestwich
M25 9WA