

DRAWING PRODUCED FOR
PLANNING PURPOSES ONLY.

DO NOT SCALE FROM THIS
DRAWING




South West (Front)



North East (Rear)



North West (Side)

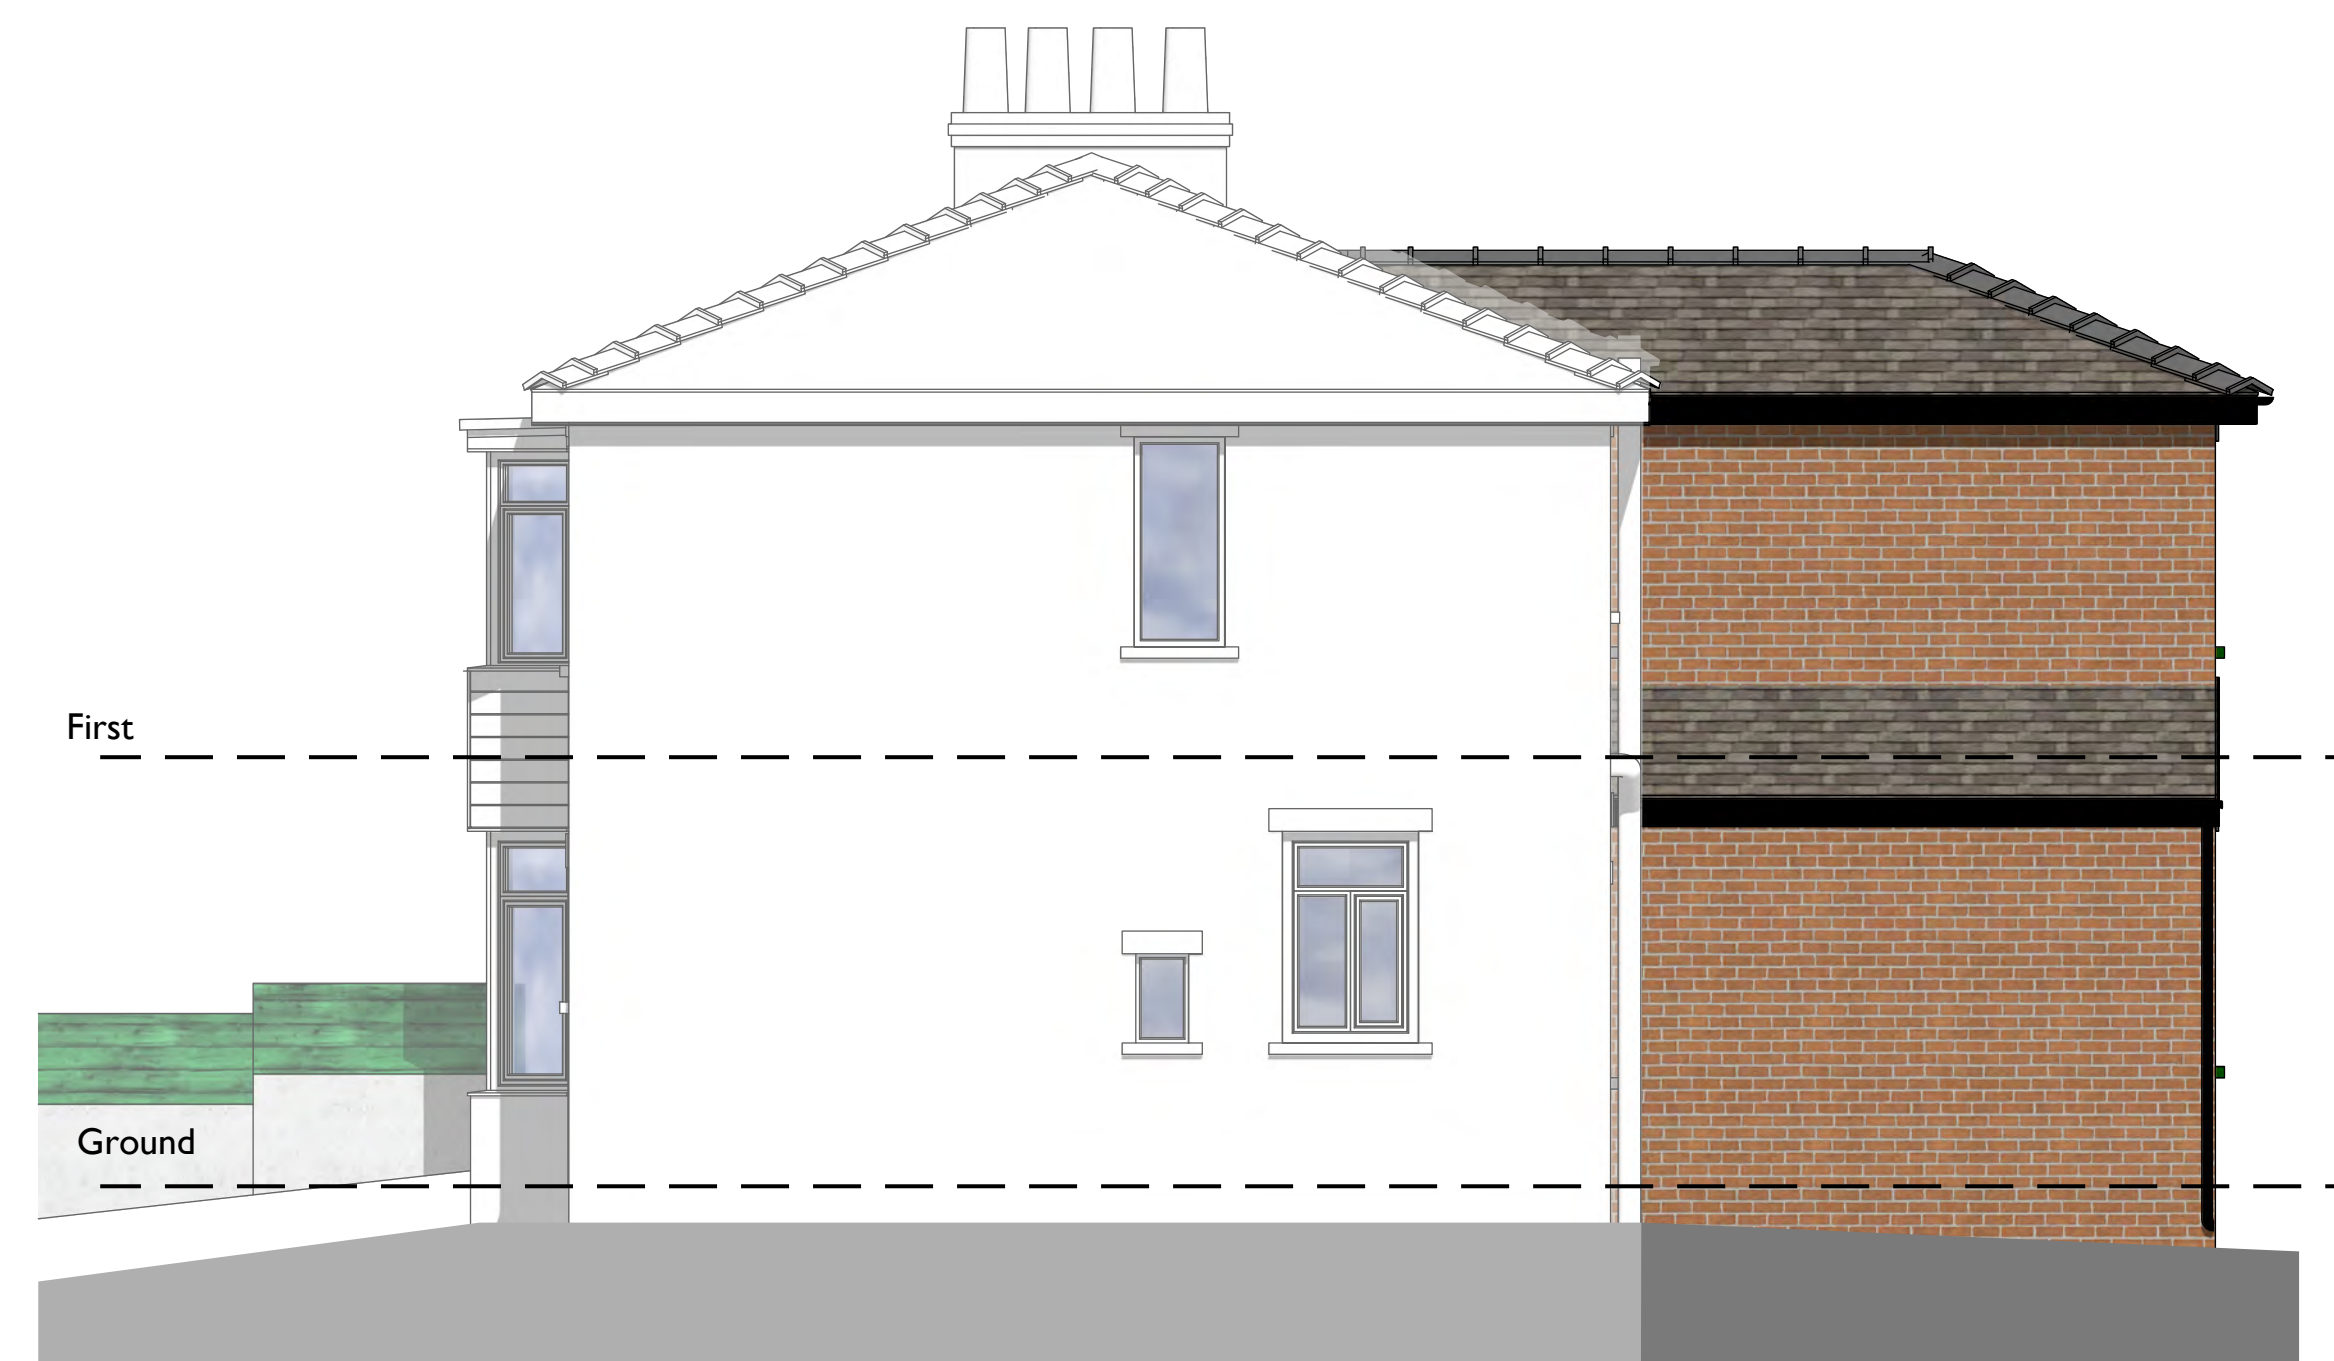

South East (Side)



15 Springside View
Bury, BL8 4LU
Tel: 0161 704 4069

Company No. 13615864
hello@homeorganise.me
<https://www.homeorganise.me>

CLIENT
Mr & Mrs. Ashton

PROJECT
93 Bury New Road
Ramsbottom, BL0 0AR

DRAWING TITLE:
Proposed Building
Elevations

DRAWING NUMBER: 0005/01_06
REV: -

DATE:
27/07/22

Scale @ A1
1:50