


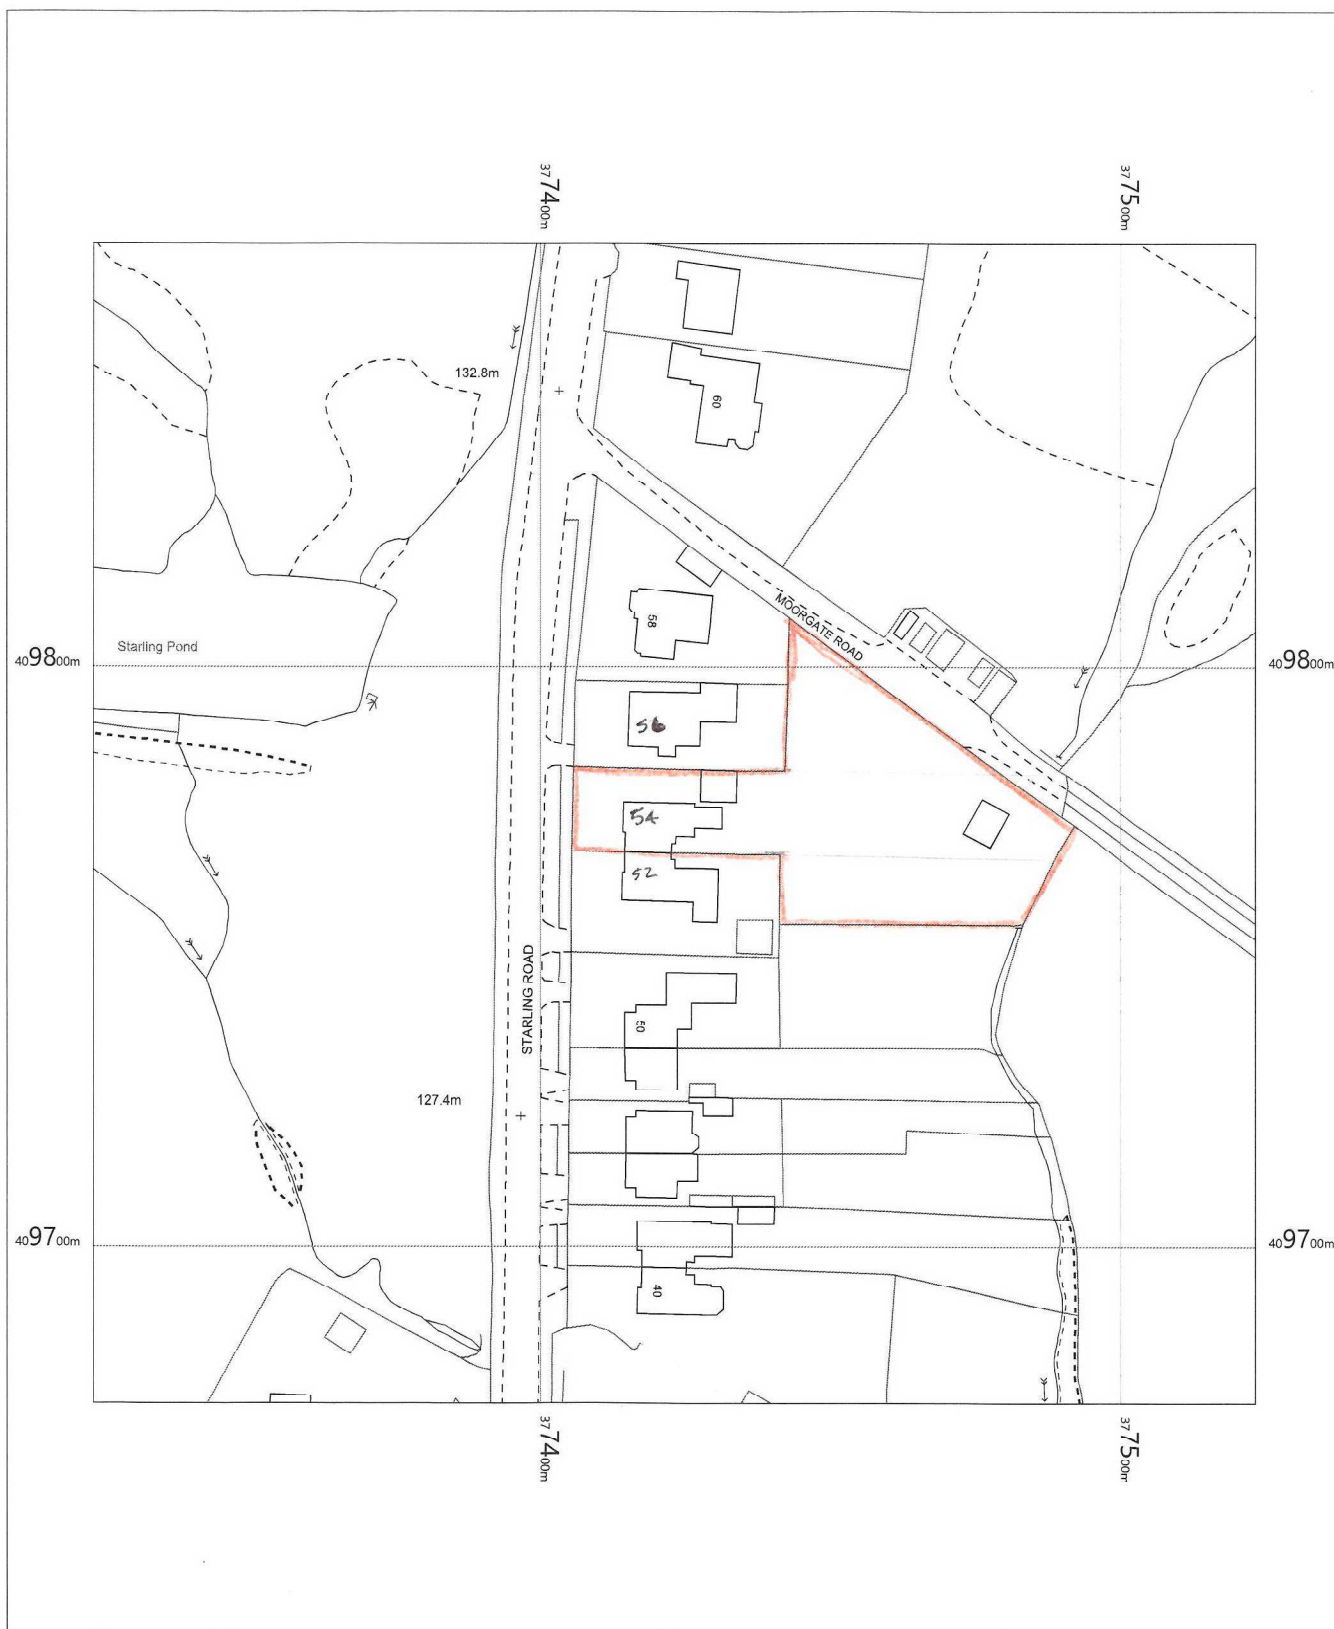


54 Starling Road
Bury
M26 4LN

OS MasterMap 1250/2500/10000 scale
Friday, November 5, 2021, ID: MDP-01000989
www.malcolmhughes.co.uk

1:1250 scale print at A4, Centre: 377423 E, 409773 N

©Crown Copyright Ordnance Survey. Licence no. 100019980

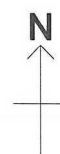

**MALCOLM
HUGHES**
CHARTERED
LAND SURVEYORS