



ELEVATION 5

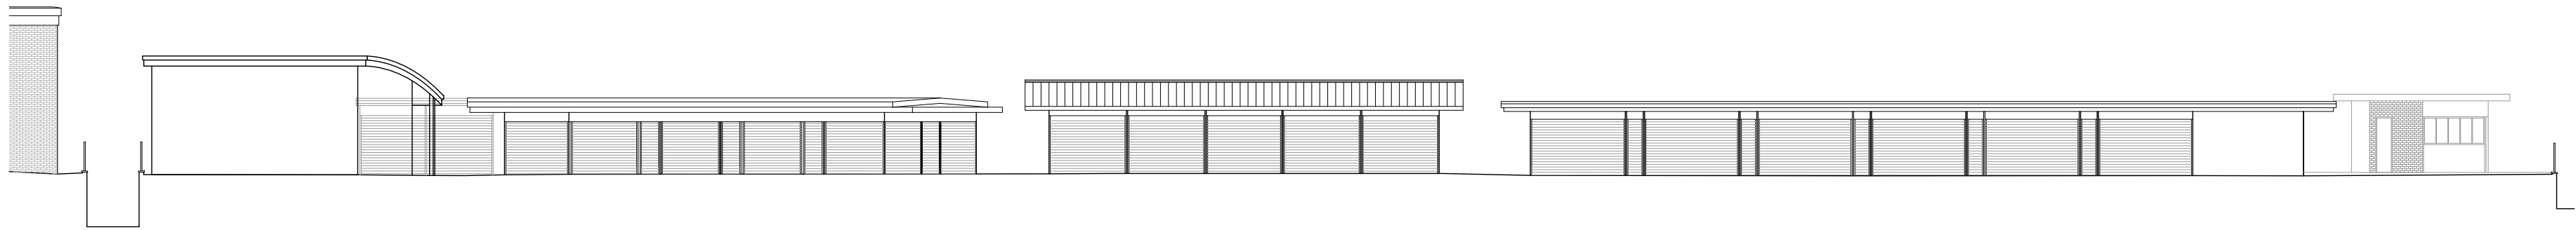


ELEVATION 6

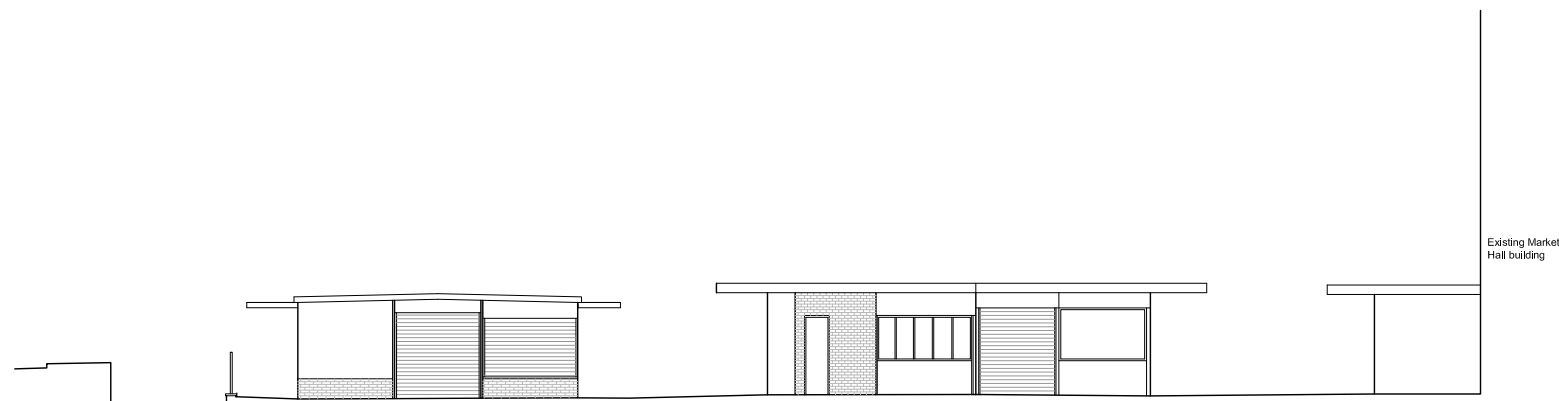

ELEVATION 7



ELEVATION 8

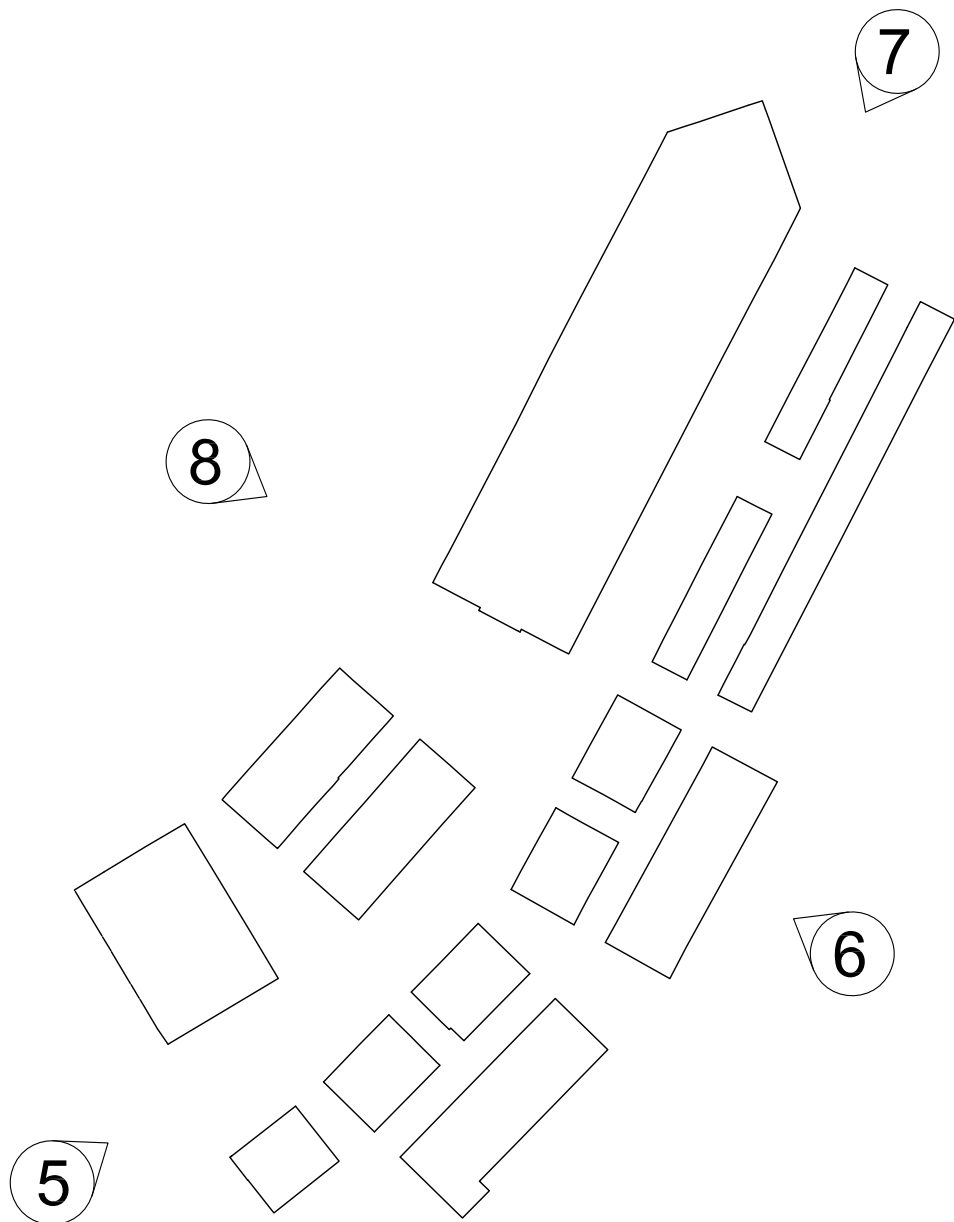

PLANNING ISSUE

BURY COUNCIL

client

BURY MARKET
MASTERPLAN

project

EXISTING MARKET CANOPY
ELEVATIONS - SHEET 2

title

BCO1

job No.

BURMAR-JHA-V5-XX-DR-A-0152 Rev P01

dwg No.

1:200 @ A1

scale

RCO

drawn