
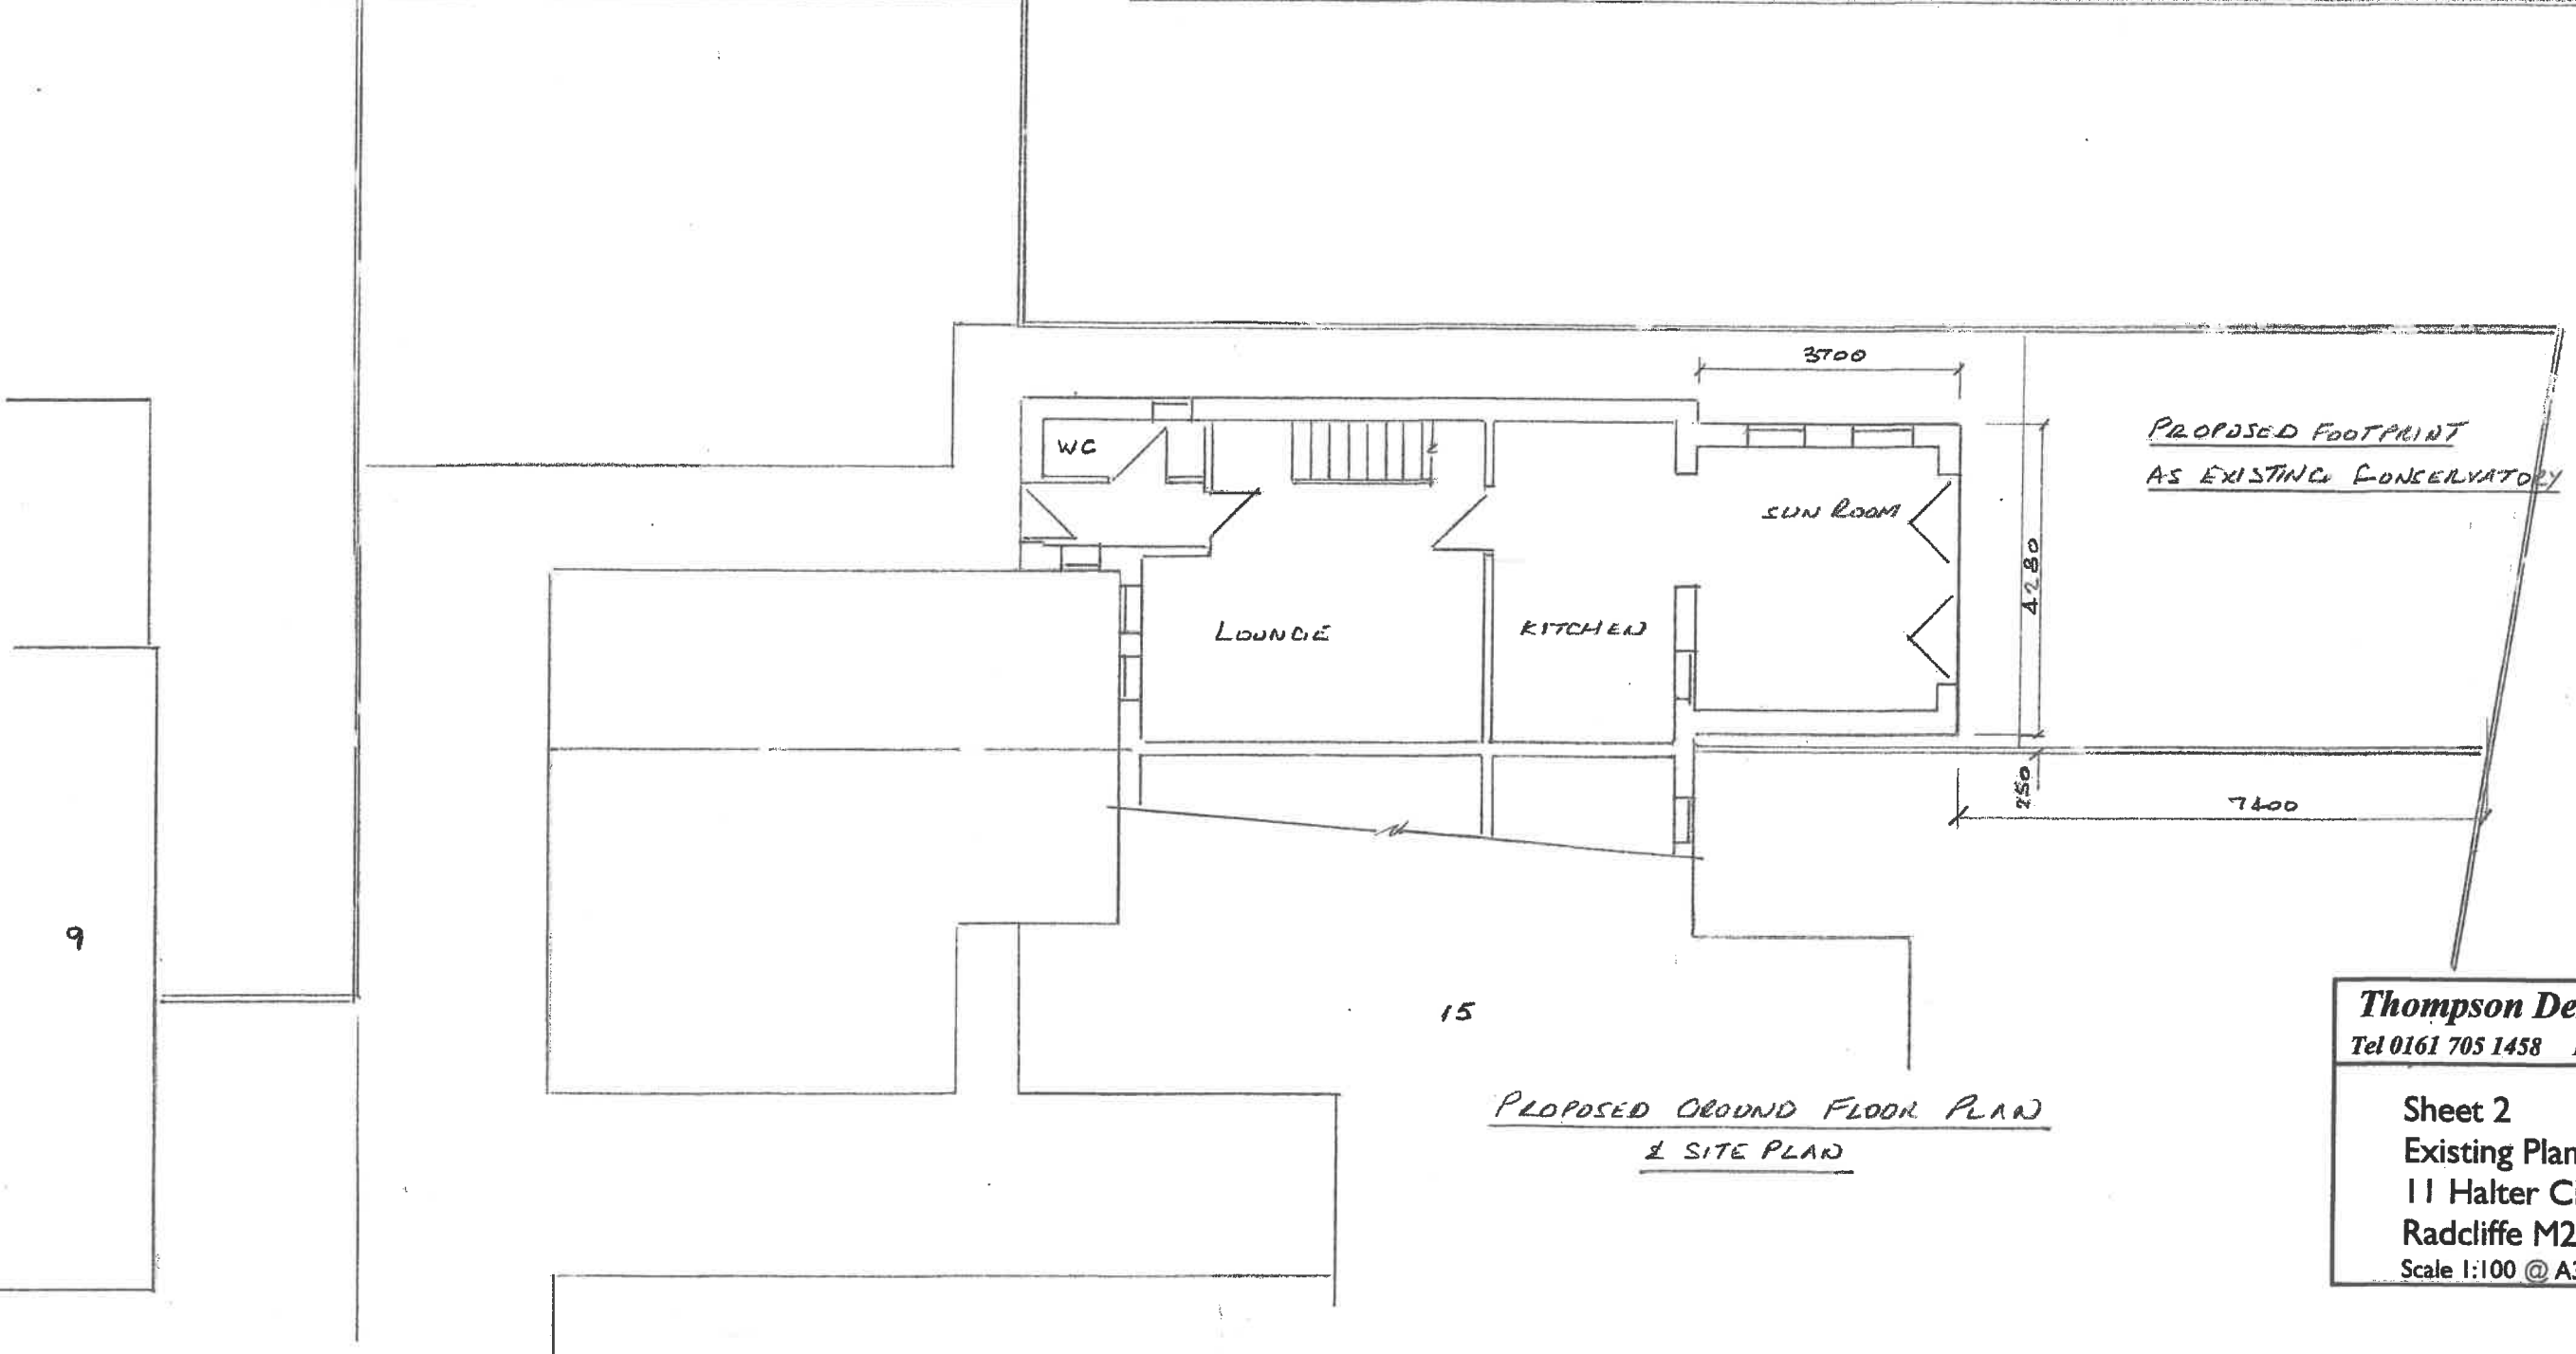


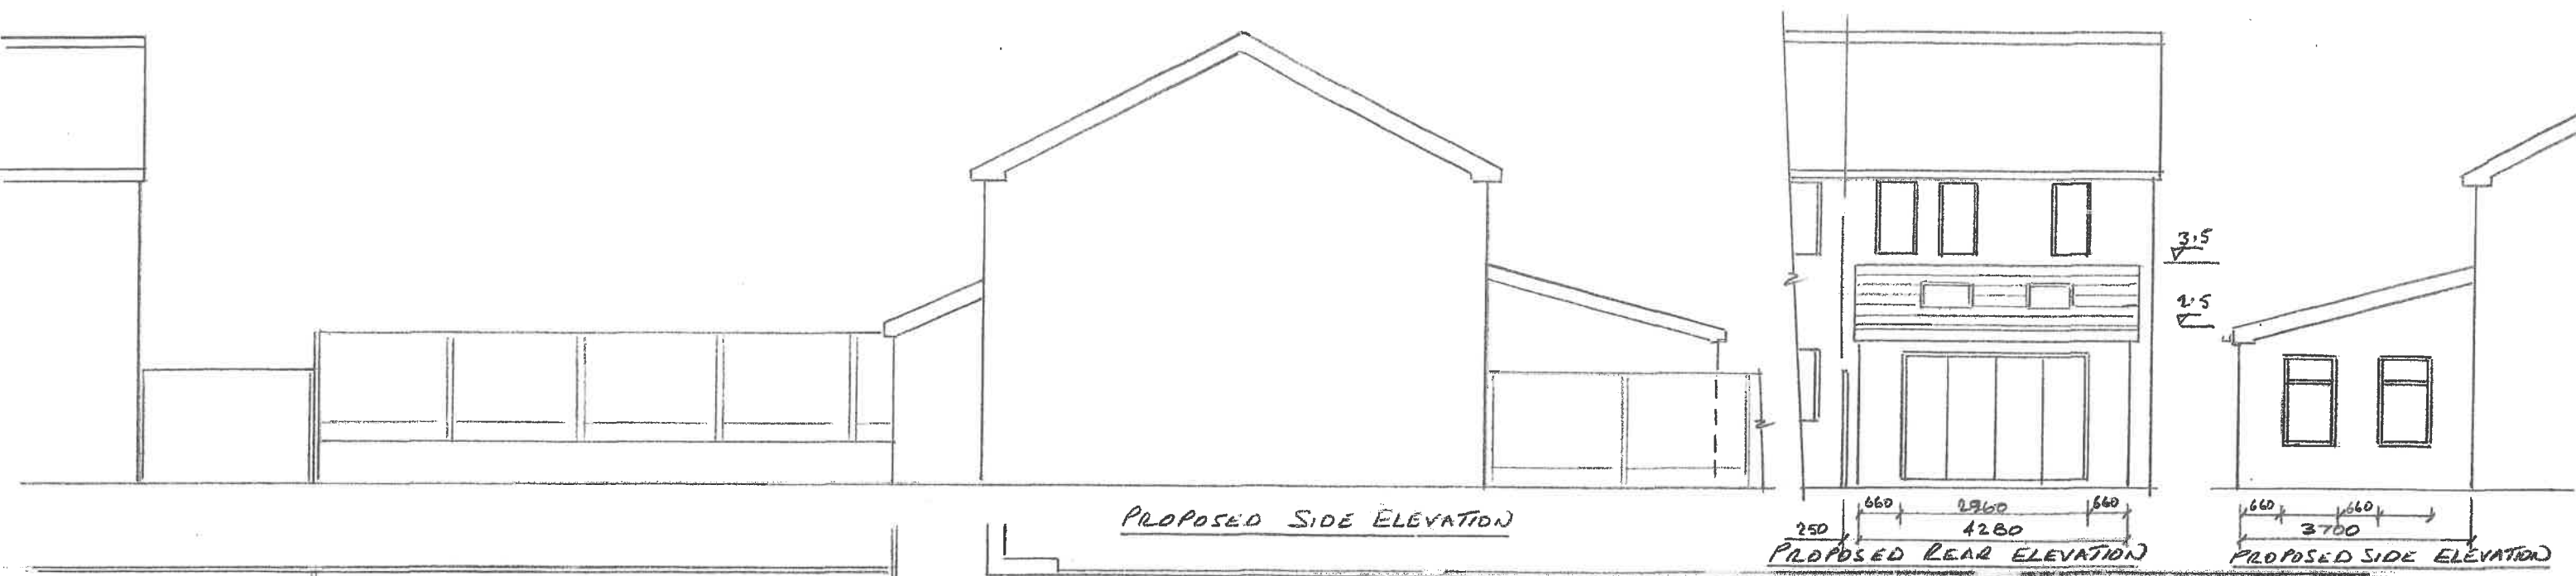

Thompson Designs
Tel 0161 705 1458 Mob 07884 318634

Sheet 2 Rear Extension
Existing Plans and Elevations
11 Halter Close
Radcliffe M26 4BH
Scale 1:100 @ A3 Date August 2022