
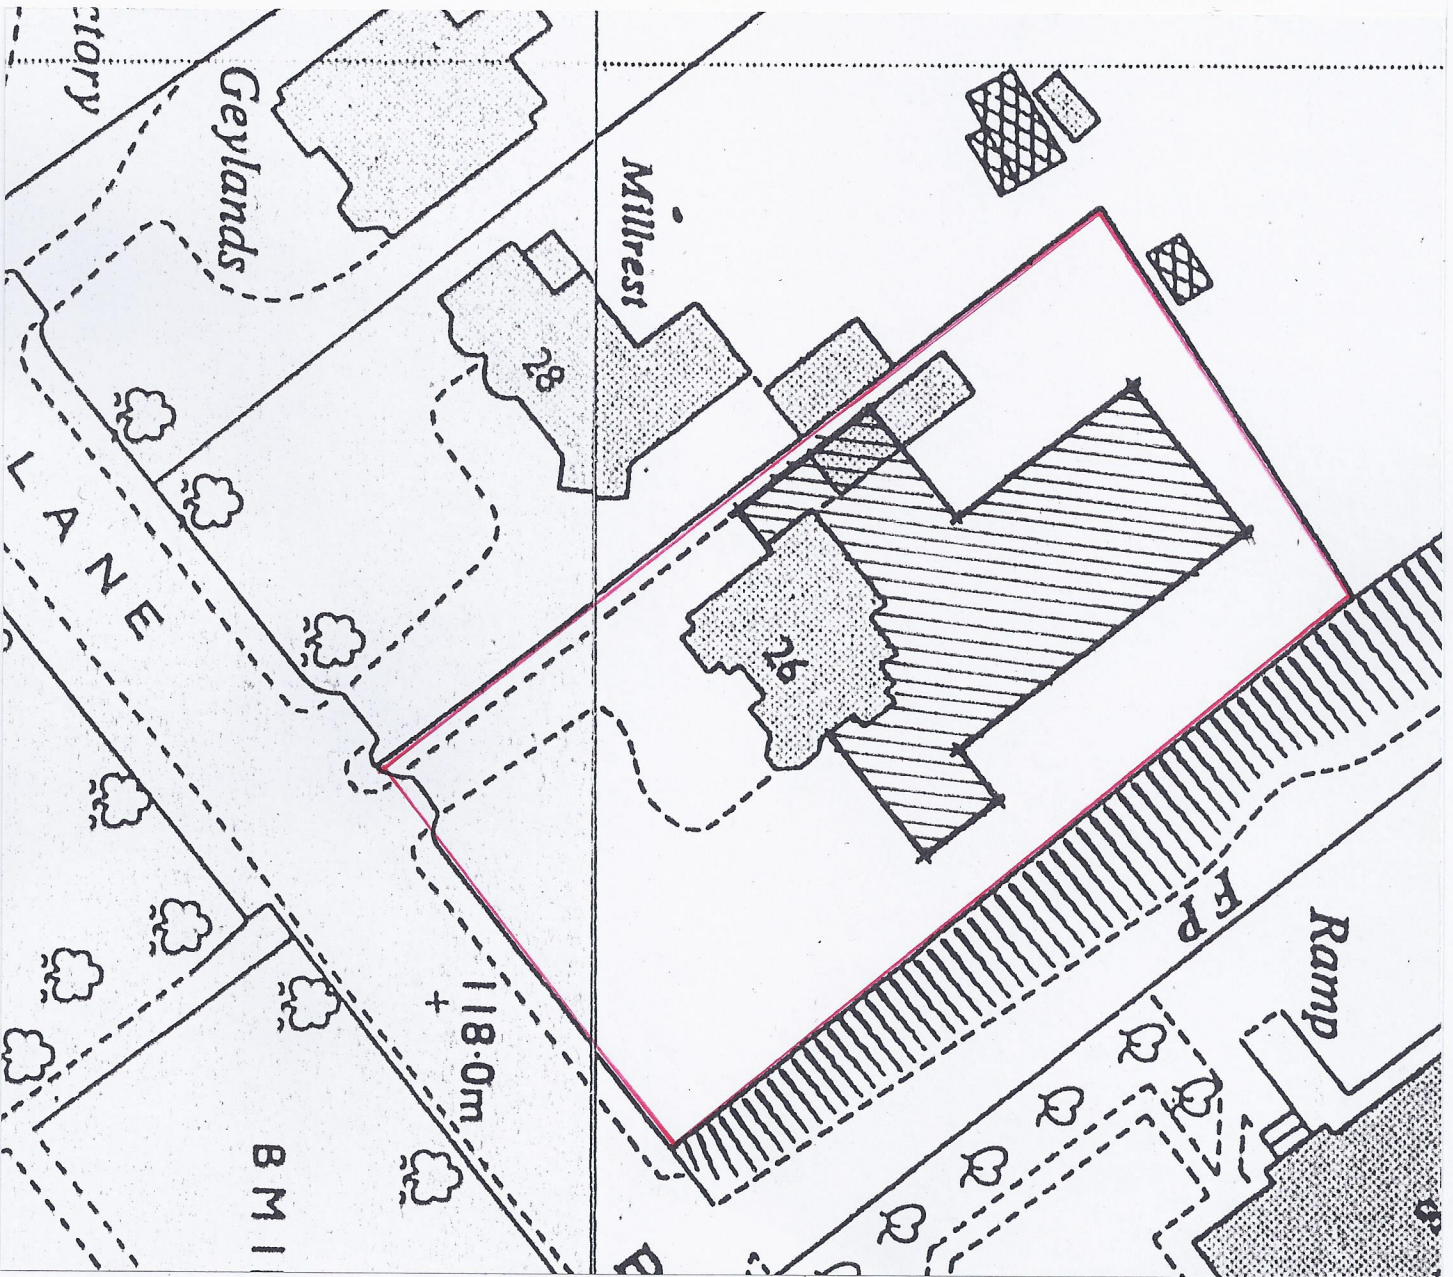


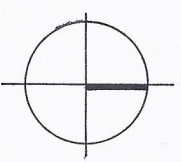

WHITEFIELD HOUSE RESIDENTIAL CARE HOME
BLOCK PLAN
20/580.BP
A4 1: 500
JULY 2020

JOHN HOLT ARCHITECTS LTD.

3 MANCHESTER ROAD BURY LANCASHIRE BL9 0DR
TELEPHONE 0161 764 8314 FACSIMILE 0161 764 6995
E-MAIL mail@hollarchitects.co.uk

DO NOT SCALE DRAWING