


WINDOW ELEVATION - UNIT D3. SCALE 1:50 @ A1

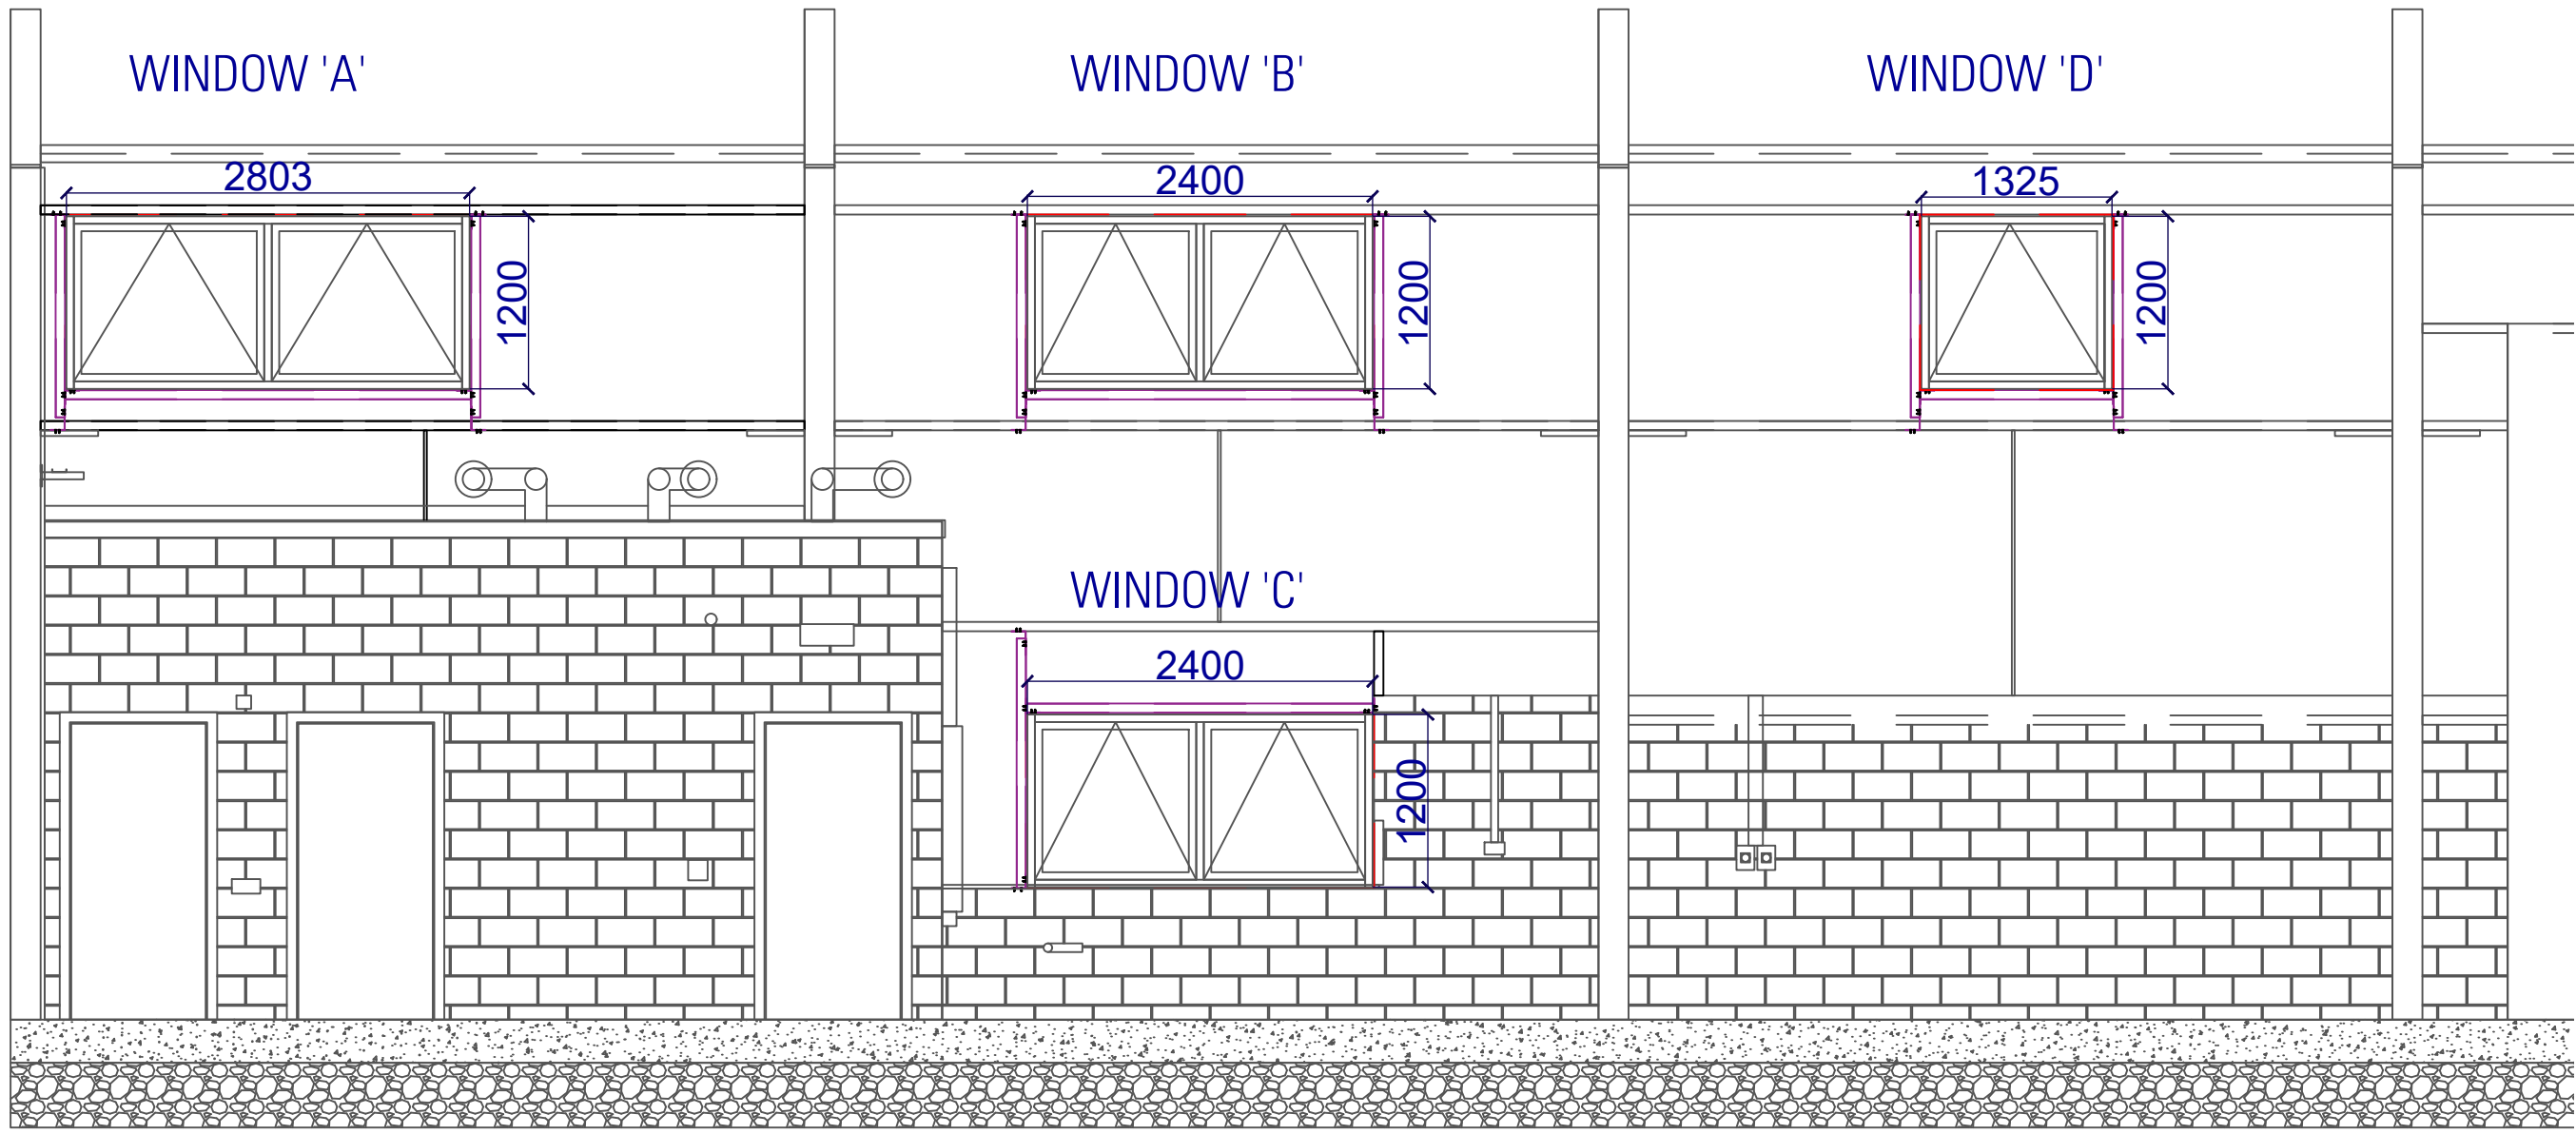

WINDOW 'A' - 2803mm x 1200mm (10mm gap left all round for flashings and sealing)
WINDOW 'B' - 2400mm x 1200mm (10mm gap left all round for flashings and sealing)
WINDOW 'C' - 2400mm x 1200mm (10mm gap left all round for flashings and sealing)
WINDOW 'D' - 1325mm x 1200mm (10mm gap left all round for flashings and sealing)

STRONGBOX SECTIONS REQUIRED

- 6 No. 100 x 50 @ 1410mm
- 1 No. 100 x 50 @ 1737mm
- 1 No. 100 x 50 @ 2823mm
- 2 No. 100 x 50 @ 2420mm
- 1 No. 100 x 50 @ 1345mm


BRACKETS REQUIRED

BRACKETS TO BE CUT FROM EXTRUSION
165 x 100 x 100 x 1.5mm STEEL ANGLES


FIXINGS REQUIRED

- 1 No. Diall Zinc-plated Carbon steel Metal Screw (Dia)4.8mm (L)25mm, Pack of 100
- Ash and lacey ST27-S16 RAL7016 (11mm Bi hex head)
– approx. required 50 No (box of 100) £5.13

WINDOW HORIZONTAL SECTION VIEW . SCALE 1:10 @ A1

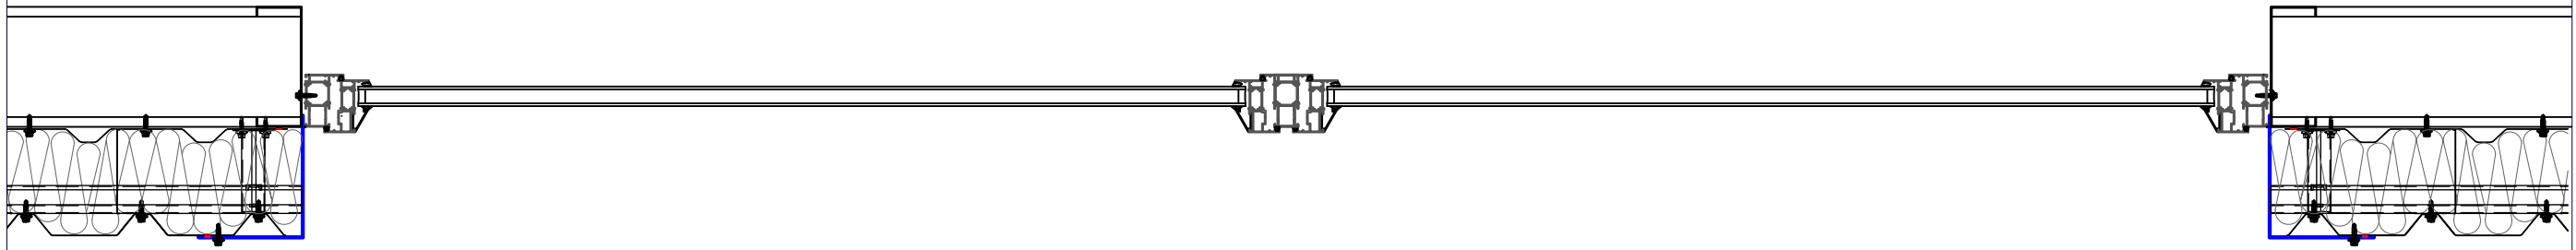


VERTICAL FLASHING 'A'

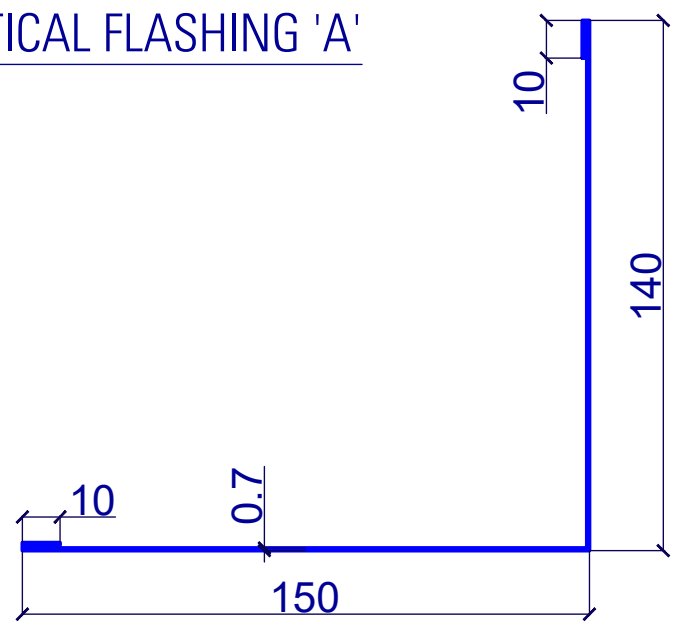


- VERTICAL FLASHING 'A' - RAL 7016
4 No. 150 x 140 x 0.7mm @ 3000mm LONG
- HORIZONTAL FLASHING 'B' - RAL 7016
4 No. 100 x 41 x 0.7mm @ 3000mm LONG
- HORIZONTAL FLASHING 'C' - RAL 7016
4 No. 185 x 0.7mm @ 3000mm LONG
- HORIZONTAL FLASHING 'D' - RAL 7016
4 No. 163 x 40 x 0.7mm @ 3000mm LONG
- HORIZONTAL FLASHING 'E' - RAL 7016
4 No. 181 x 31 x 0.7mm @ 3000mm LONG



WINDOW VERTICAL SECTION VIEW . SCALE 1:10 @ A1

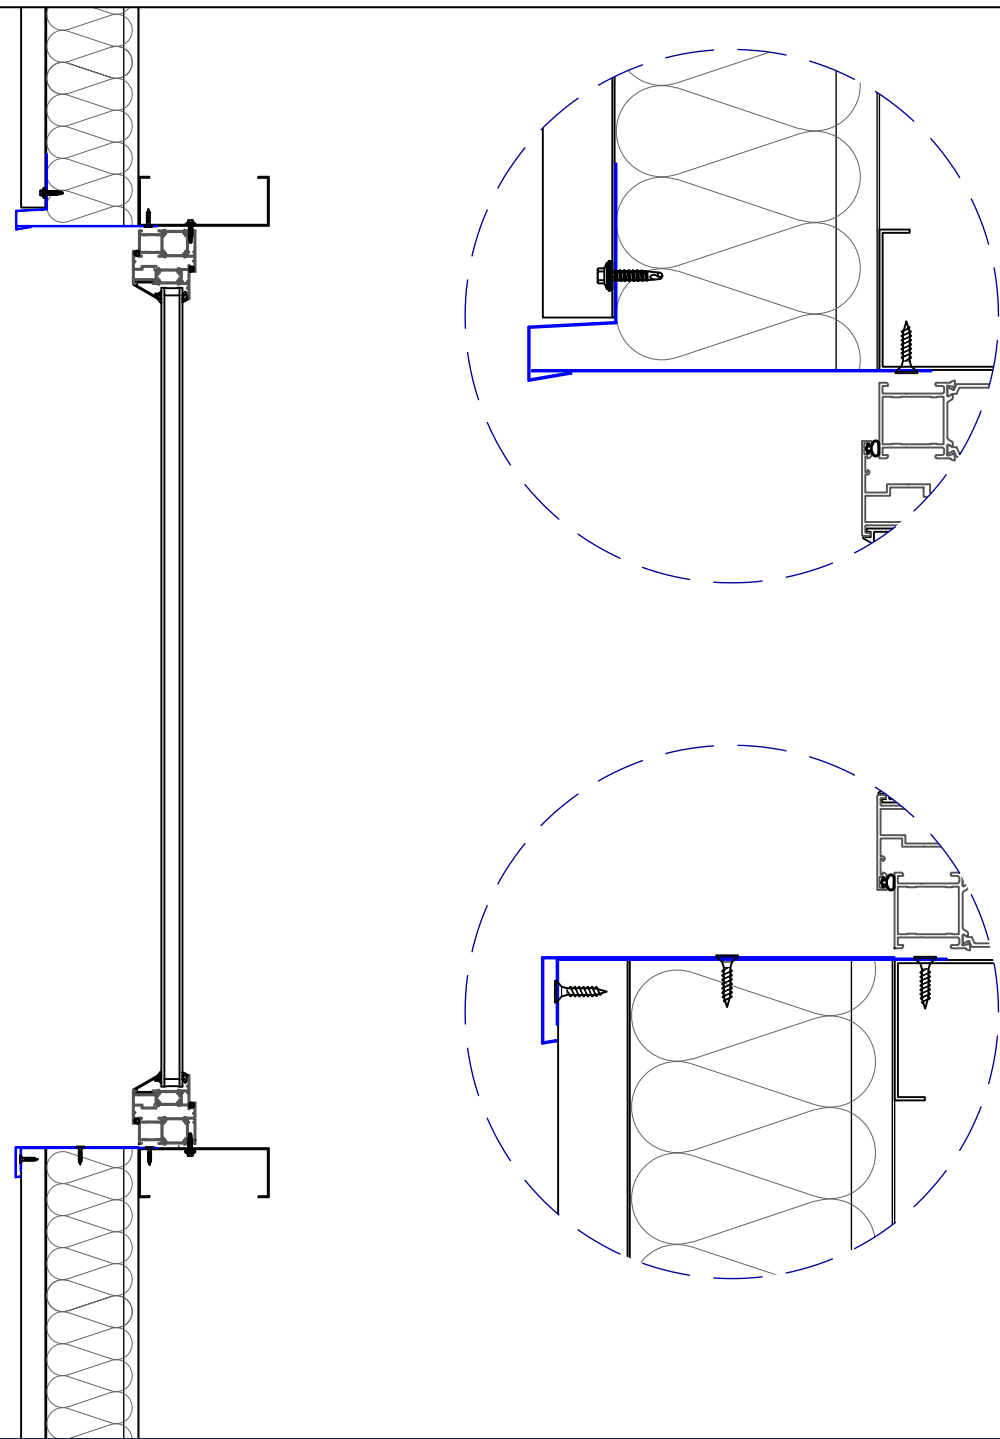


HORIZONTAL FLASHING 'B'

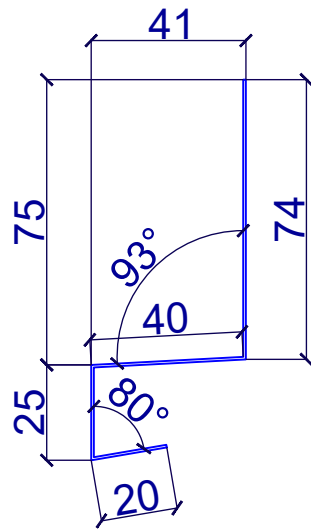

HORIZONTAL FLASHING 'C'

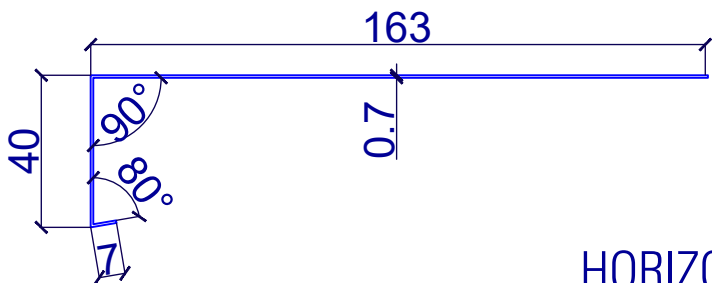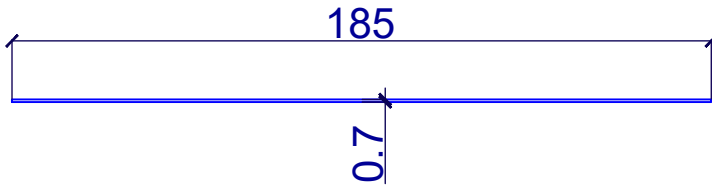

HORIZONTAL FLASHING 'D'

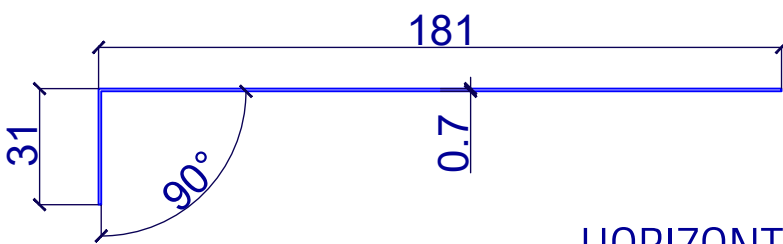

HORIZONTAL FLASHING 'E'

CLIENT:

PREMIER TEXTILES - BURY

PROJECT:

UNIT D3 -
PROPOSED WINDOW DRAWINGS

DRAWING DETAILS:

Drawn By LM

Checked by _____

Date 07/10/2021

Scale AS DETAILED

Project no E12866

Drawing no 12866-010-04

Revision _____

Revision:	Description:	Date:
_____	_____	_____
_____	_____	_____
CUSTOMER APPROVAL

Approved by _____

Signature _____

Date _____

Nexus Workspace Ltd.

Call: 0113 831 3303
Fax: 0113 204 5351
Visit: www.nexusworkspace.co.uk

Nexus Workspace Ltd
12 Leeds Road, Ossett
West Yorkshire WF5 9QA

DO NOT SCALE THIS DRAWING

NEXUS
WORKSPACE