


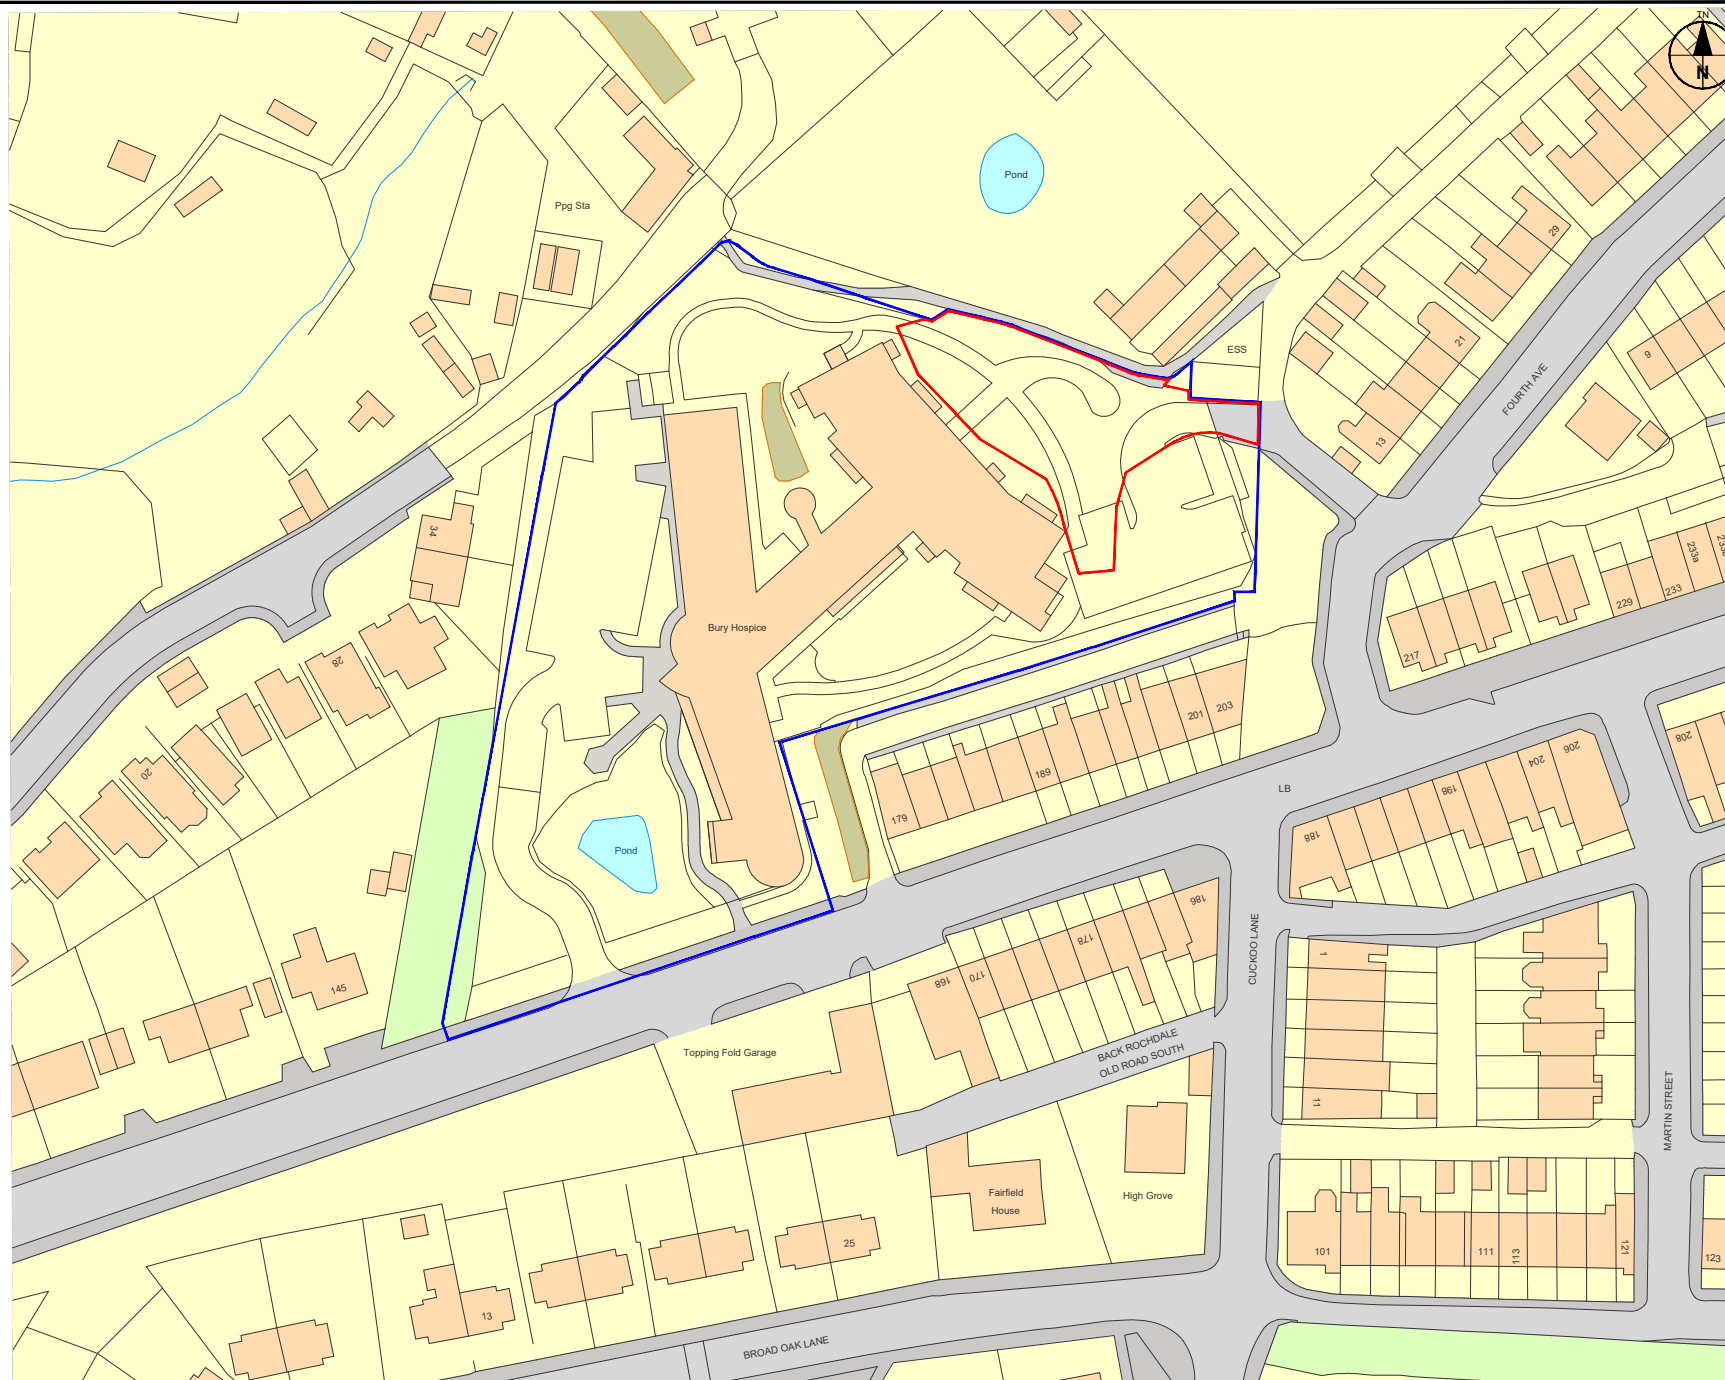

(c) Crown copyright, All rights reserved. 2023. License number 0100031673

Ordnance Survey (c) Crown copyright 2023 All rights reserved. License number 0100031673	THIRD PARTY INFORMATION	ISSUED BY	REFERENCE	DATE RECEIVED	THIRD PARTY INFORMATION	ISSUED BY	REFERENCE	DATE RECEIVED
	OS MASTERMAP	EMAPSITE	OS_MasterMap	06/07/2023				

**AECOM**

PROJECT

BURY HOSPICE
CARPARK UPGRADE

CLIENT

BURY HOSPICE 

CONSULTANT

AECOM Limited
100 Embankment
Cathedral Approach
United Kingdom, M3 7FB
T: +44-20-7061-7000
www.aecom.com

NOTES

1. ALL DIMENSIONS ARE IN METRES AND ALL LEVELS IN METRES ABOVE ORDNANCE DATUM UNLESS NOTED OTHERWISE.
2. THIS DRAWING IS TO BE READ IN CONJUNCTION WITH ALL OTHER SCHEME DRAWINGS AND DOCUMENTS.
3. THIS DRAWING IS TO BE USED FOR THE STATED PURPOSE OF ISSUE ONLY AND MUST NOT BE USED FOR ANY OTHER PURPOSE THAN THAT INDICATED.
4. ONLY WRITTEN DIMENSIONS SHALL BE USED. CRITICAL DIMENSIONS AND LEVELS SHALL BE VERIFIED ON SITE BY THE CONTRACTOR PRIOR TO WORK COMMENCEMENT.
5. ANY DISCREPANCIES IN DIMENSIONS OR DETAILS ON OR BETWEEN THESE DRAWINGS SHALL BE DRAWN TO THE ATTENTION OF THE PROJECT MANAGER FOR CLARIFICATION.

KEY

-  PLANNING APPLICATION BOUNDARY
 900m² / 0.22Acres / 0.090Ha
 ADJOINING LAND OWNED BY THE APPLICANT

ISSUE/REVISION

P01	02/08/23	PLANNING ISSUE	AA	JL	VI
I/R	DATE	DESCRIPTION	BY	CK	A

SUITABILITY

S2 - Suitable for information

PROJECT NUMBER

08240054

SHEET TITLE

BURY HOSPICE
SITE LOCATION PLAN

SHEET NUMBER

08240054-ACM-XX-XX-DR-CE-00001

SCALE

1:1250 @ A4

REVISION

P01