


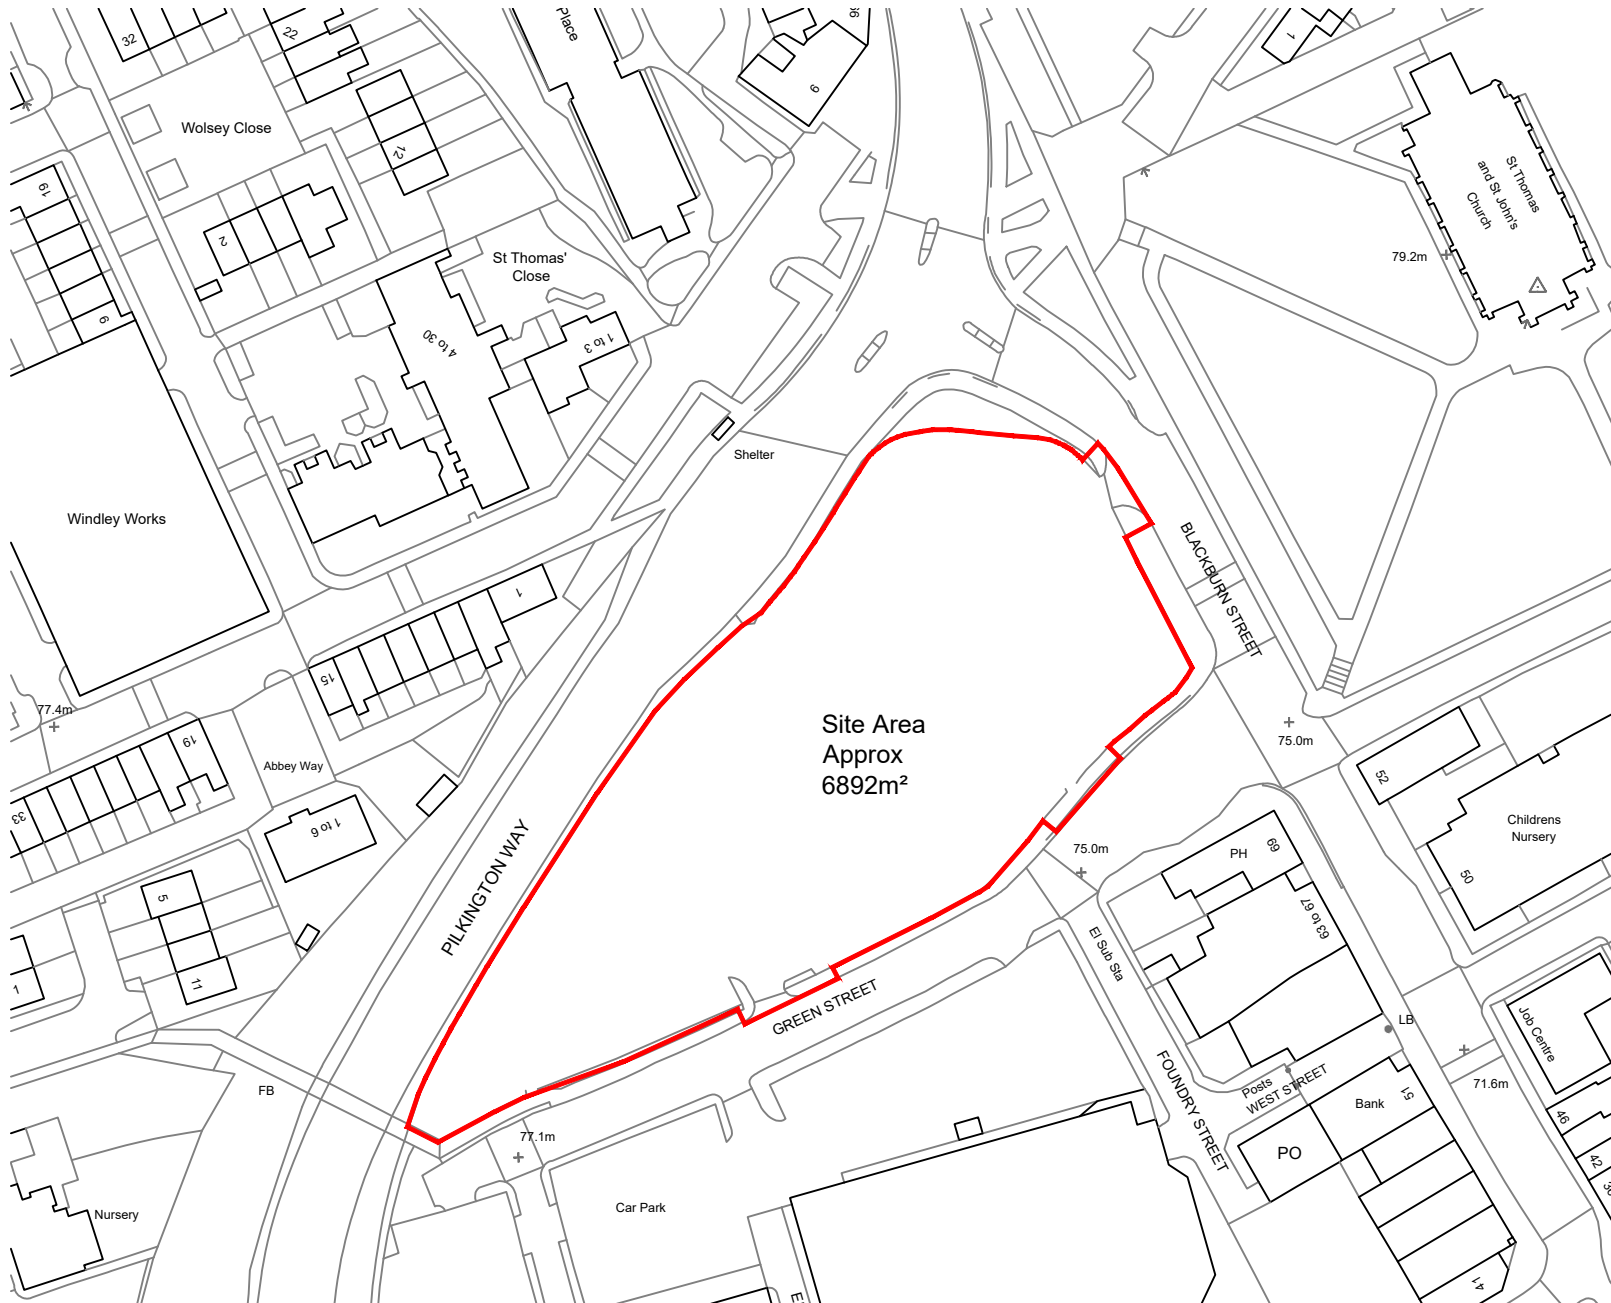

|    |                      |
|----|----------------------|
| 01 | <b>Location Plan</b> |
| 01 | Scale 1:1250 @ A4    |

**General Notes**

01: Dimensions must not be scaled from this drawing. If in doubt, please ask.  
02: All dimensions are in millimetres unless noted otherwise.  
03: All dimensions should be verified on site before proceeding with the work.  
04: TADW Architects shall be notified in writing of any discrepancies.  
05: © TADW Limited (UK) 2015

**Legend**

|       |             |          |       |         |
|-------|-------------|----------|-------|---------|
| P1    | Drawn       | 14.11.22 | AM    | MH      |
| Issue | Description | Date     | Drawn | Checked |

**Drawing Status**

P - Planning | T - Tender | C - Construction | R - As Record

**For Approval**


**tadw** | architects



Six St. Petersgate Stockport Cheshire SK1 1HD  
Ph 0161 477 6158 Fx 0161 480 8342 mail@tadw.co.uk www.tadw.co.uk

|        |                        |
|--------|------------------------|
| Client | Watson Homes           |
| Job    | Green Street Ratcliffe |
| Title  | Location Plan          |
| Scale  | 1:1250 @ A4            |

**Note** - Prints from PDF files may not be to scale, check accuracy against scale
 
|                                                                                       |     |                                                                                       |        |
|---------------------------------------------------------------------------------------|-----|---------------------------------------------------------------------------------------|--------|
|  | 20m |  | 60m    |
|  | 10m |  | 40m    |
|                                                                                       |     |                                                                                       | 1:1250 |

|            |                |       |
|------------|----------------|-------|
| Job Number | Drawing Number | Issue |
| 121305     | 01             | P1    |