

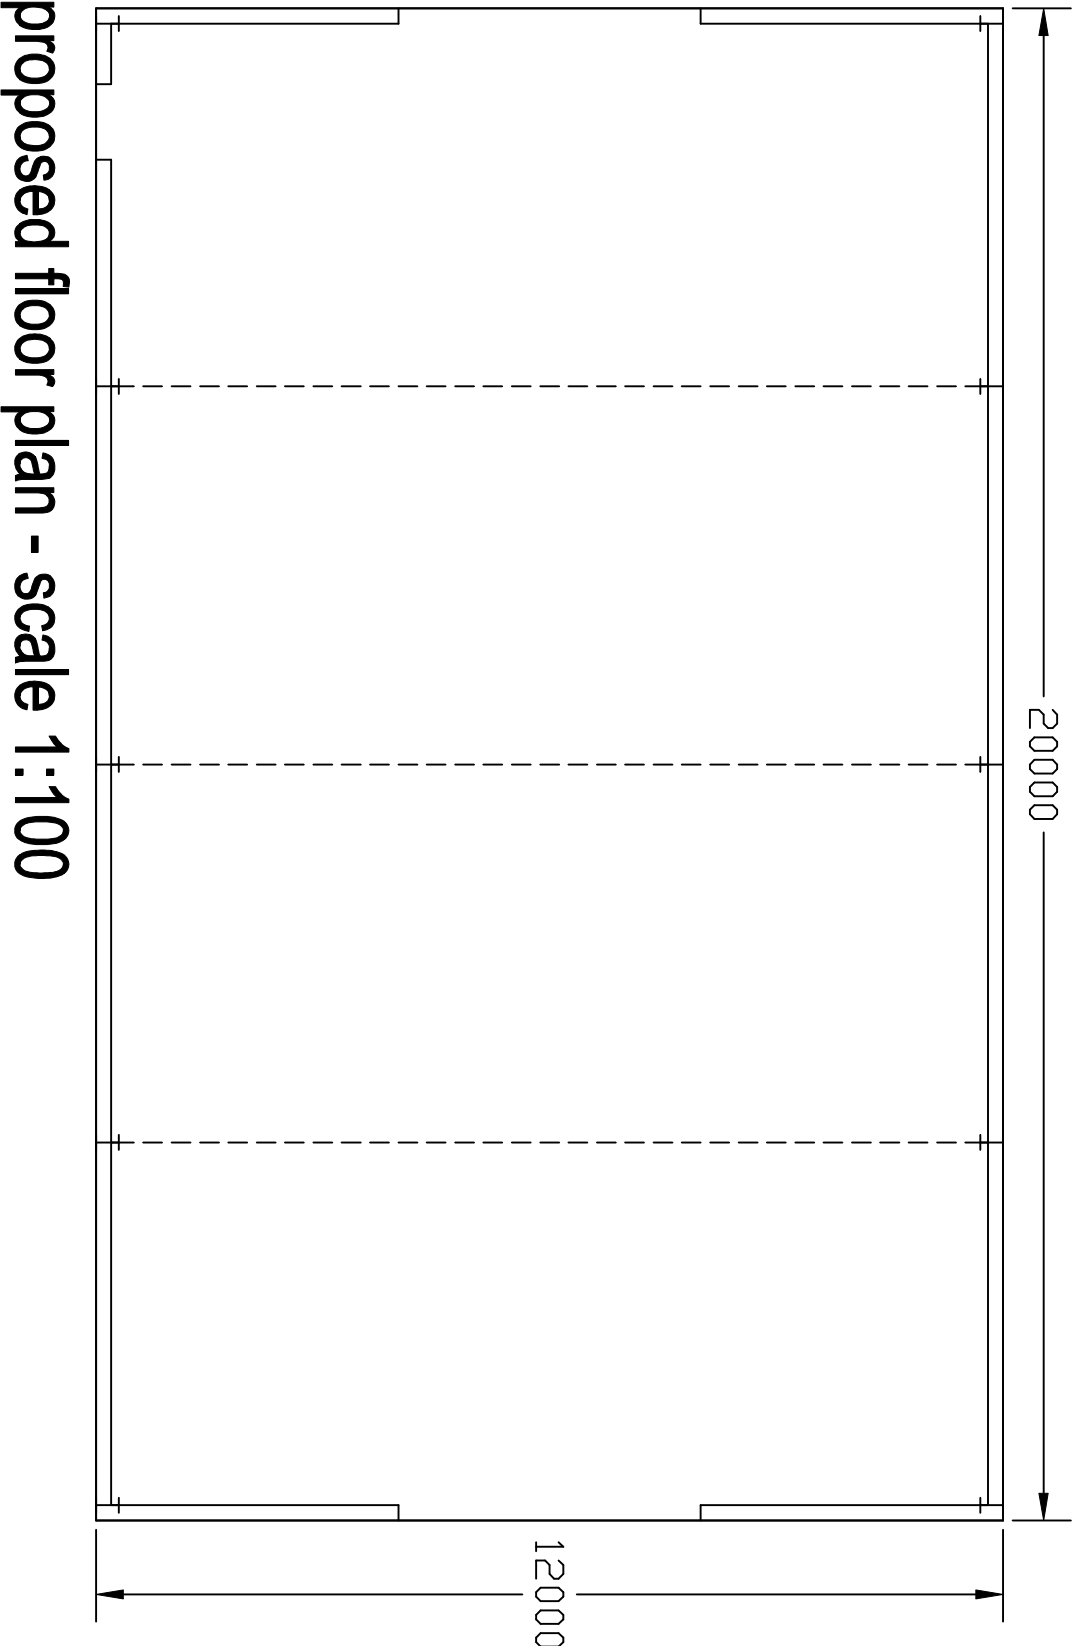
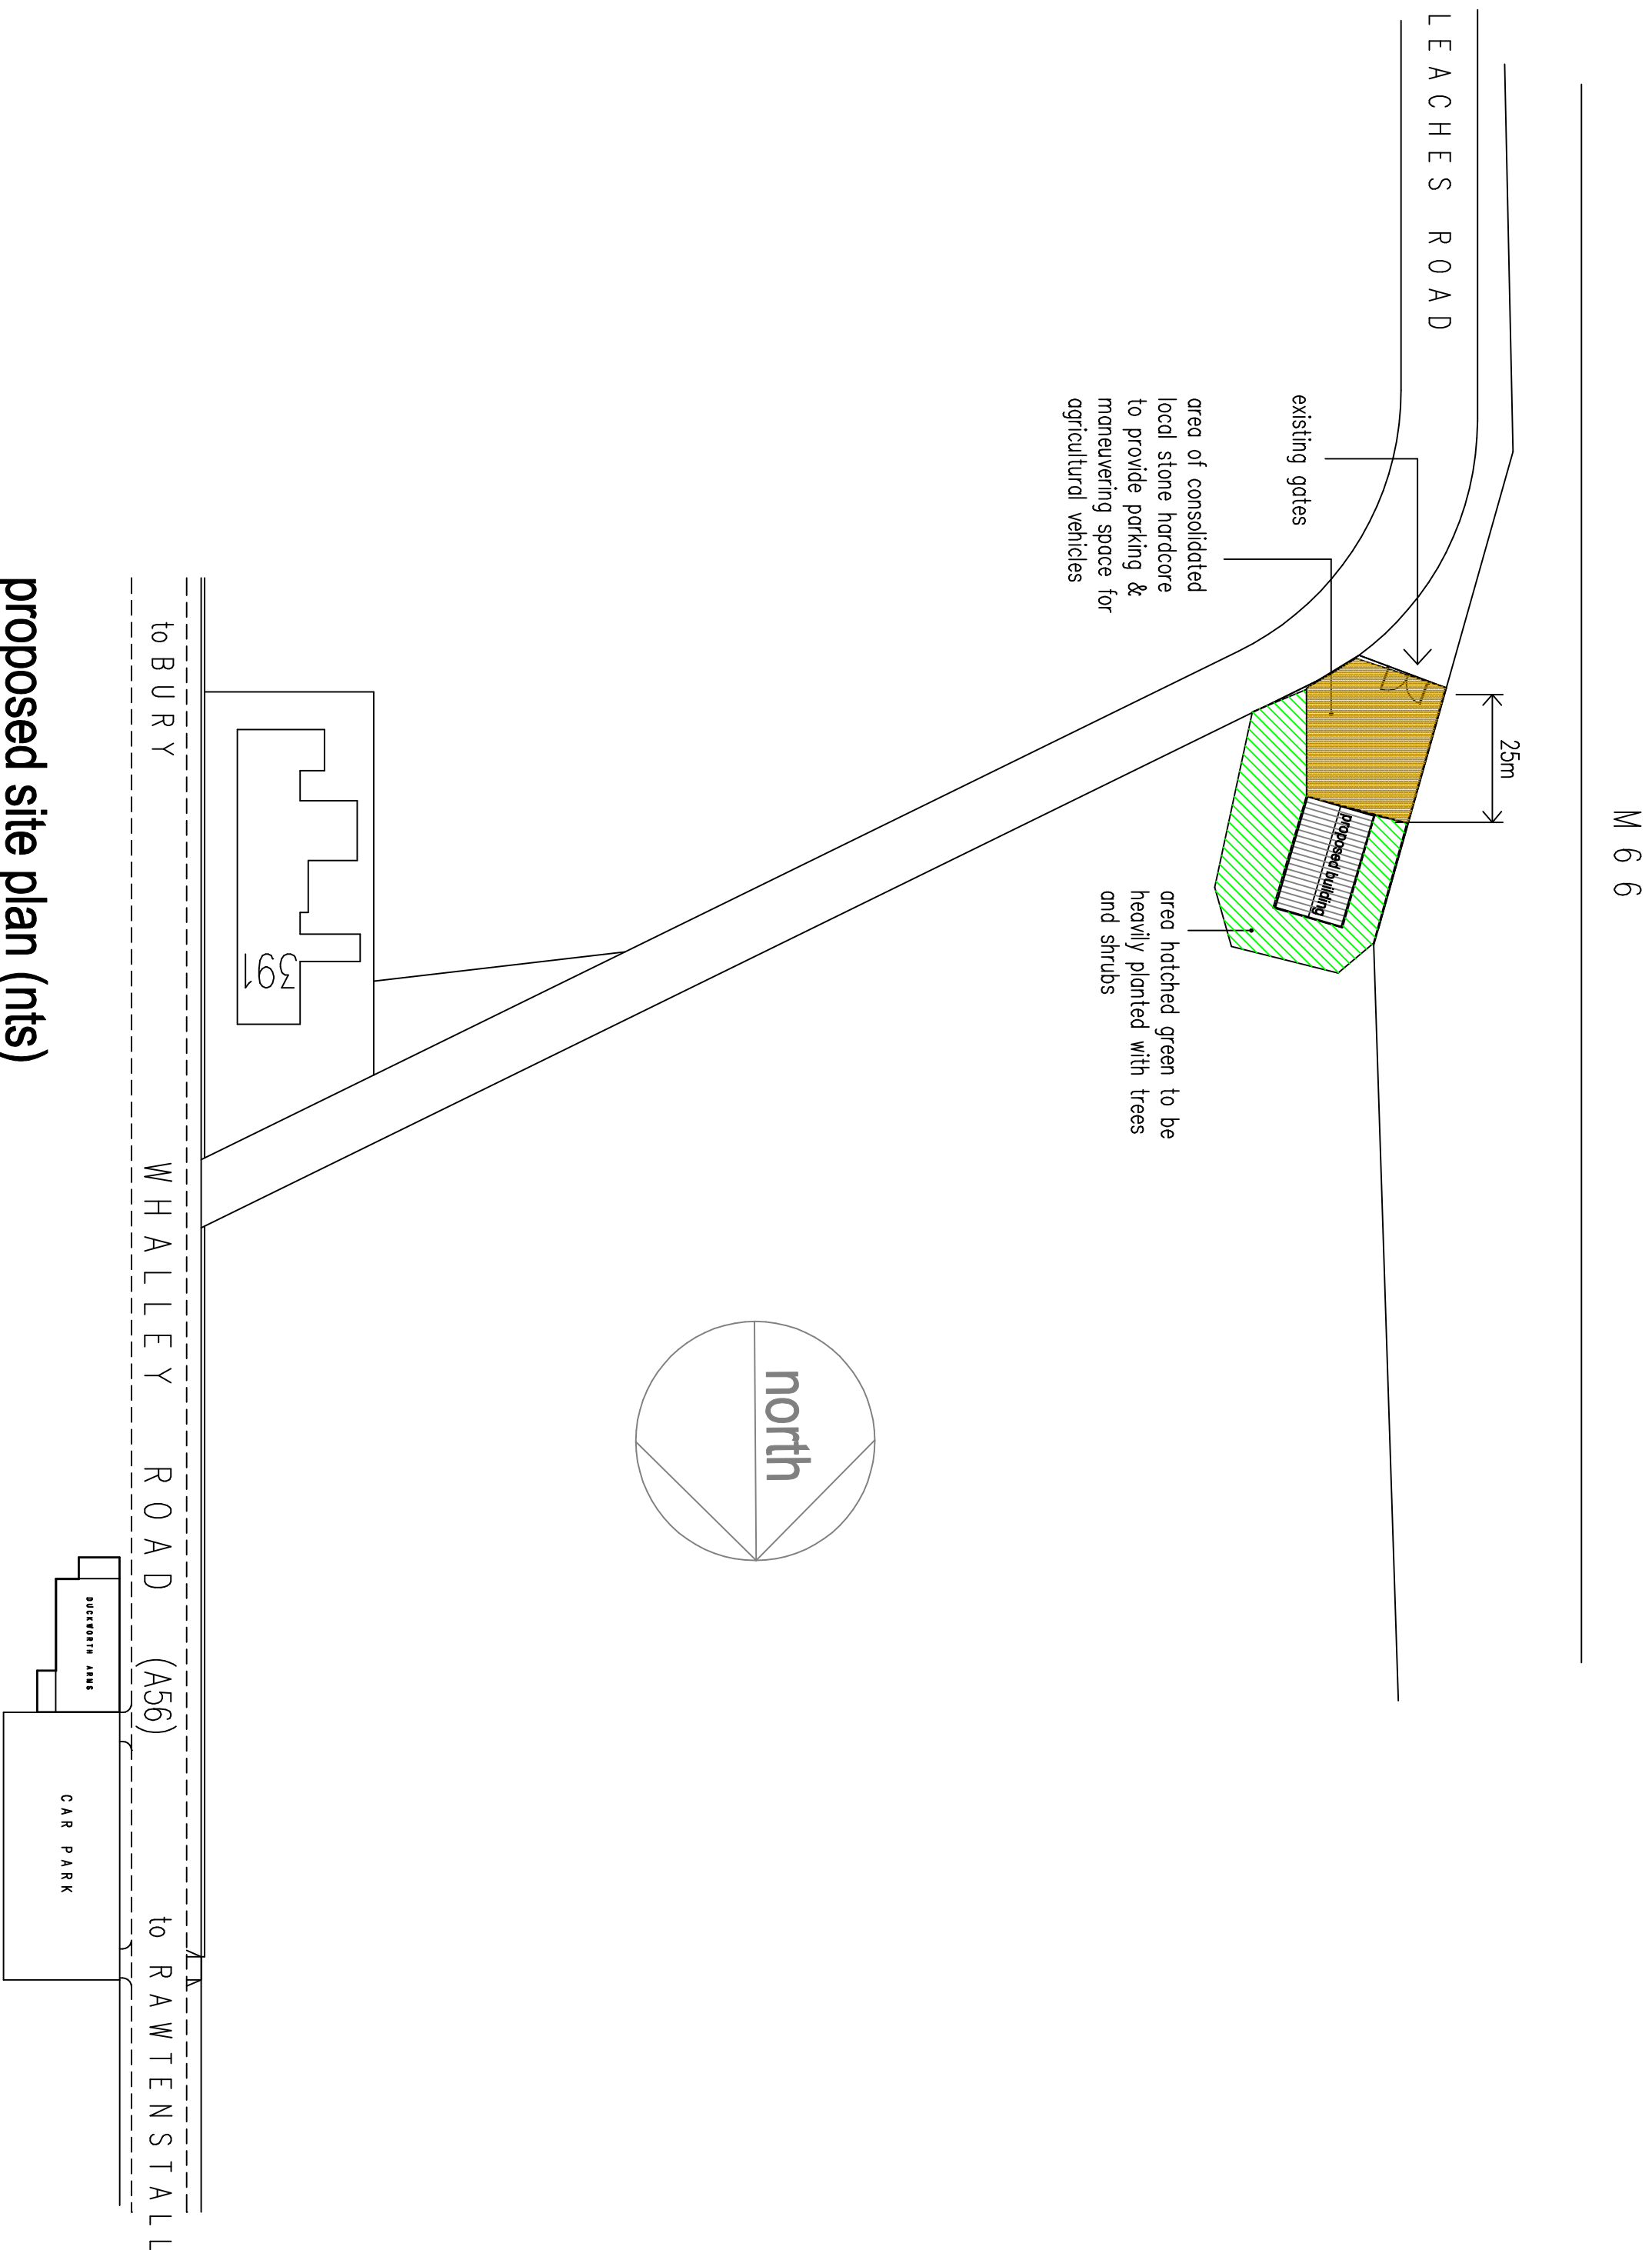


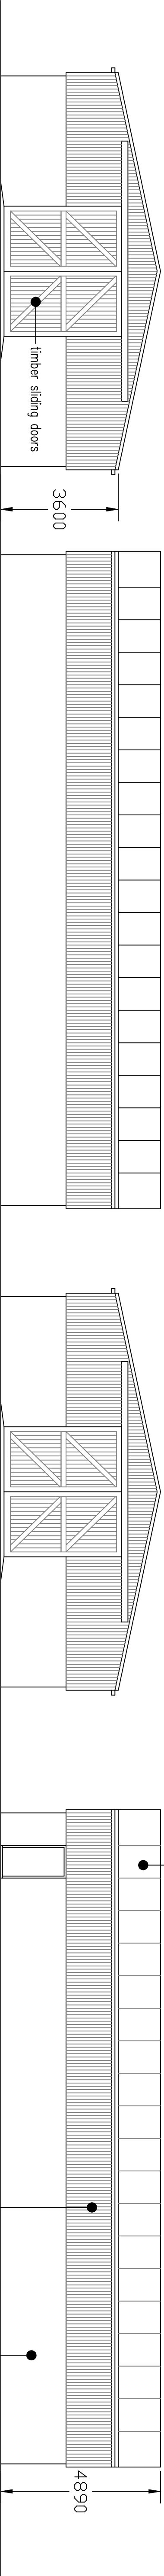

amended 19-07-23
building moved closer to field access gates
additional landscaping provided including
adjacent to M66

proposed agricultural storage unit
on agricultural land at
Whalley Road
Shuttleworth

scale 1:100 @ A1

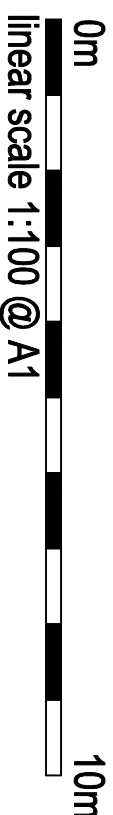

drawing number JB-31-05-23-B