
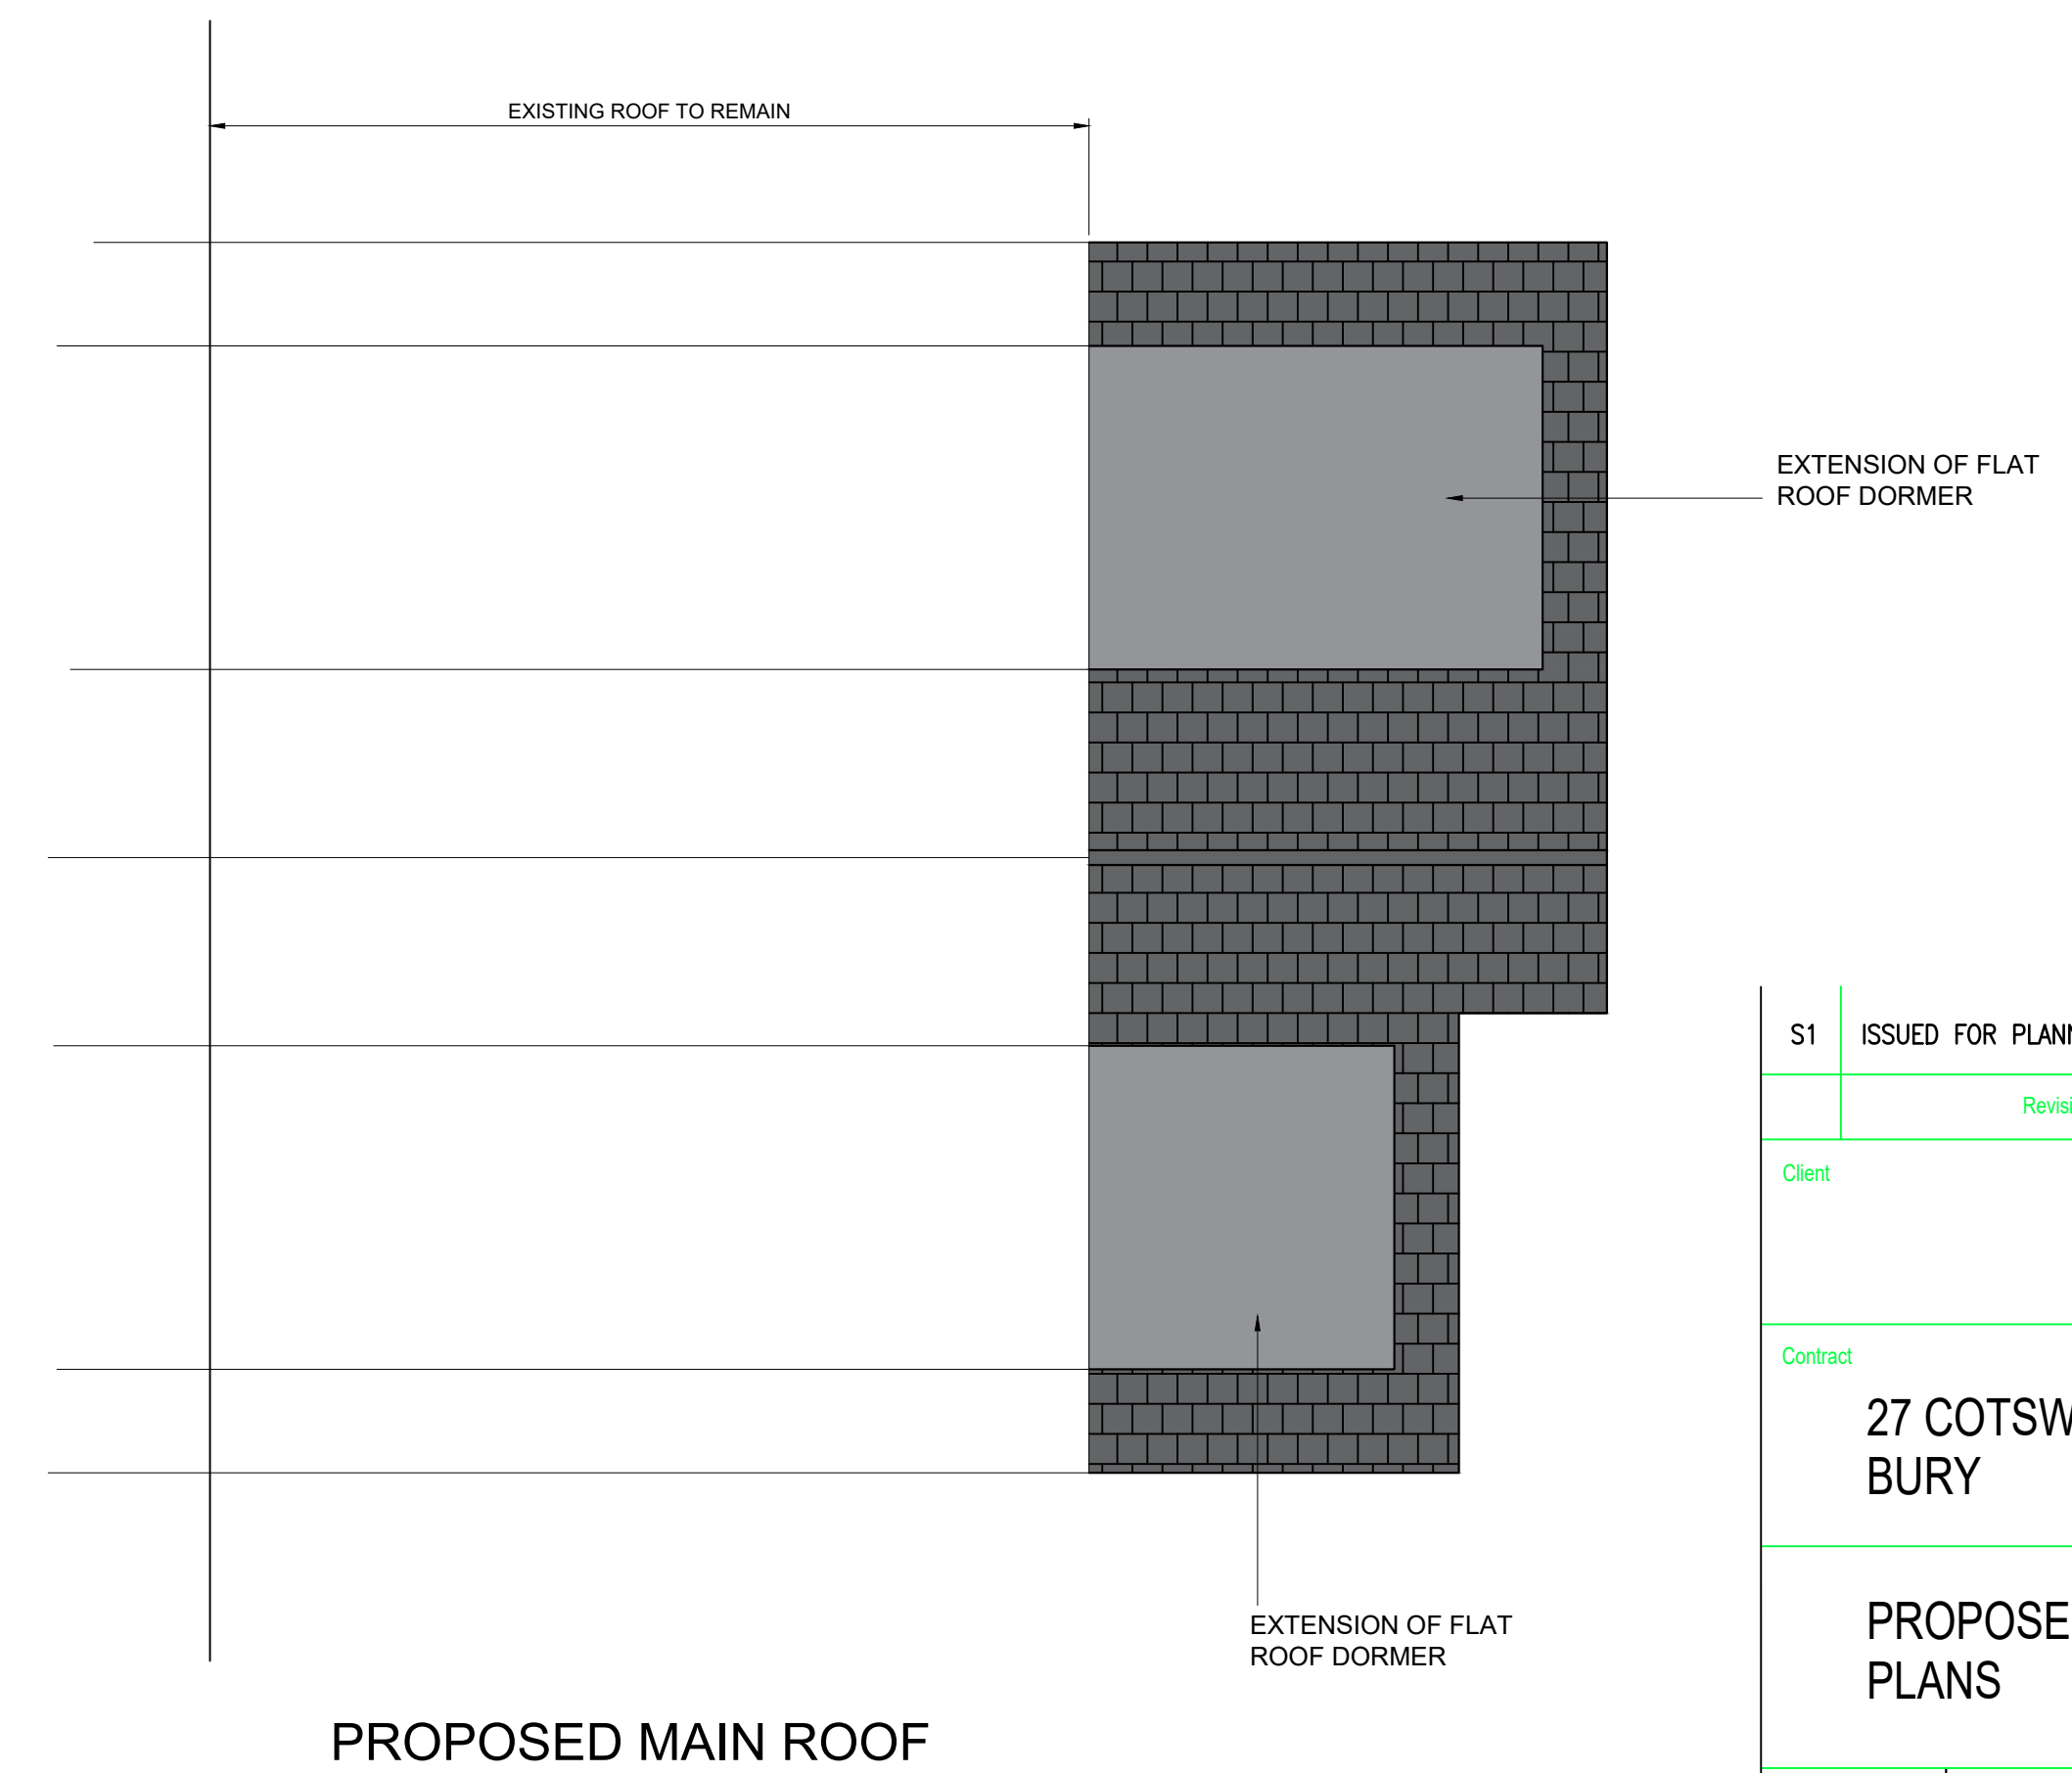
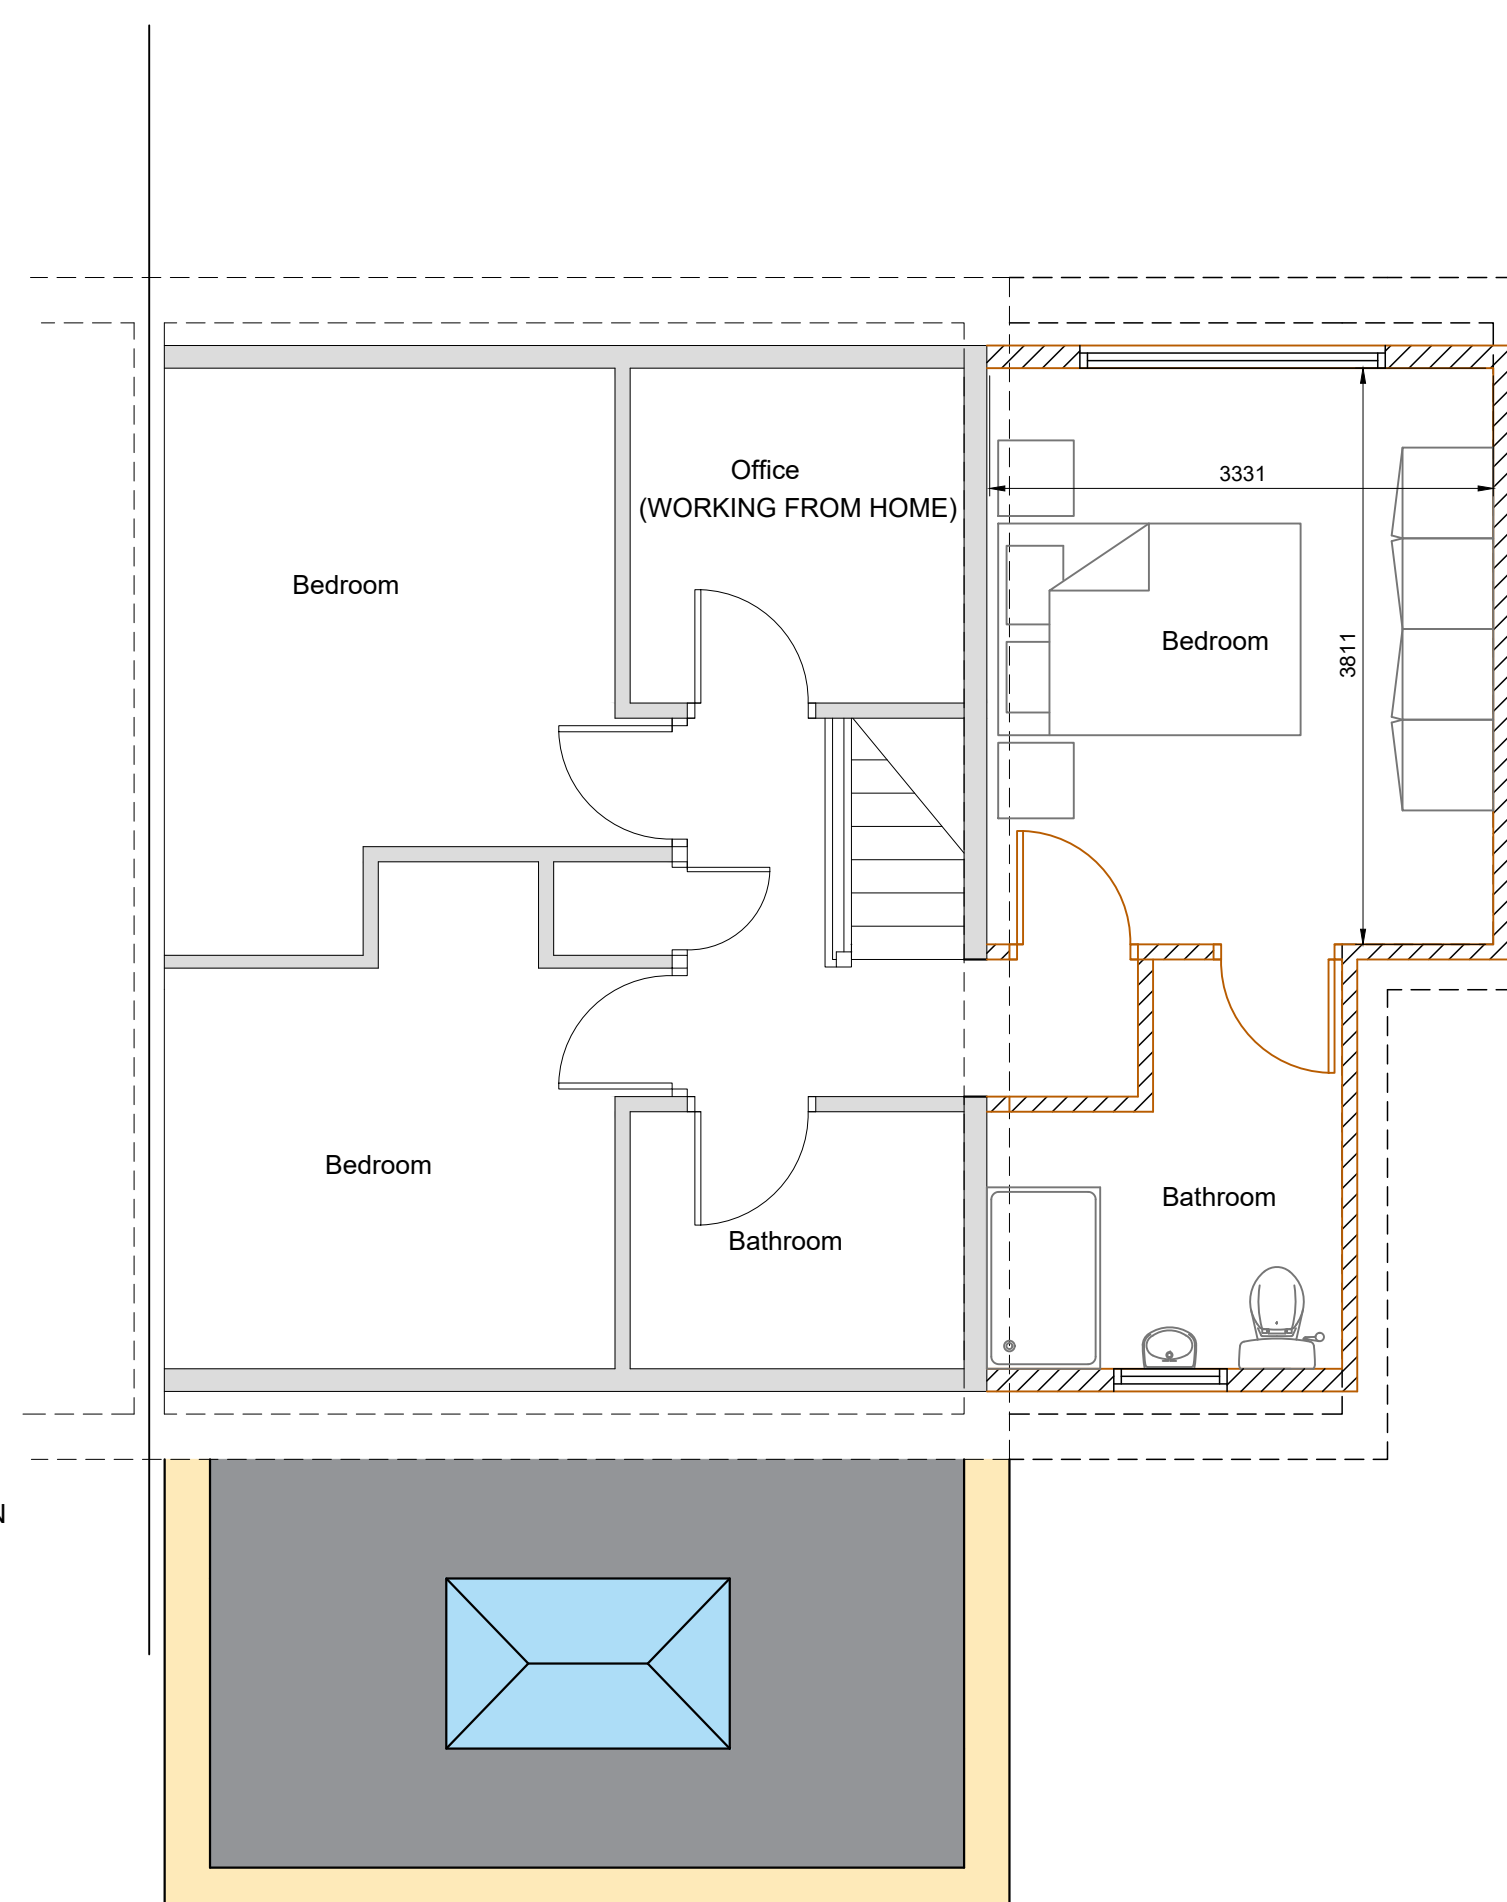
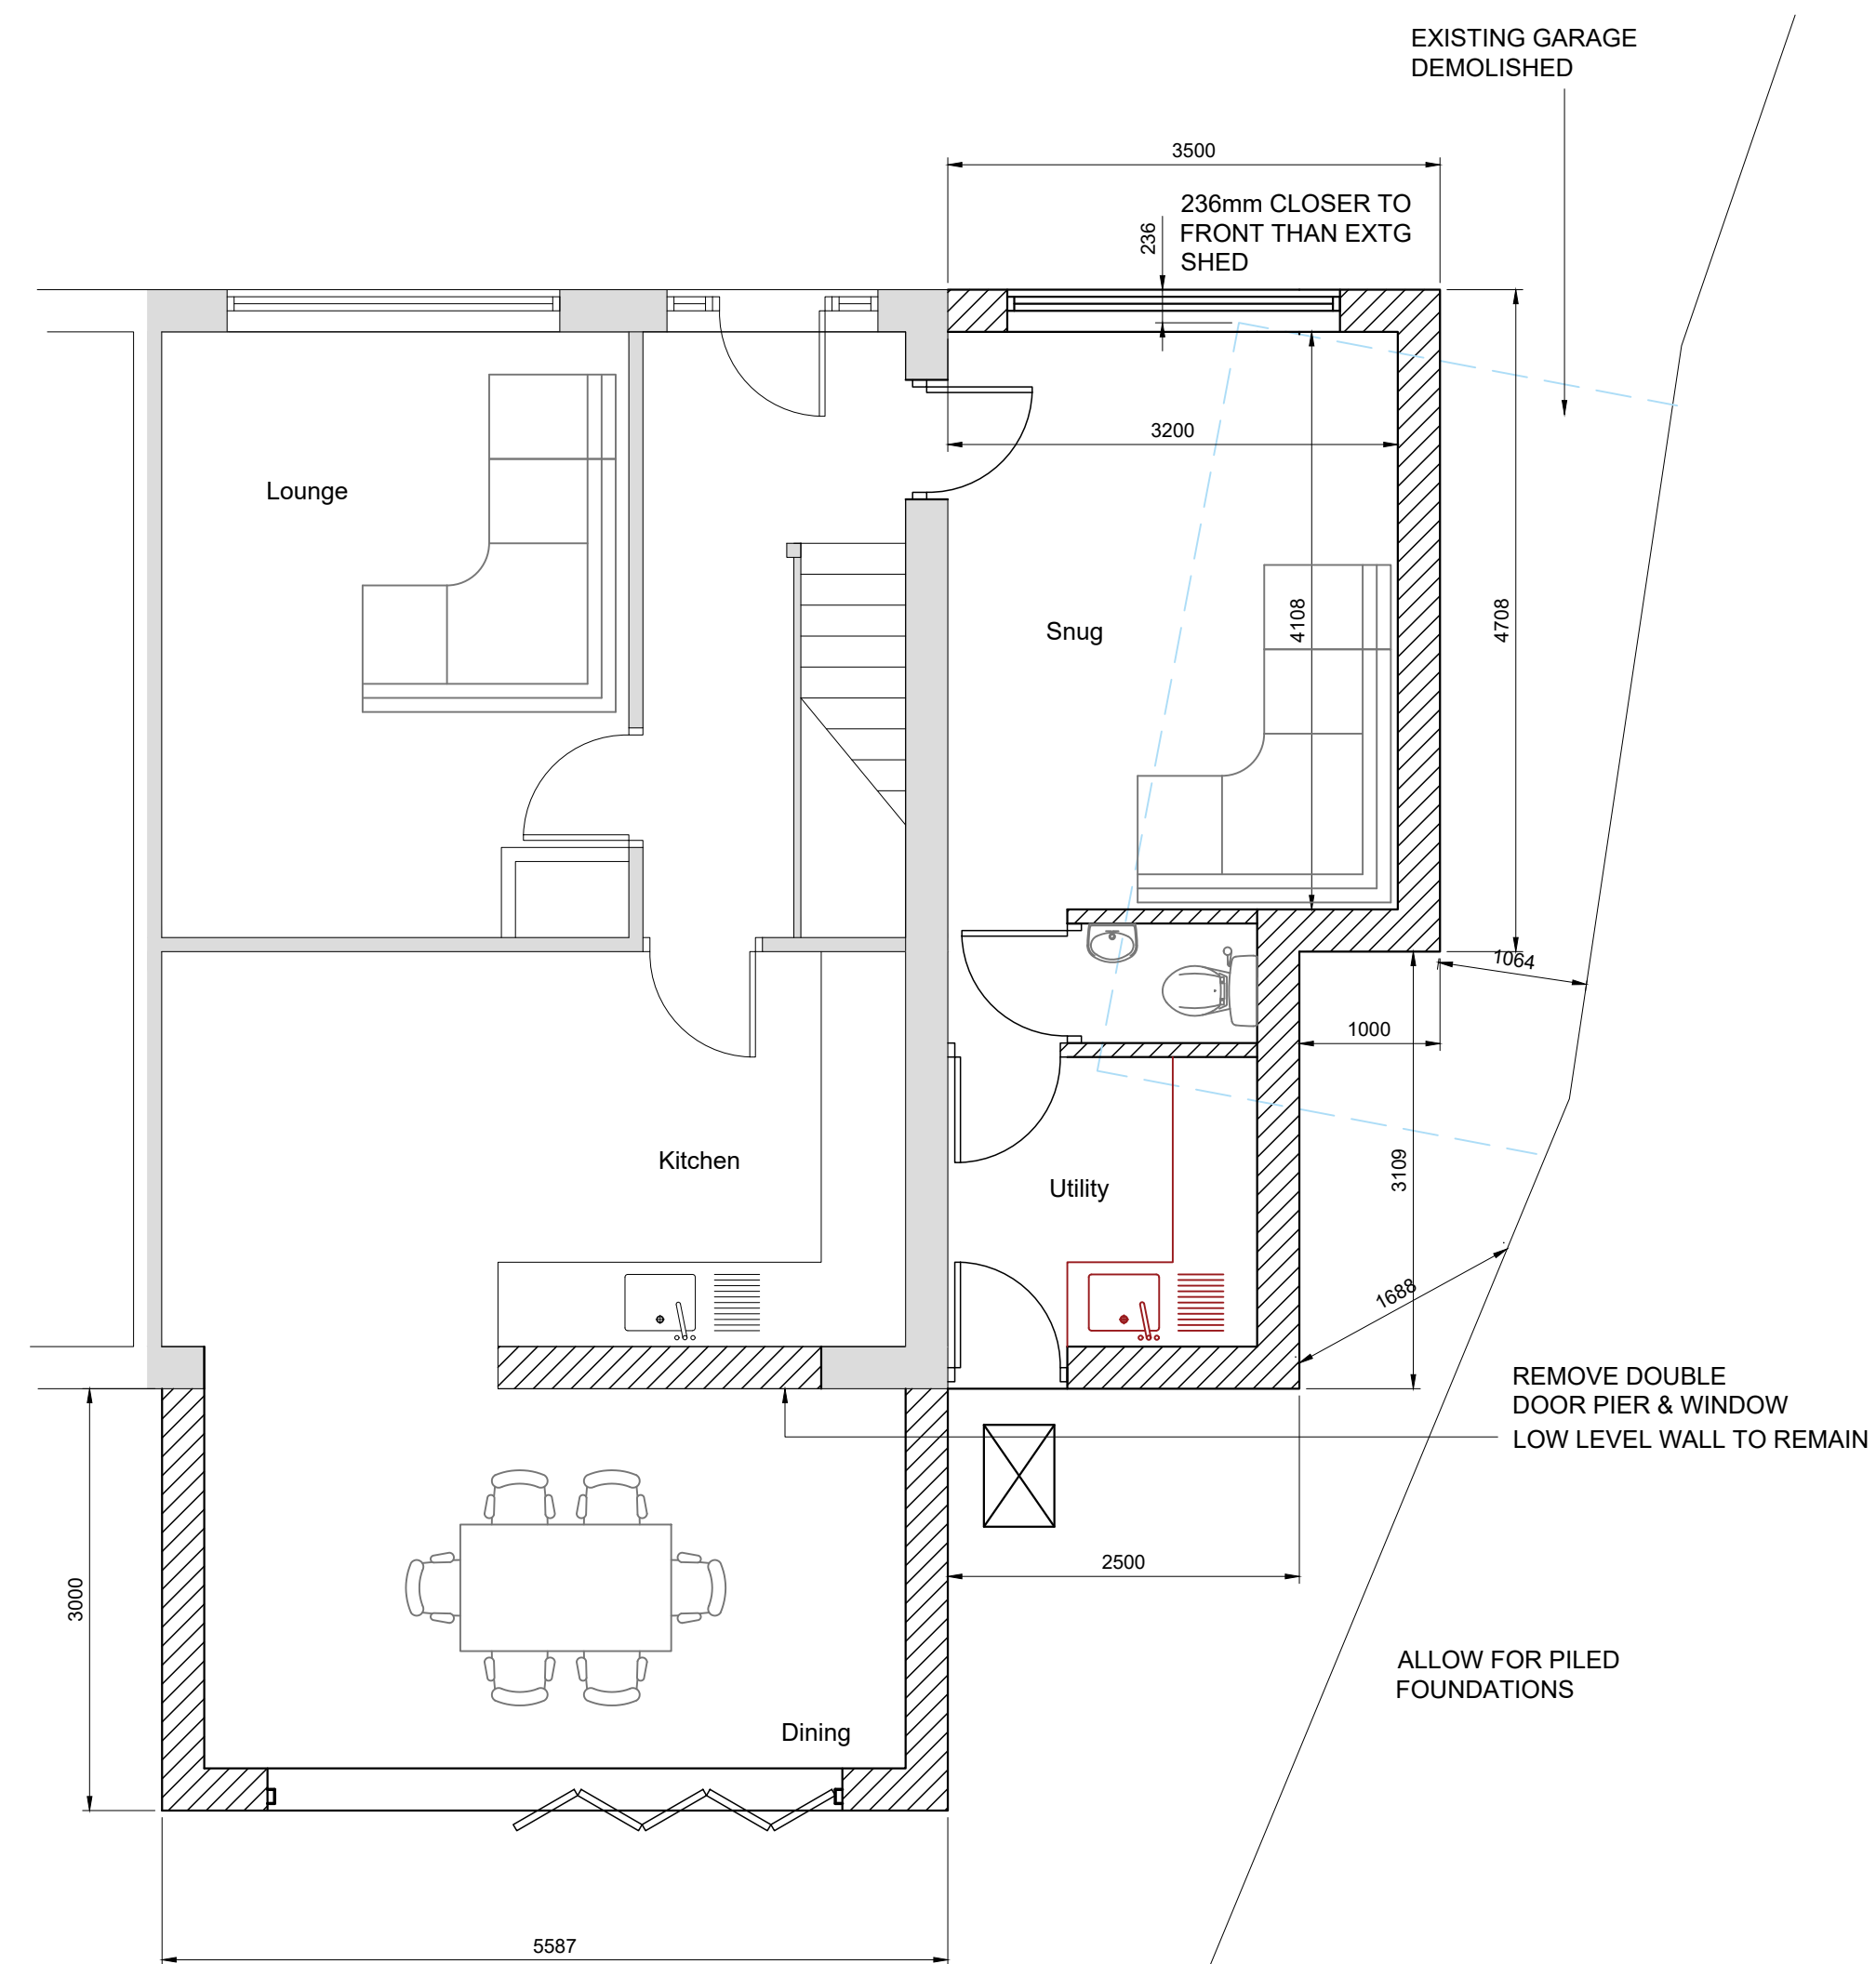
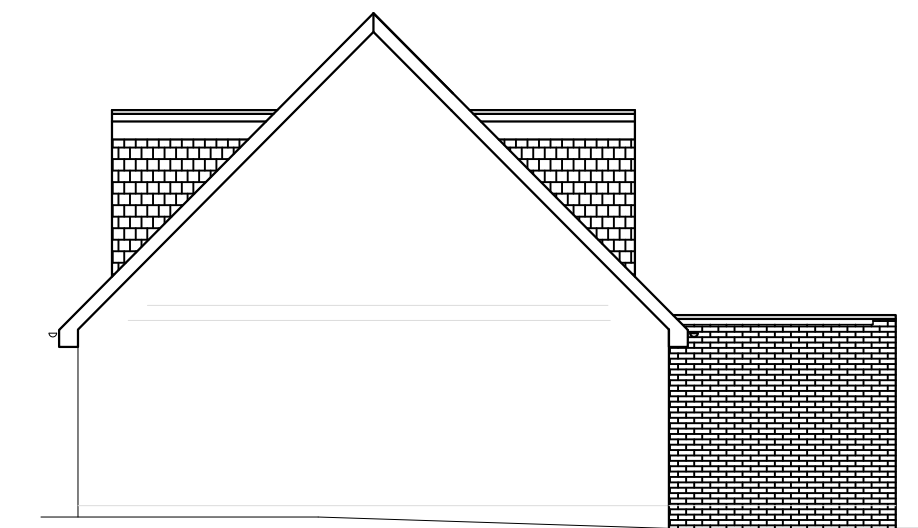
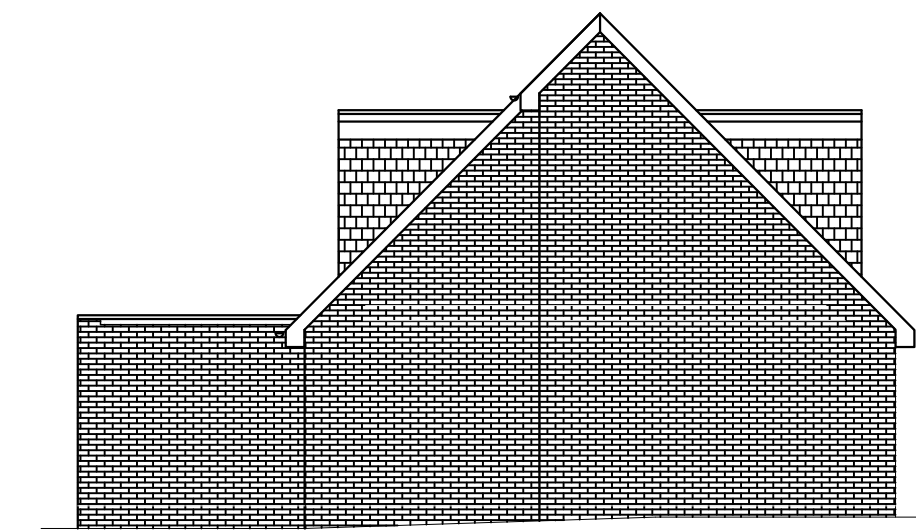


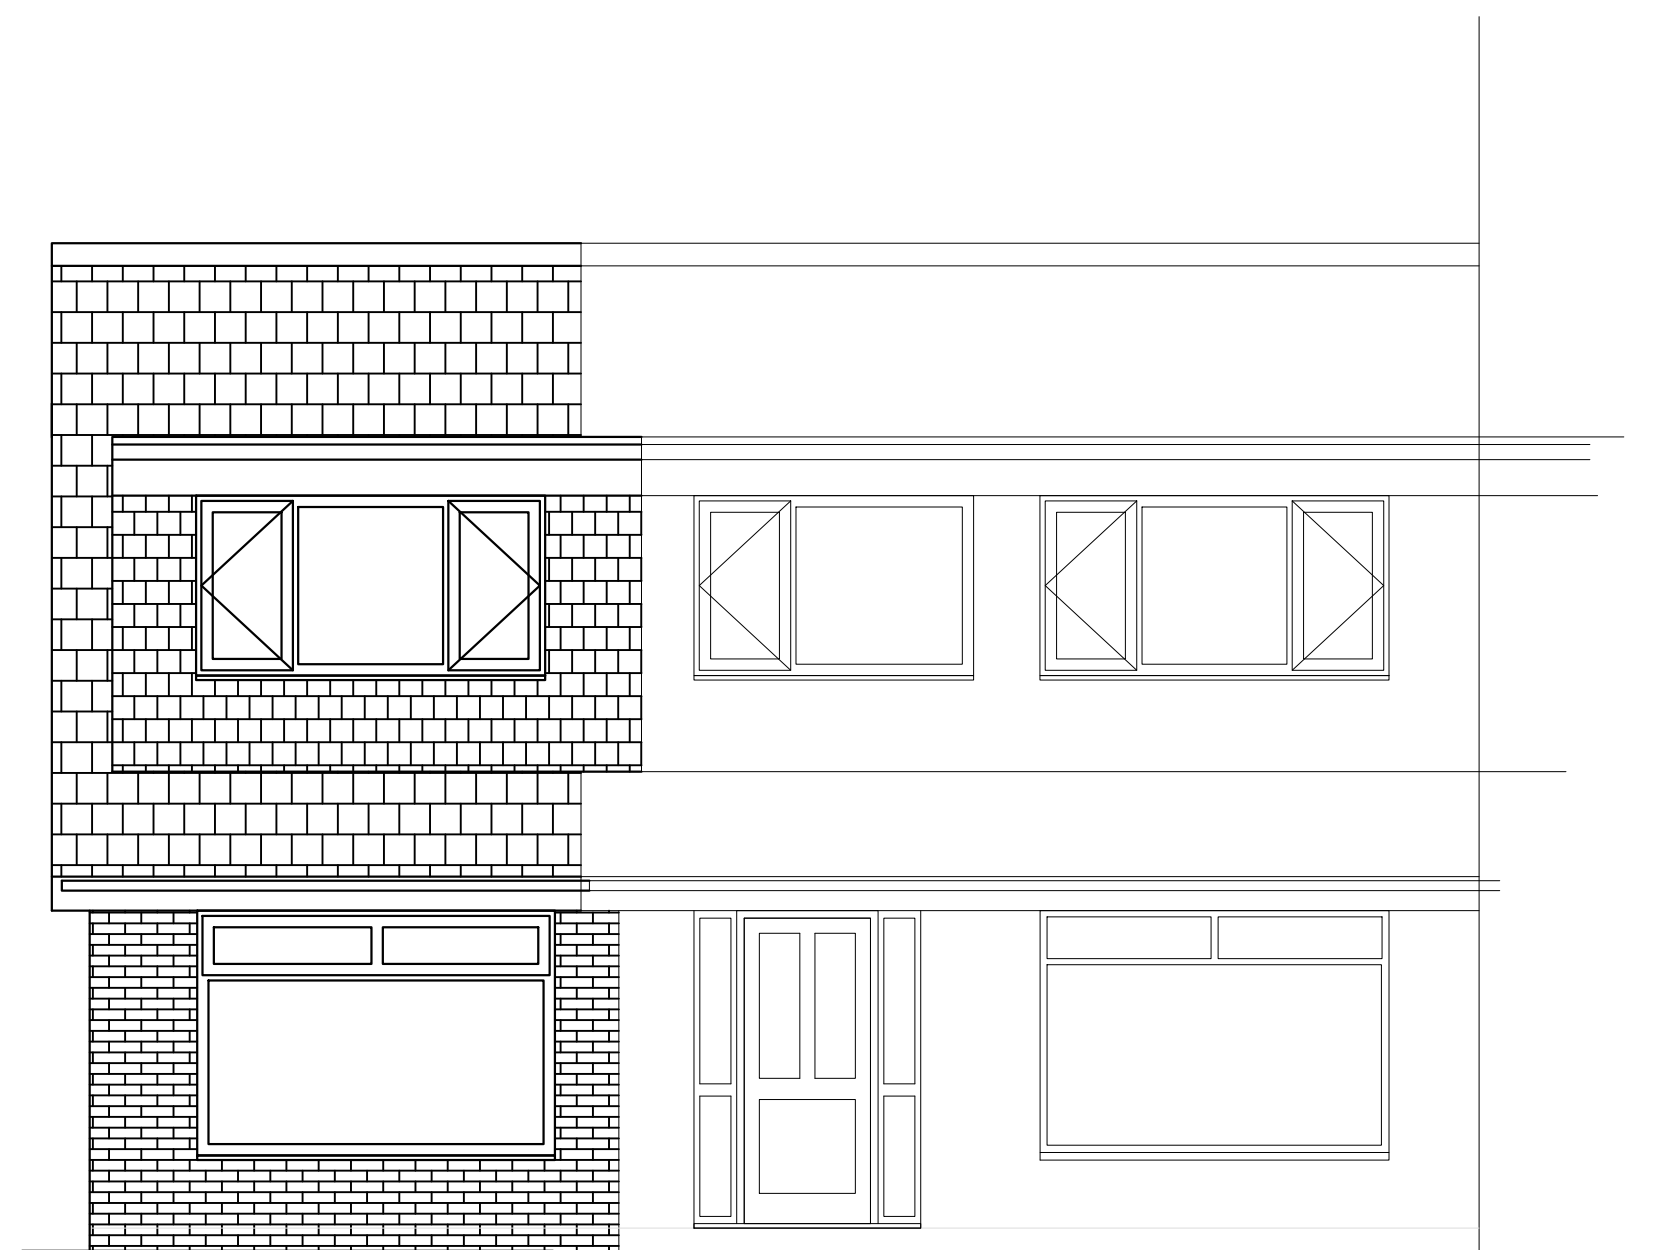

S1	ISSUED FOR PLANNING	AG	25.01.19	
	Revision	Drawn	Date	Chkd.
Client				
Contract				
27 COTSWOLD CRESCENT BURY				
PROPOSED PLANS				
Drawn by AG	Scale A1@1:50	Checked by	Date 25.01.19	
AGSD				
Preliminary ☒	Tender ☐	Construction ☐	As Built ☐	
Drawing Number		Revision	S1	
P.02				