



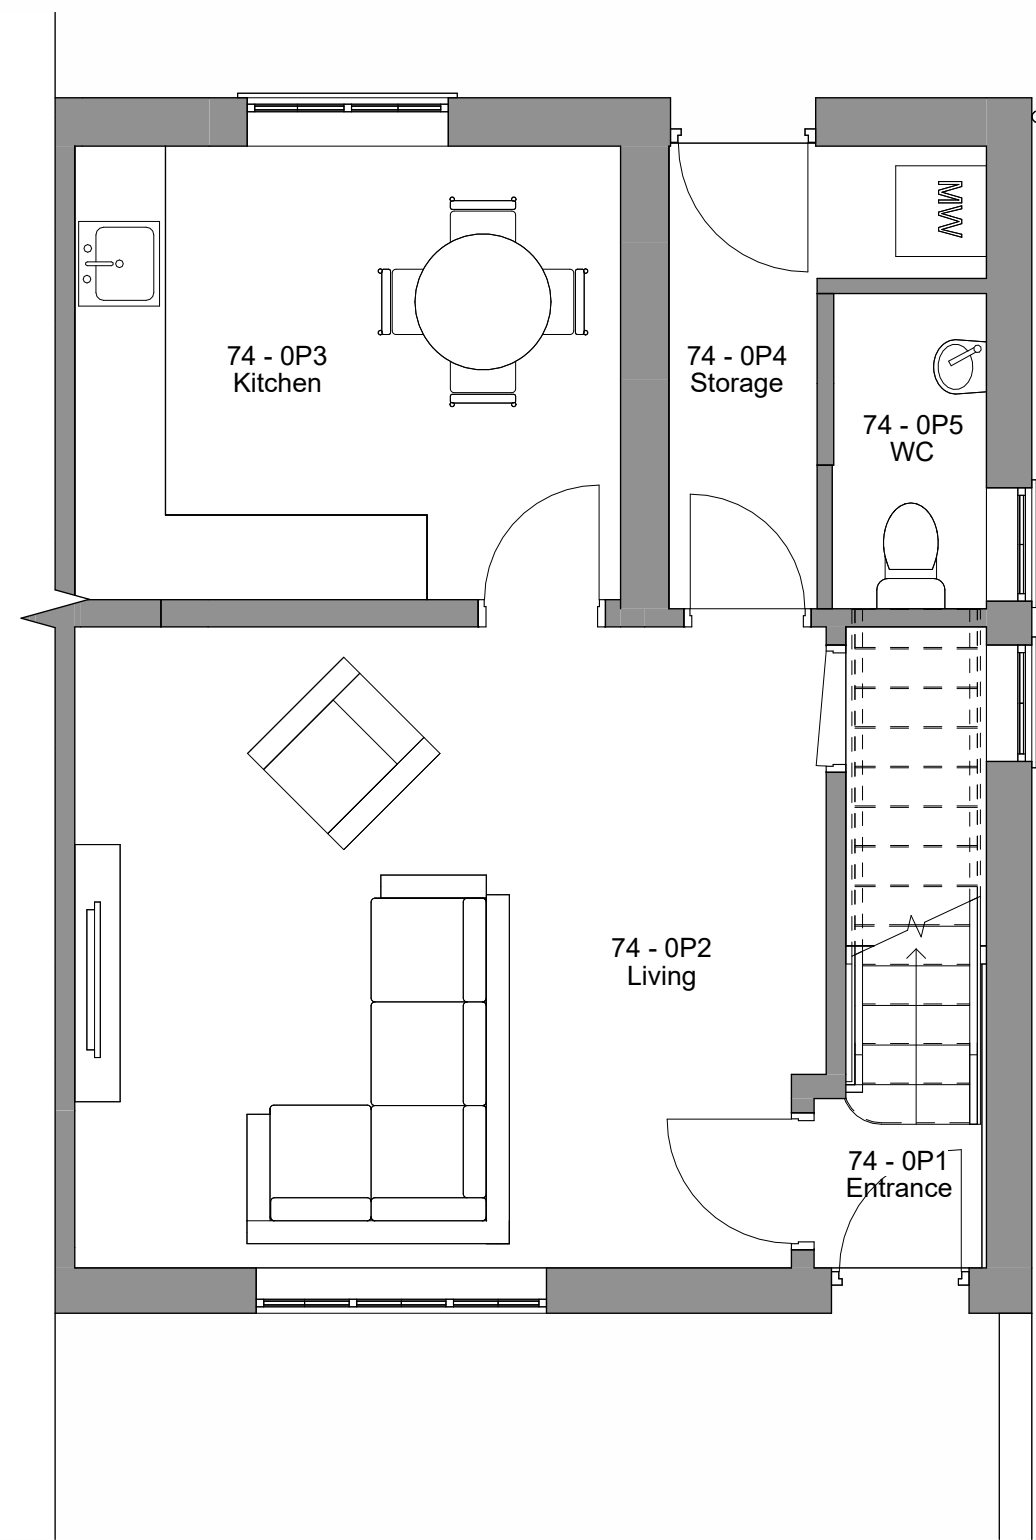

1 Level 0 - Existing - No.74
1 : 50

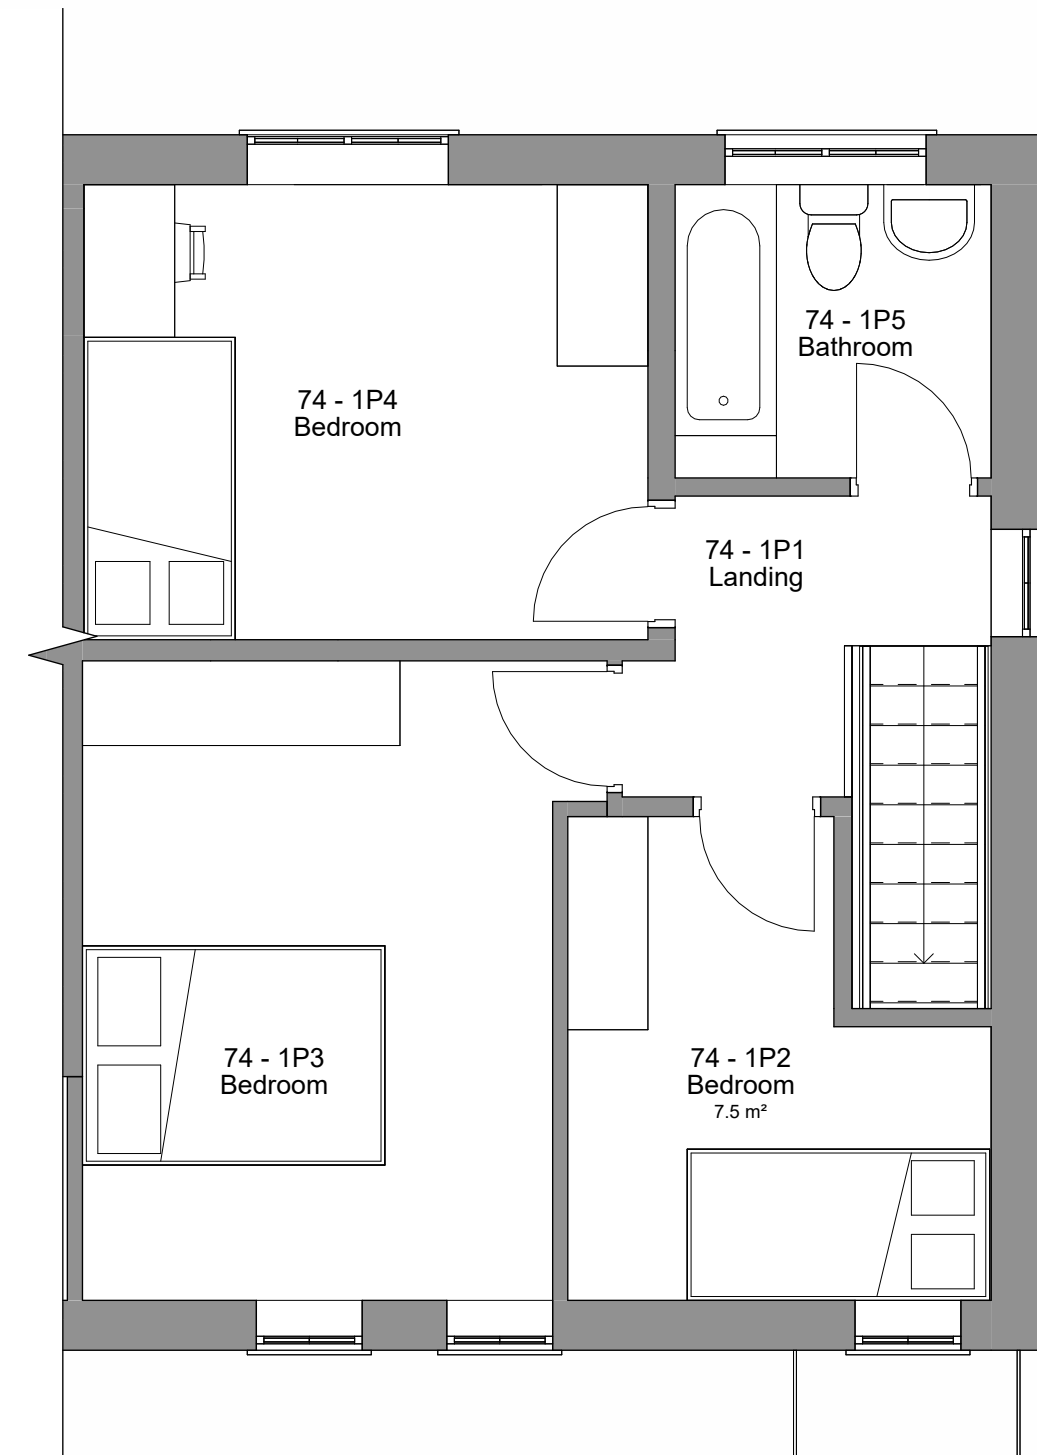

2 Level 1 - Existing - No.74
1 : 50



3 Front - Existing - No.74
1 : 100

5 Rear - Existing - No.74
1 : 100

4 Right Side - Existing - No.74
1 : 100

1 Revised - C3-C4 05/02/2026 JB
No. Description Date Initial

PROJECT 72-74 Tenters Street - Bury		
TITLE No. 74 - Existing Plans and Elevations		
STATUS BUILDING REGS		
DRAWN BY CB	DATE 22/01/2024	SCALE (@ A1) As indicated
PROJECT NUMBER GSS23175.4	DRAWING NUMBER 004	REV 1
GOLD SKETCH S T U D I O S www.goldsketch.co.uk info@goldsketch.co.uk 0161 792 9595		
NOTES © COPYRIGHT - ALL RIGHTS RESERVED. THIS DRAWING SHALL NOT BE REPRODUCED WITHOUT PRIOR WRITTEN CONSENT. DRAWING TO BE USED FOR THE STATUS INDICATED ONLY. ALL DIMENSIONS AND SETTING OUT SHALL BE CHECKED AND CONFIRMED ON SITE. ANY DISCREPANCIES TO BE REPORTED TO THE LEGISLATION RELEVANT CODES OF PRACTICE AND BRITISH STANDARDS. ALL DIMENSIONS ON THIS DRAWING ARE IN MILLIMETRES UNLESS OTHERWISE STATED.		

