





PROPOSED FRONT ELEVATION  
1:100 @ A2




- Key
- 1 Render to match existing
  - 2 Roof tiles to match existing
  - 3 PVC Window to match existing
  - 4 PVC Window to match existing (Obscured Glazing)
  - 5 Rooflight
  - 6 French Door

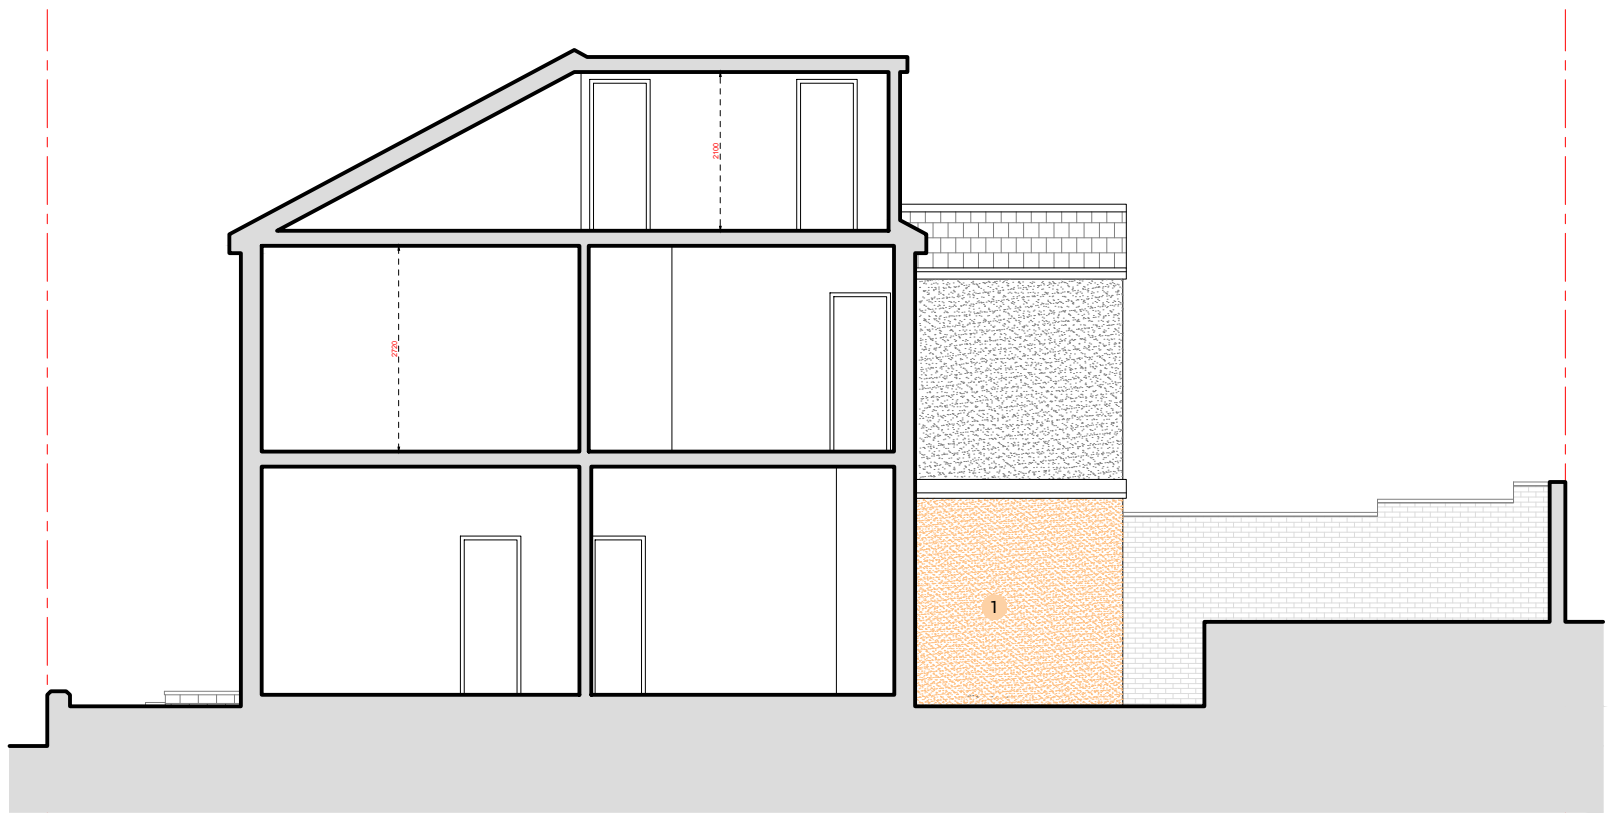

PROPOSED SIDE ELEVATION  
1:100 @ A2

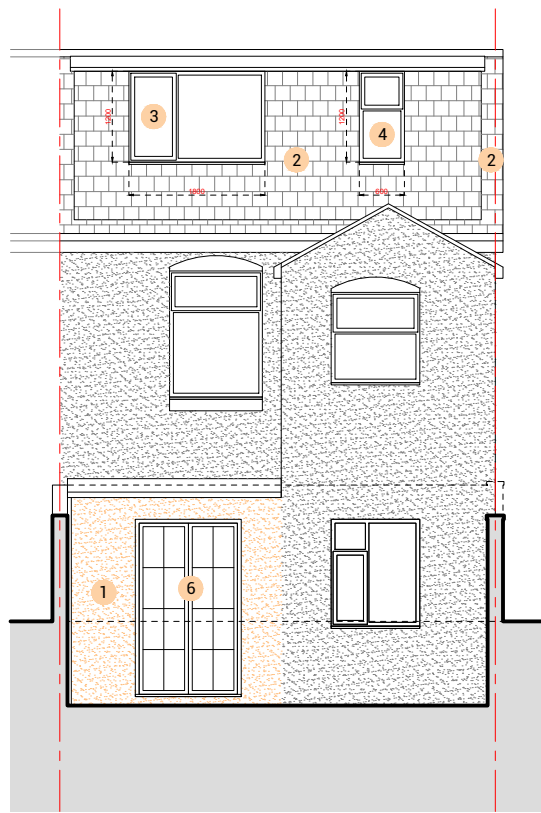

PROPOSED REAR ELEVATION  
1:100 @ A2

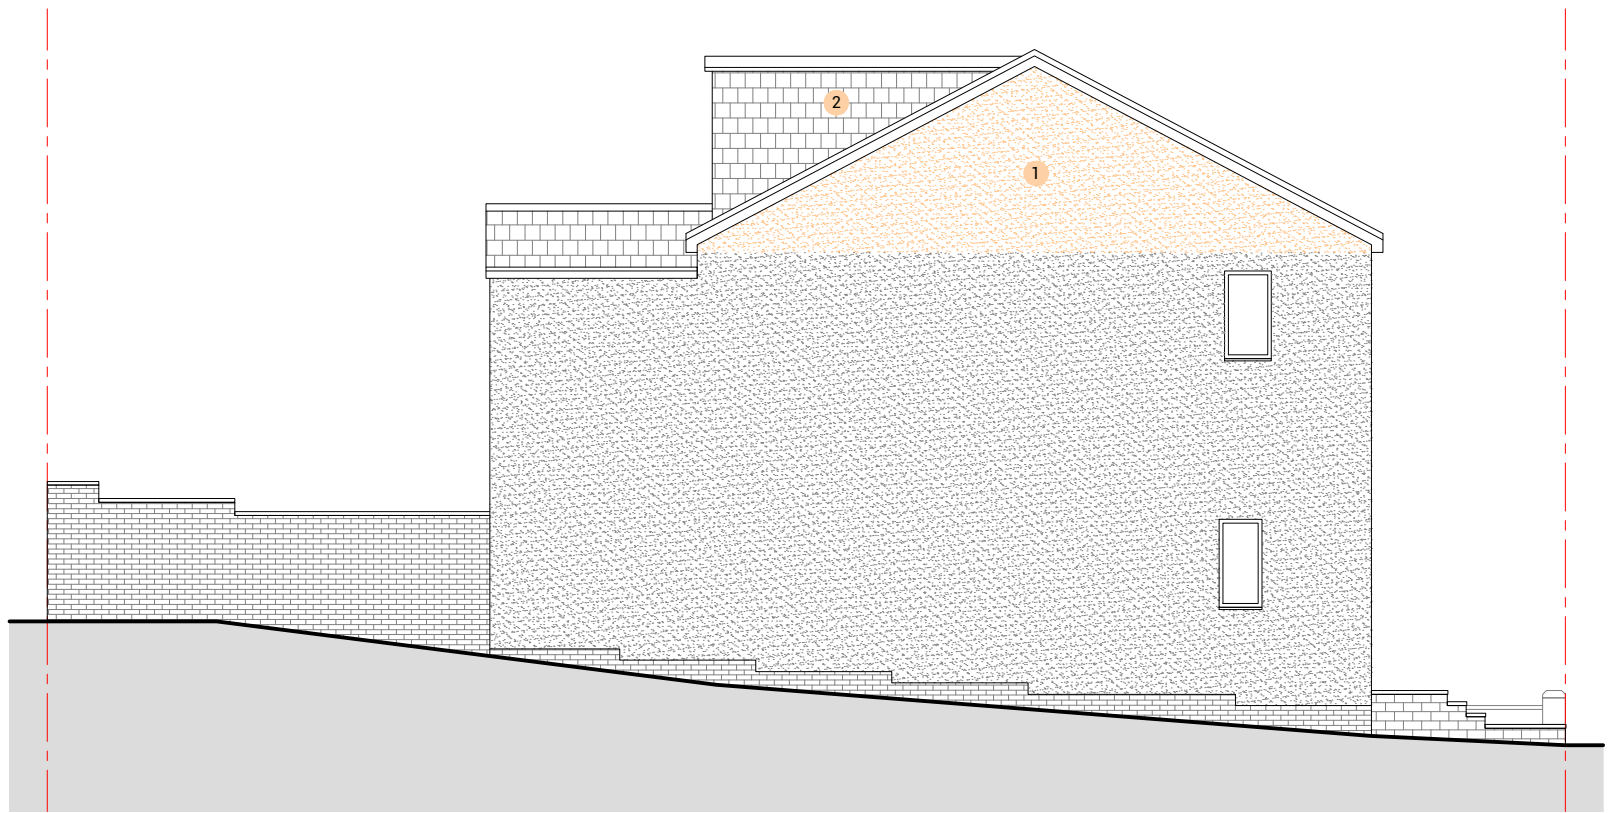

PROPOSED SIDE ELEVATION  
1:100 @ A2

Dimensioning

Figured dimensions only to be taken from these designs and drawings. Work to annotated dimensions only. All dimensions to be checked on site. Architectural designers to be informed immediately of any discrepancies before work proceeds. Drawings are to be read in conjunction with relevant specifications, structural engineers and service engineers' drawings.