


BUILDING REGULATIONS - GENERAL NOTE

THESE DRAWINGS HAVE BEEN PRODUCED FOR STATUTORY SUBMISSIONS. THE ARCHITECT HAS BEEN APPOINTED AS DESIGN AGENT **ONLY** FOR THE DESIGN STAGE WORKS.

APPOINTMENT AND CONFIRMATION OF;  
- PRINCIPLE CLIENT  
- PRINCIPLE CONTRACTOR  
- PRINCIPLE DESIGNER (FOR BUILDING REGULATIONS ONLY)

TO BE CONFIRMED IN WRITING DIRECTLY BY THE REPRESENTATIVES TO BUILDING CONTROL **BEFORE** COMMENCEMENT OF WORKS.

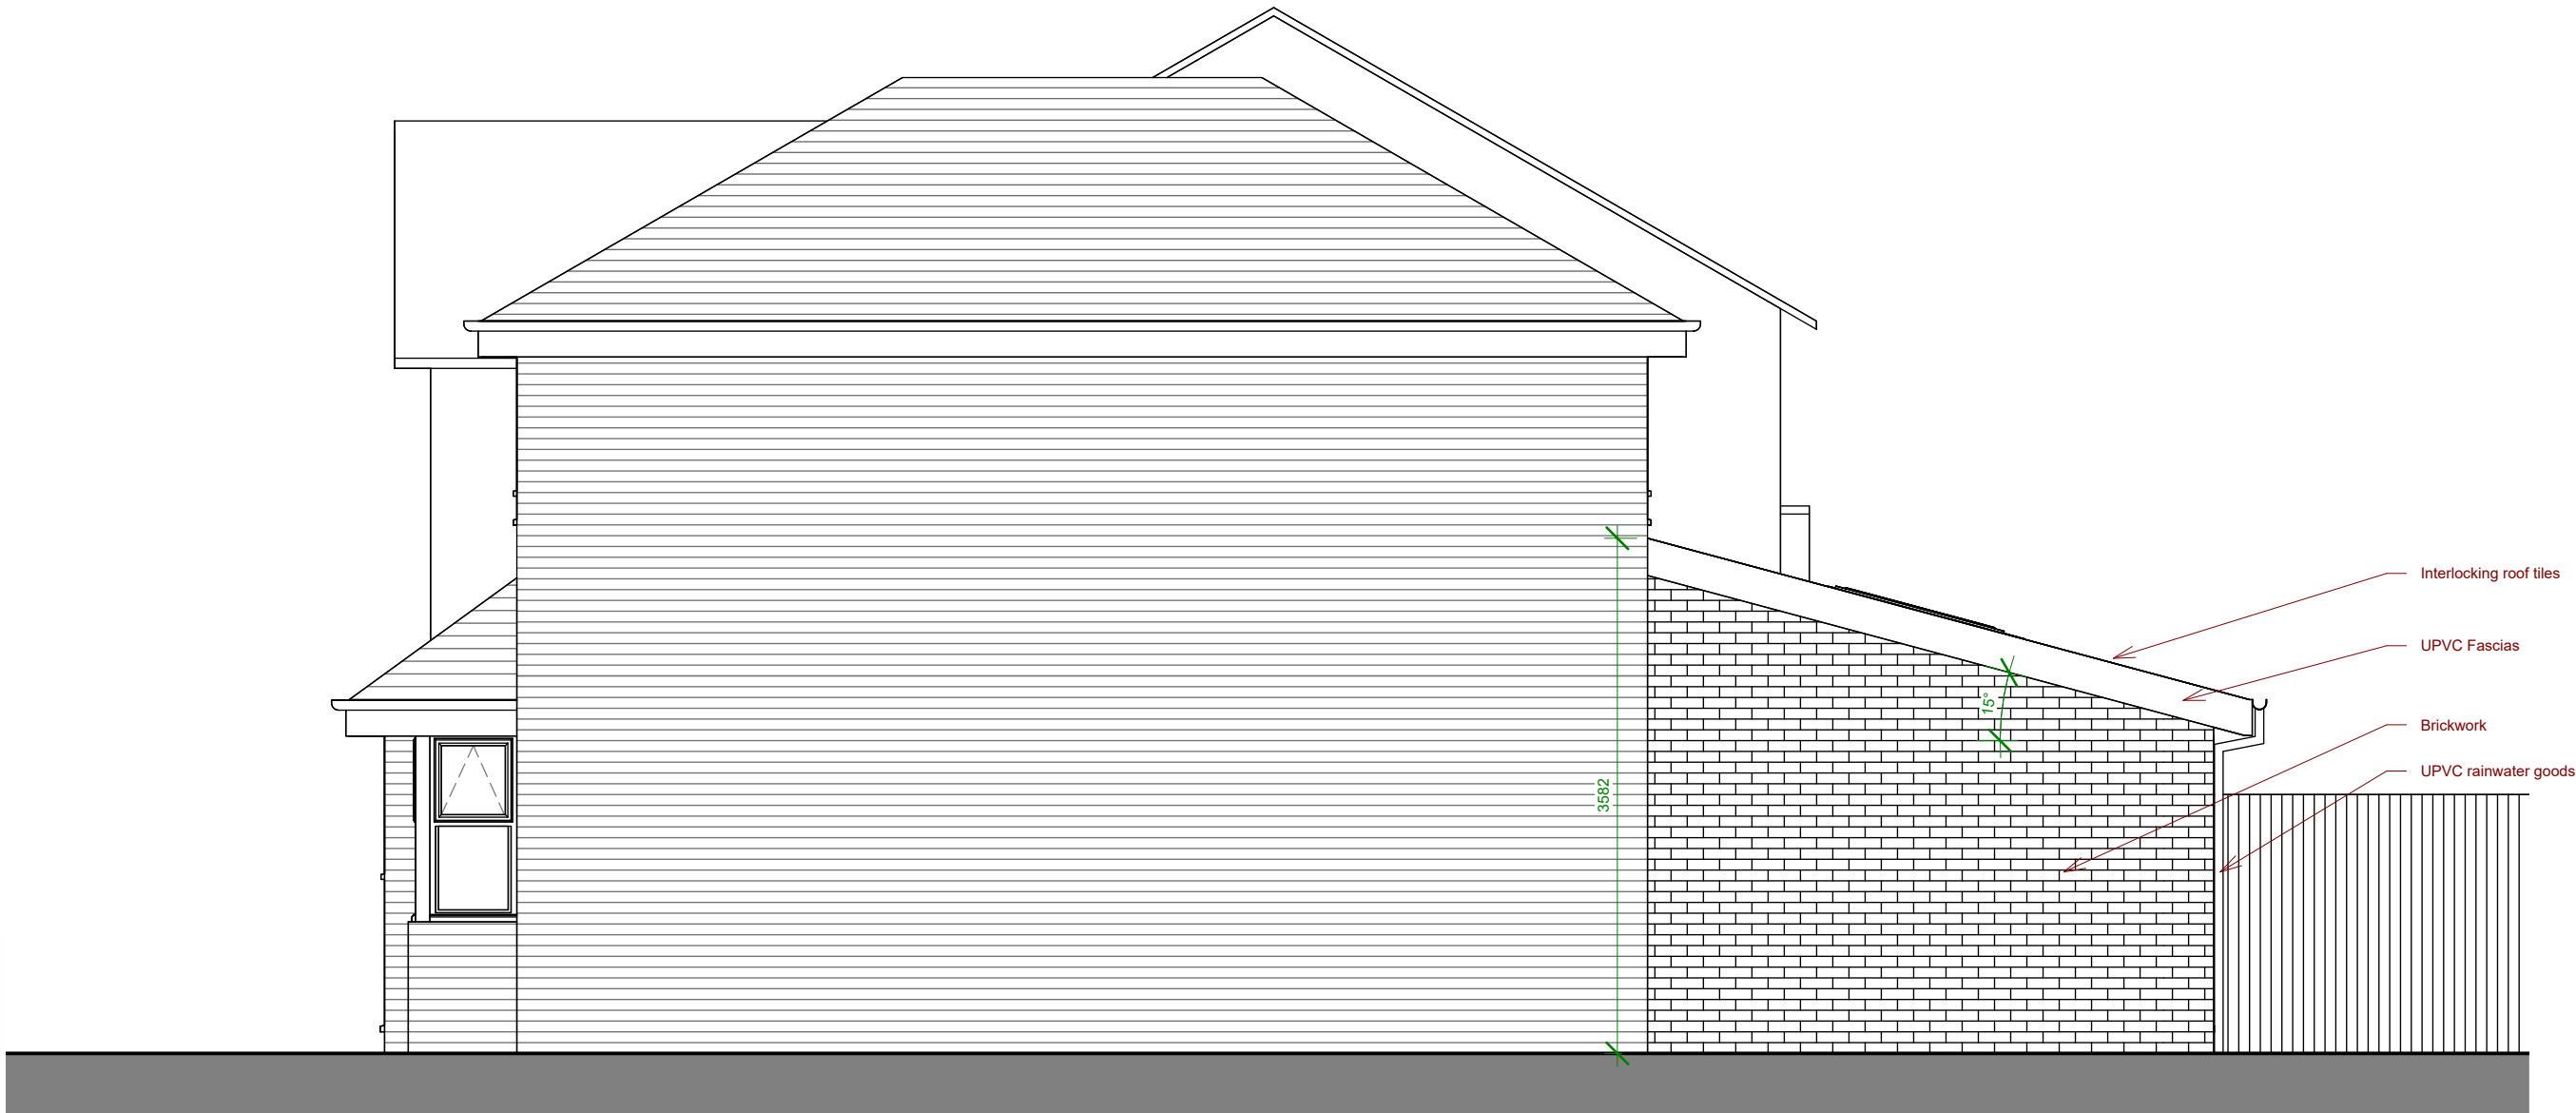

SCALE 1: 50 @ A3 Unit of Measure m  
0 0.5 1 1.5 2 2.5

CLIENT

GIBLIN

PROJECT NUMBER DRAWING SCALE:

25999 1 : 50 @ A3

DRAWING NUMBER / TITLE

312 PROPOSED SIDE ELEVATION

PROJECT

20 ROSE GROVE, COCKEY MOOR

WEBSITE: WWW.SHWILKINSON.CO.UK  
EMAIL: SCOTT@SHWILKINSON.CO.UK  
TEL: 01942 538 533  
MOB: 07809 373 066

ADDRESS: 6 DALE LEE,  
WESTHOUGHTON,  
BOLTON,  
BL5 3YE

NOTES: ISSUED FOR PLANNING USE ONLY, USE FIGURED DIMENSIONS ONLY. ALL DIMENSIONS TO BE VERIFIED ON SITE. PRIOR TO THE COMMENCEMENT OF ANY WORK OR THE PRODUCTION OF ANY SHOP DRAWING. ALL DISCREPANCIES TO BE REPORTED TO THE ARCHITECT.  
© COPYRIGHT IN THIS DRAWING IS VESTED IN SHWILKINSON ARCHITECTS LIMITED.