

CLIENT
GIBLIN
PROJECT NUMBER
25999
DRAWING SCALE:
1 : 50 @ A3

DRAWING NUMBER / TITLE
313 PROPOSED SIDE ELEVATION
PROJECT
20 ROSE GROVE, COCKEY MOOR


REV. P1 18.03.2026 APPLICATION PACKAGE

BUILDING REGULATIONS - GENERAL NOTE

THESE DRAWINGS HAVE BEEN PRODUCED FOR STATUTORY SUBMISSIONS. THE ARCHITECT HAS BEEN APPOINTED AS DESIGN AGENT **ONLY** FOR THE DESIGN STAGE WORKS.

APPOINTMENT AND CONFIRMATION OF;
- PRINCIPLE CLIENT
- PRINCIPLE CONTRACTOR
- PRINCIPLE DESIGNER (FOR BUILDING REGULATIONS ONLY)

TO BE CONFIRMED IN WRITING DIRECTLY BY THE REPRESENTATIVES TO BUILDING CONTROL **BEFORE** COMMENCEMENT OF WORKS.

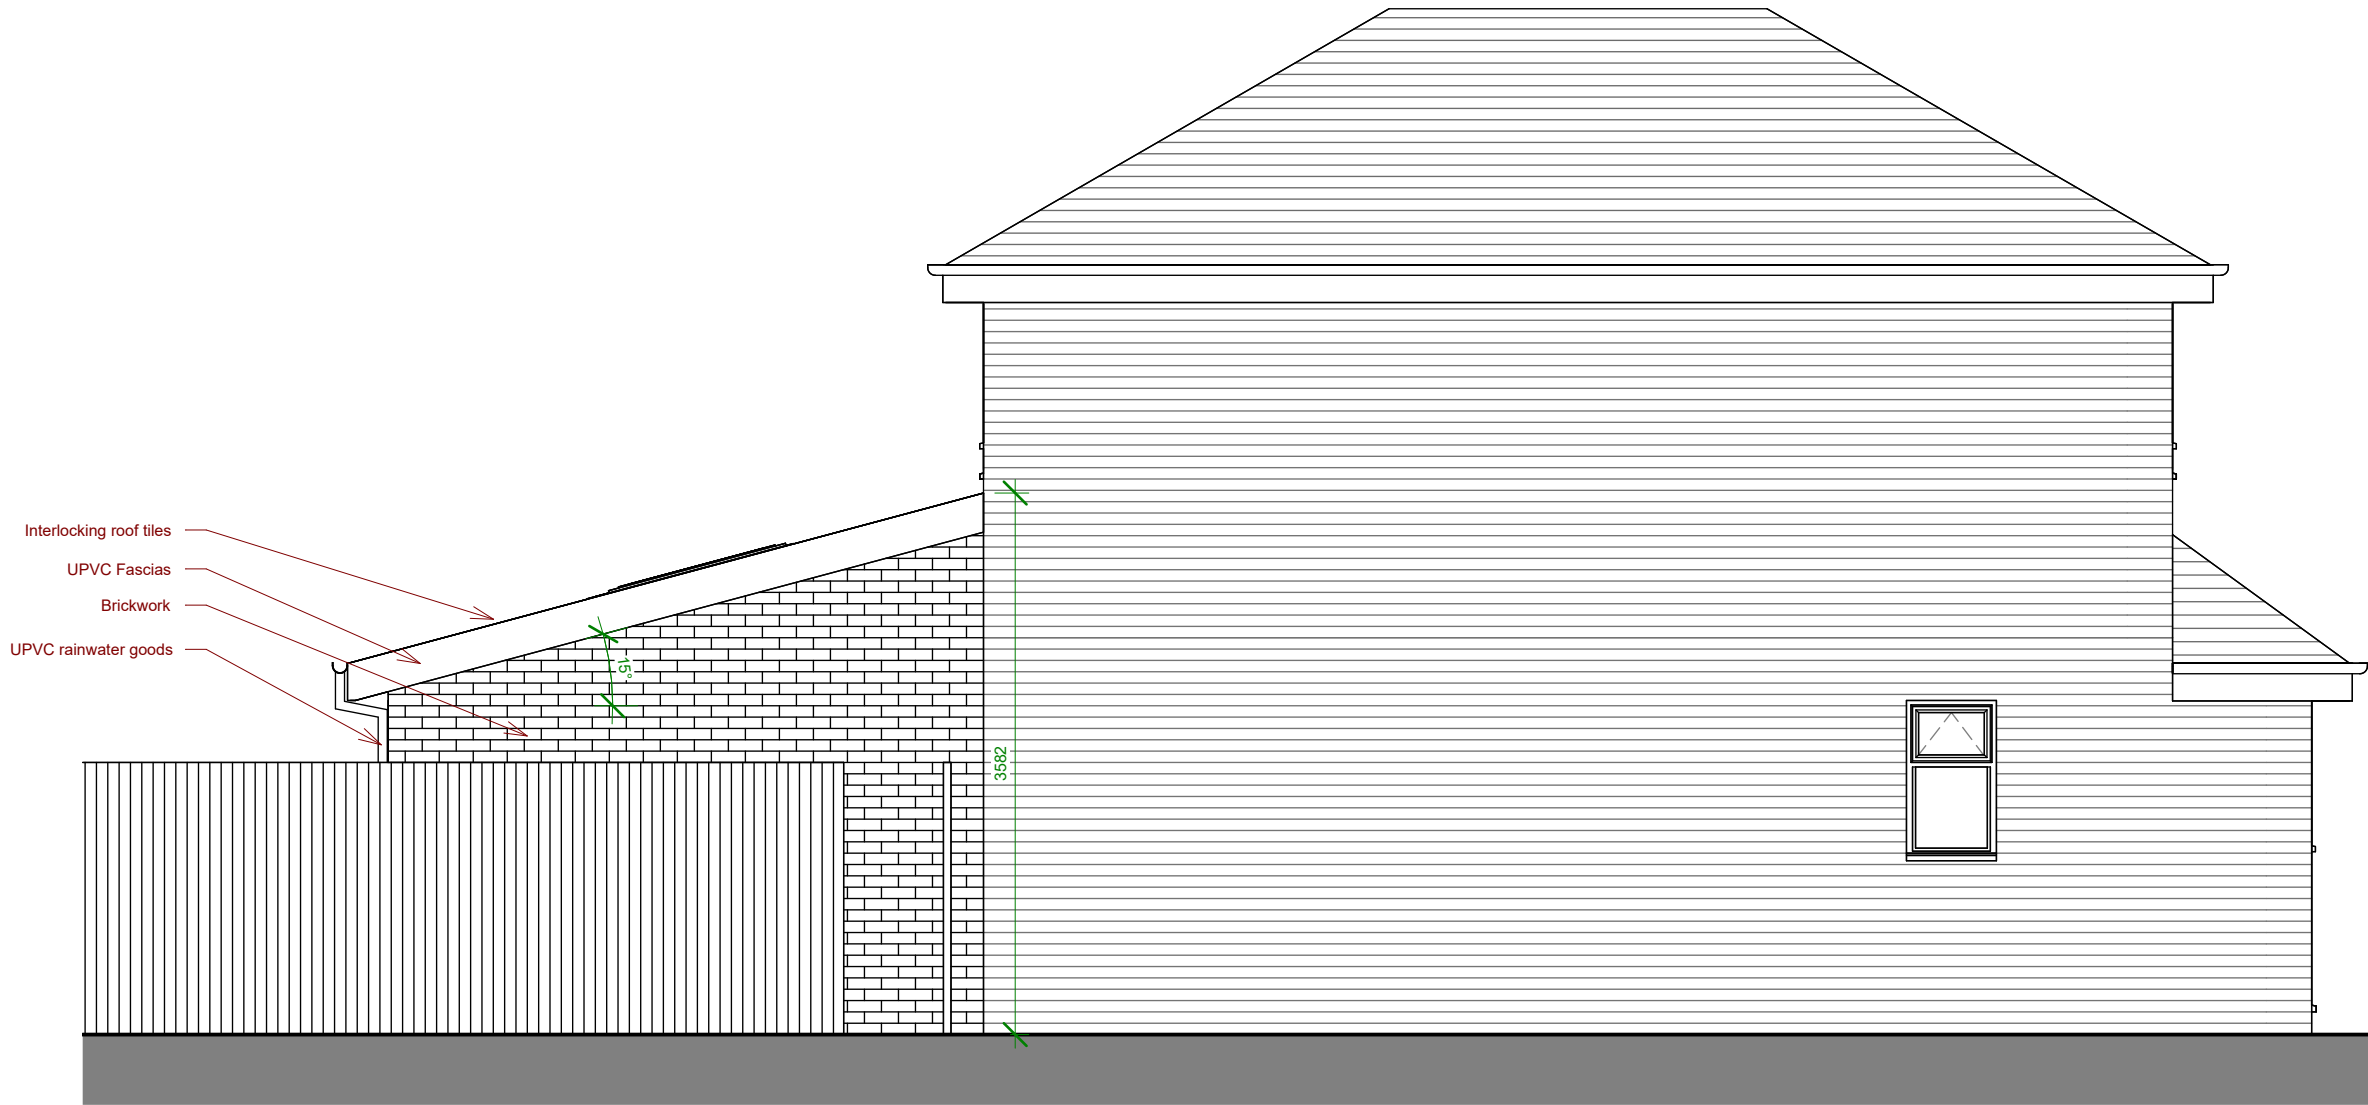

SCALE 1: 50 @ A3 Unit of Measure m
0 0.5 1 1.5 2 2.5

WEBSITE: **WWW.SHWILKINSON.CO.UK** ADDRESS: **6 DALE LEE,**
EMAIL: **SCOTT@SHWILKINSON.CO.UK** **WESTHOUGHTON,**
TEL: **01942 538 533** **BOLTON,**
MOB: **07809 373 066** **BL5 3YE**

NOTES: ISSUED FOR PLANNING USE ONLY, USE FIGURED DIMENSIONS ONLY. ALL DIMENSIONS TO BE VERIFIED ON SITE. PRIOR TO THE COMMENCEMENT OF ANY WORK OR THE PRODUCTION OF ANY SHOP DRAWING. ALL DISCREPANCIES TO BE REPORTED TO THE ARCHITECT.
© COPYRIGHT IN THIS DRAWING IS VESTED IN SHWILKINSON ARCHITECTS LIMITED.