



THE BUILDER MUST CHECK THE SITE AND THE APPROVED DRAWINGS BEFORE COMMENCING THE WORKS AND MUST TAKE ANY WORKING MEASUREMENTS AS NECESSARY.ANY DISCREPANCY IN THE DRAWING MUST BE REPORTED TO THE CLIENT .

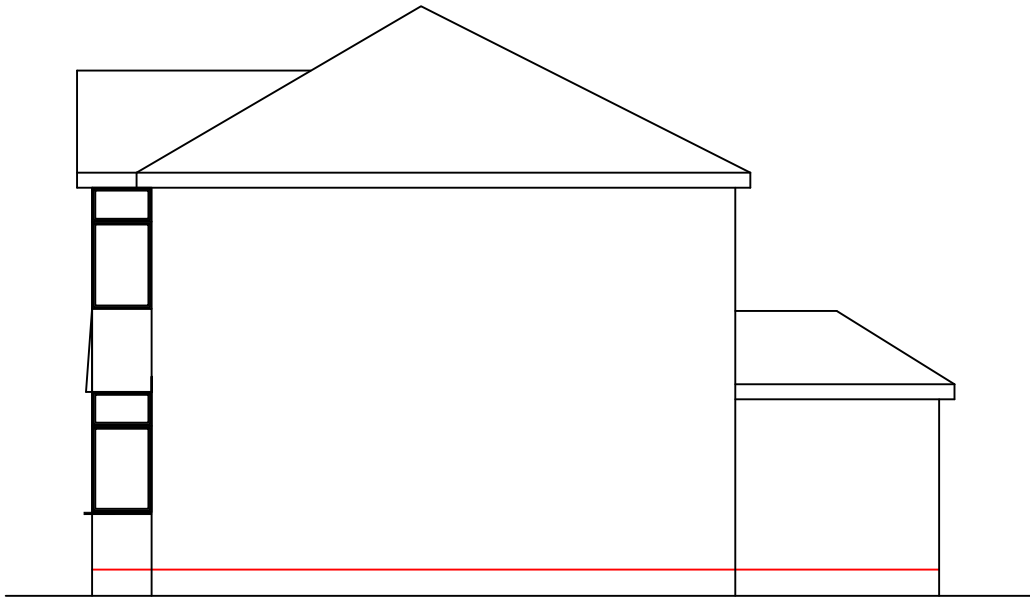

Existing Elevation From No 37

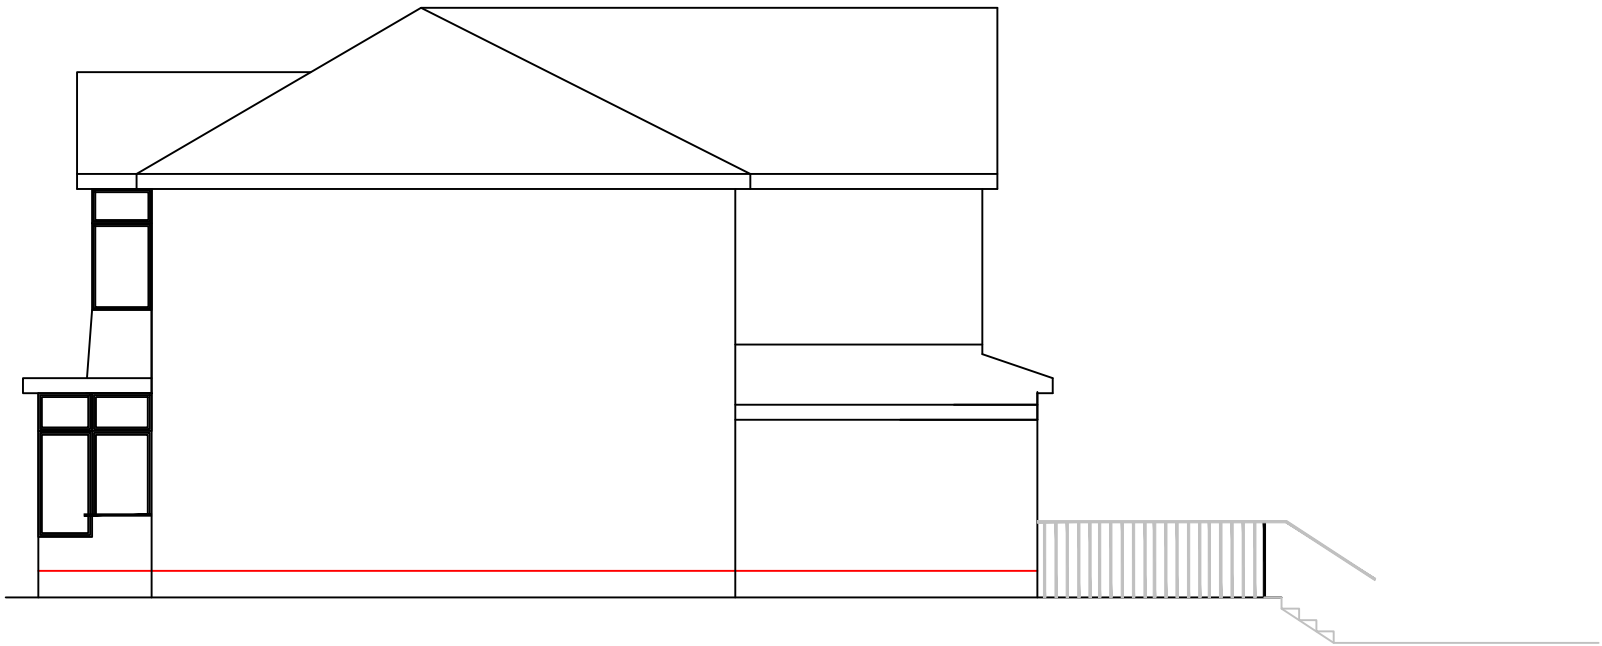

Proposed Elevation From No 37

Date	Rev	Description	
25.08.21	A	Planning	
06.01.22	B	Planning	
H S H Engineering Design Services 428 Cheetham Hill Road Cheetham Manchester M8 9LE, UK 01617956385,07940197 333			
project title	Proposed ground floor / double storey extension including an outdoor building .		
client	Mr Nahim Ahmed		
dwg. title	Existing / Proposed Elevations		
dwg. no.	sheet no.	scale	job no.
088		1:100 @ A3	
35 Crighwell Road Prestwich M25 0FE			
drawn by.	checked by.	approved by.	date
TZ			April 2021