




****2 Proposed First**
1 : 50

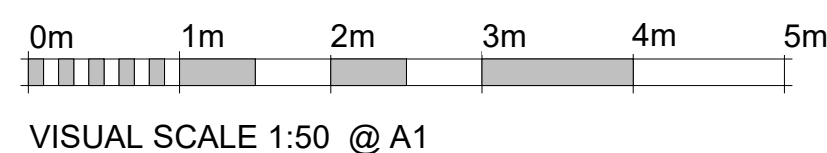

VISUAL SCALE 1:50 @ A1

GF GIA = 528 m²
FF GIA = 528 m²
Total GIA = 1056 m²

AMENDMENT: Some minor internal layout changes to allow better flow to the building and achieve compliance with fire regulations.

Addition of TV room on both ground and first floor levels, Flats 1-4 now accessible flats .

st
david

Rev	Description	Date

STATUS	PURPOSE OF ISSUE
P	PLANNING
CLIENT	
PROJECT & ADDRESS	TOPPING MILL TOPPING STREET BURY BL9 6DR
TITLE	Proposed First Floor
DATE	18/08/2023 12:20:36
SCALE (@ A1)	DRAWN BY:
1 : 50	Author
DRAWING NUMBER	REV
1076-PP-05B	2