

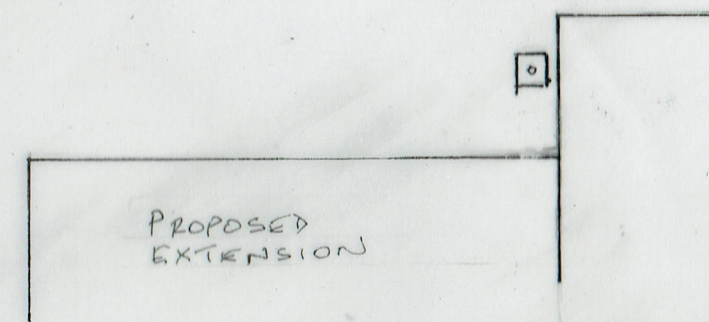
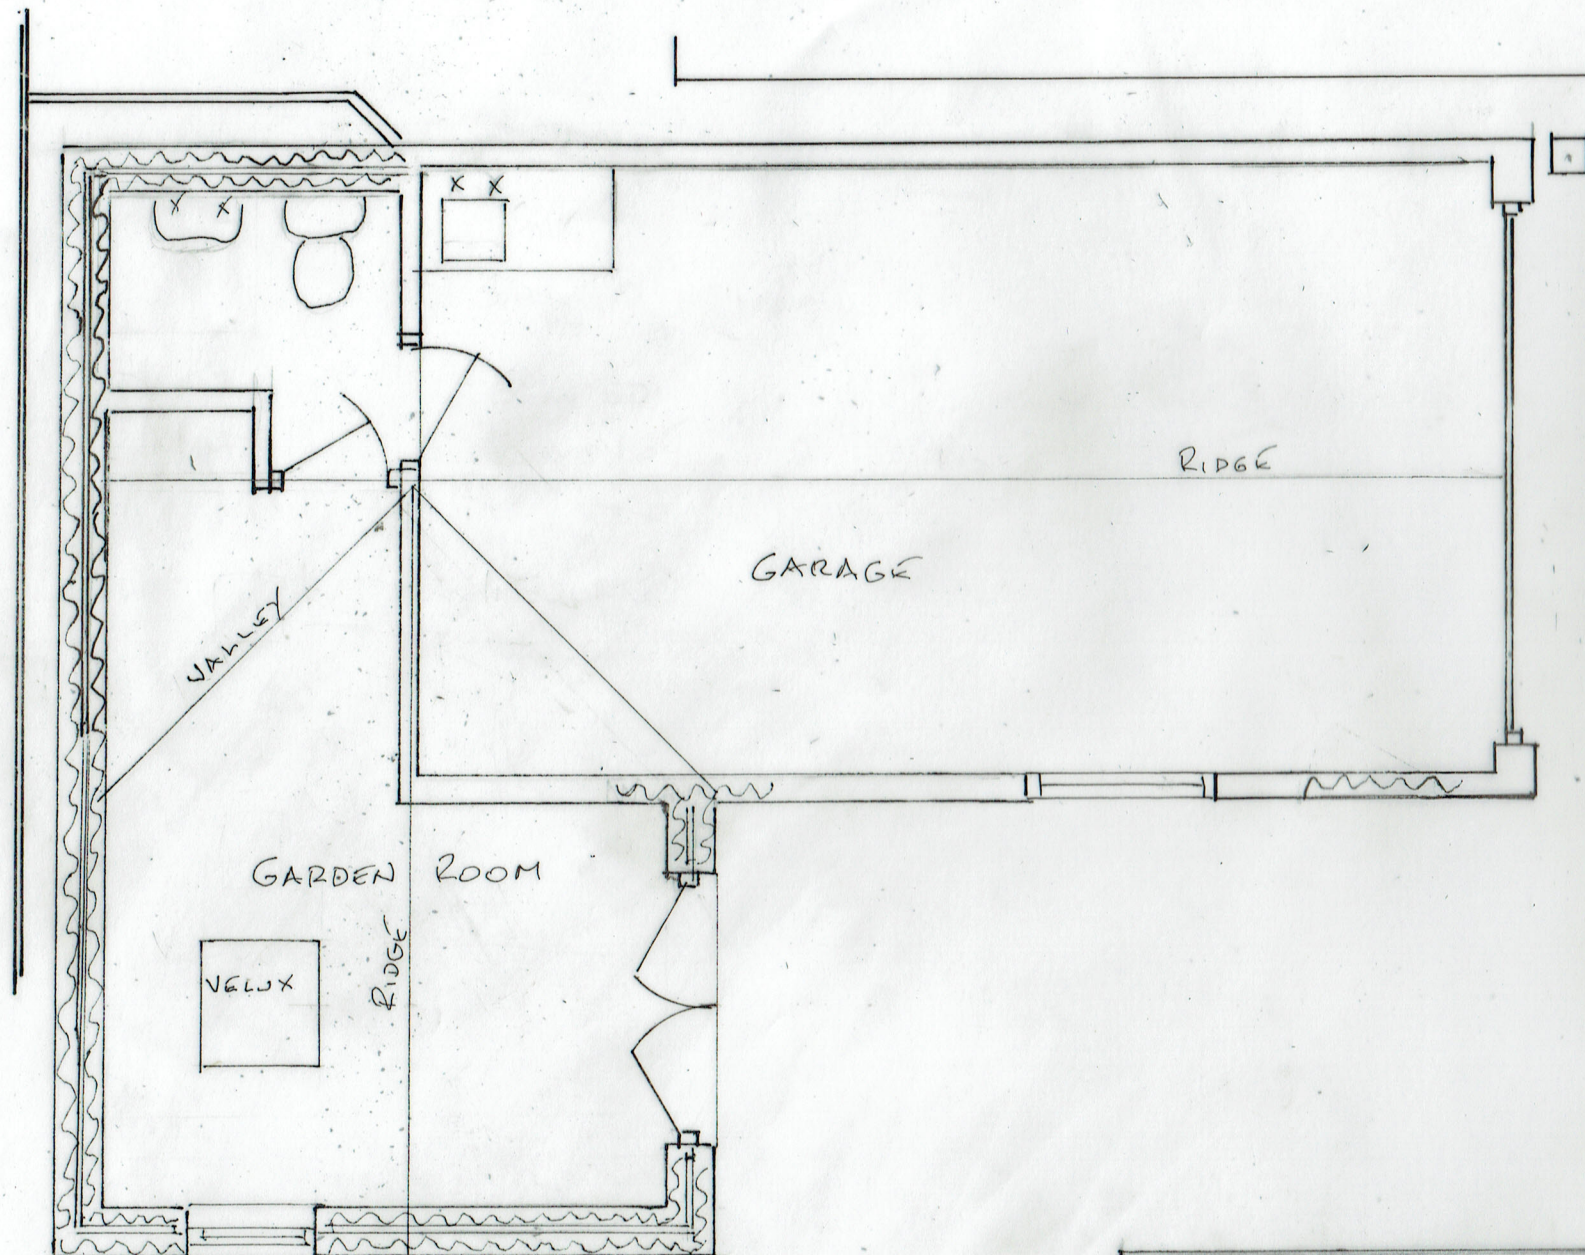


REAR

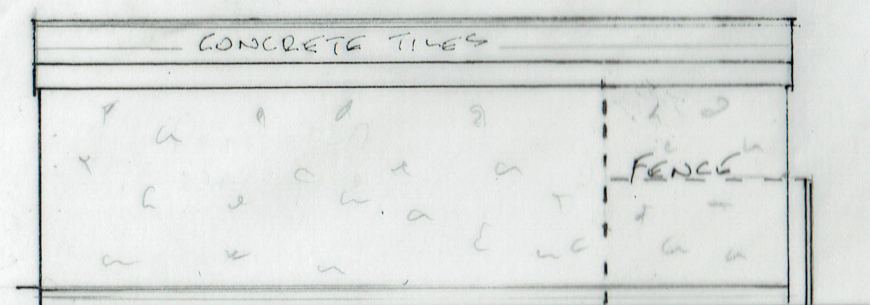

SIDE ELEVATION

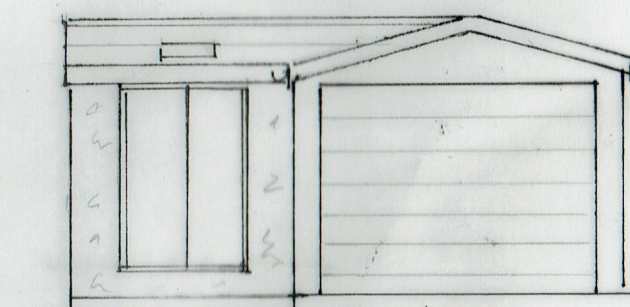


FRONT



SIDE

7 PROPOSED PLAN

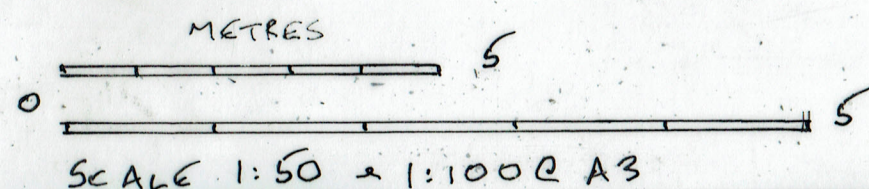

29/11/22

22/7/15/07

GARDEN ROOM

5 PENNINE CLOSE, BURY BL8 1RB