



SECTION A-A

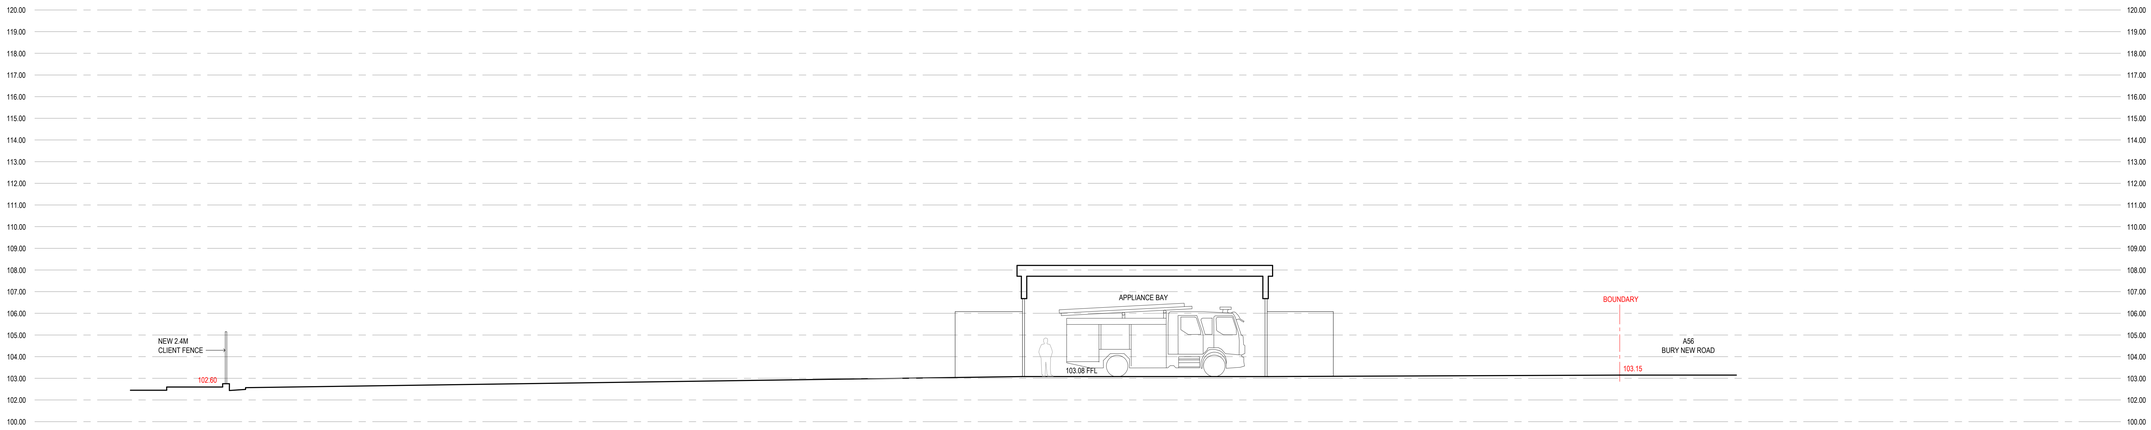

SECTION B-B

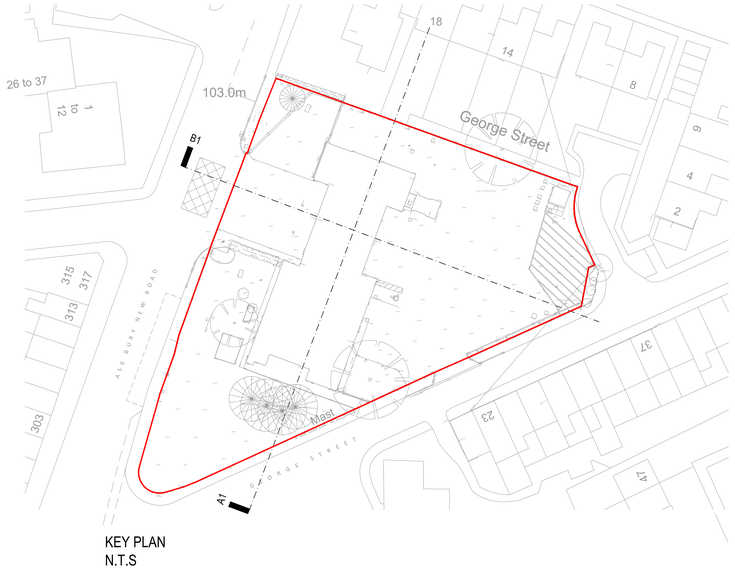

KEY PLAN
N.T.S

0 2 4 6 8 10m
1:100

status
PLANNING

This drawing is ©Bradshaw Gass & Hope LLP and is not to be copied, reproduced or re-distributed either in whole or in part without the prior written permission of the originator.

The originator shall have no responsibility for any liability, loss, cost, damage or expense arising from or relating to any use of this document other than for its intended purpose on this project.

This drawing shall be read in conjunction with all other relevant drawings, specifications, schedules and other documentation. Any discrepancies, errors or omissions are to be reported to the originator before proceeding with work.

All dimensions are to be checked on site by the contractor prior to proceeding with any work.

Hazard Identification

ref	hazard	date

ref	revision	by	date
P1	FIRST ISSUE	ST	21.04.23

Architects
Consulting Engineers
Quantity Surveyors

21 Silverwell Street
Bolton
BL1 1PE
t: 01204 525321
email@ghbolton.co.uk
www.ghbolton.co.uk

Bradshaw Gass & Hope LLP

client
GREATER MANCHESTER
COMBINED AUTHORITY

project
NEW FIRE STATIONS
FEASIBILITY STUDIES

drawing
WHITEFIELD FIRE STATION
EXISTING SITE SECTIONS

drawn by	ST	date	MAR 23
checked by		date	
scale	1:100		A0
dwg no	1978.35.4551	rev	P1