



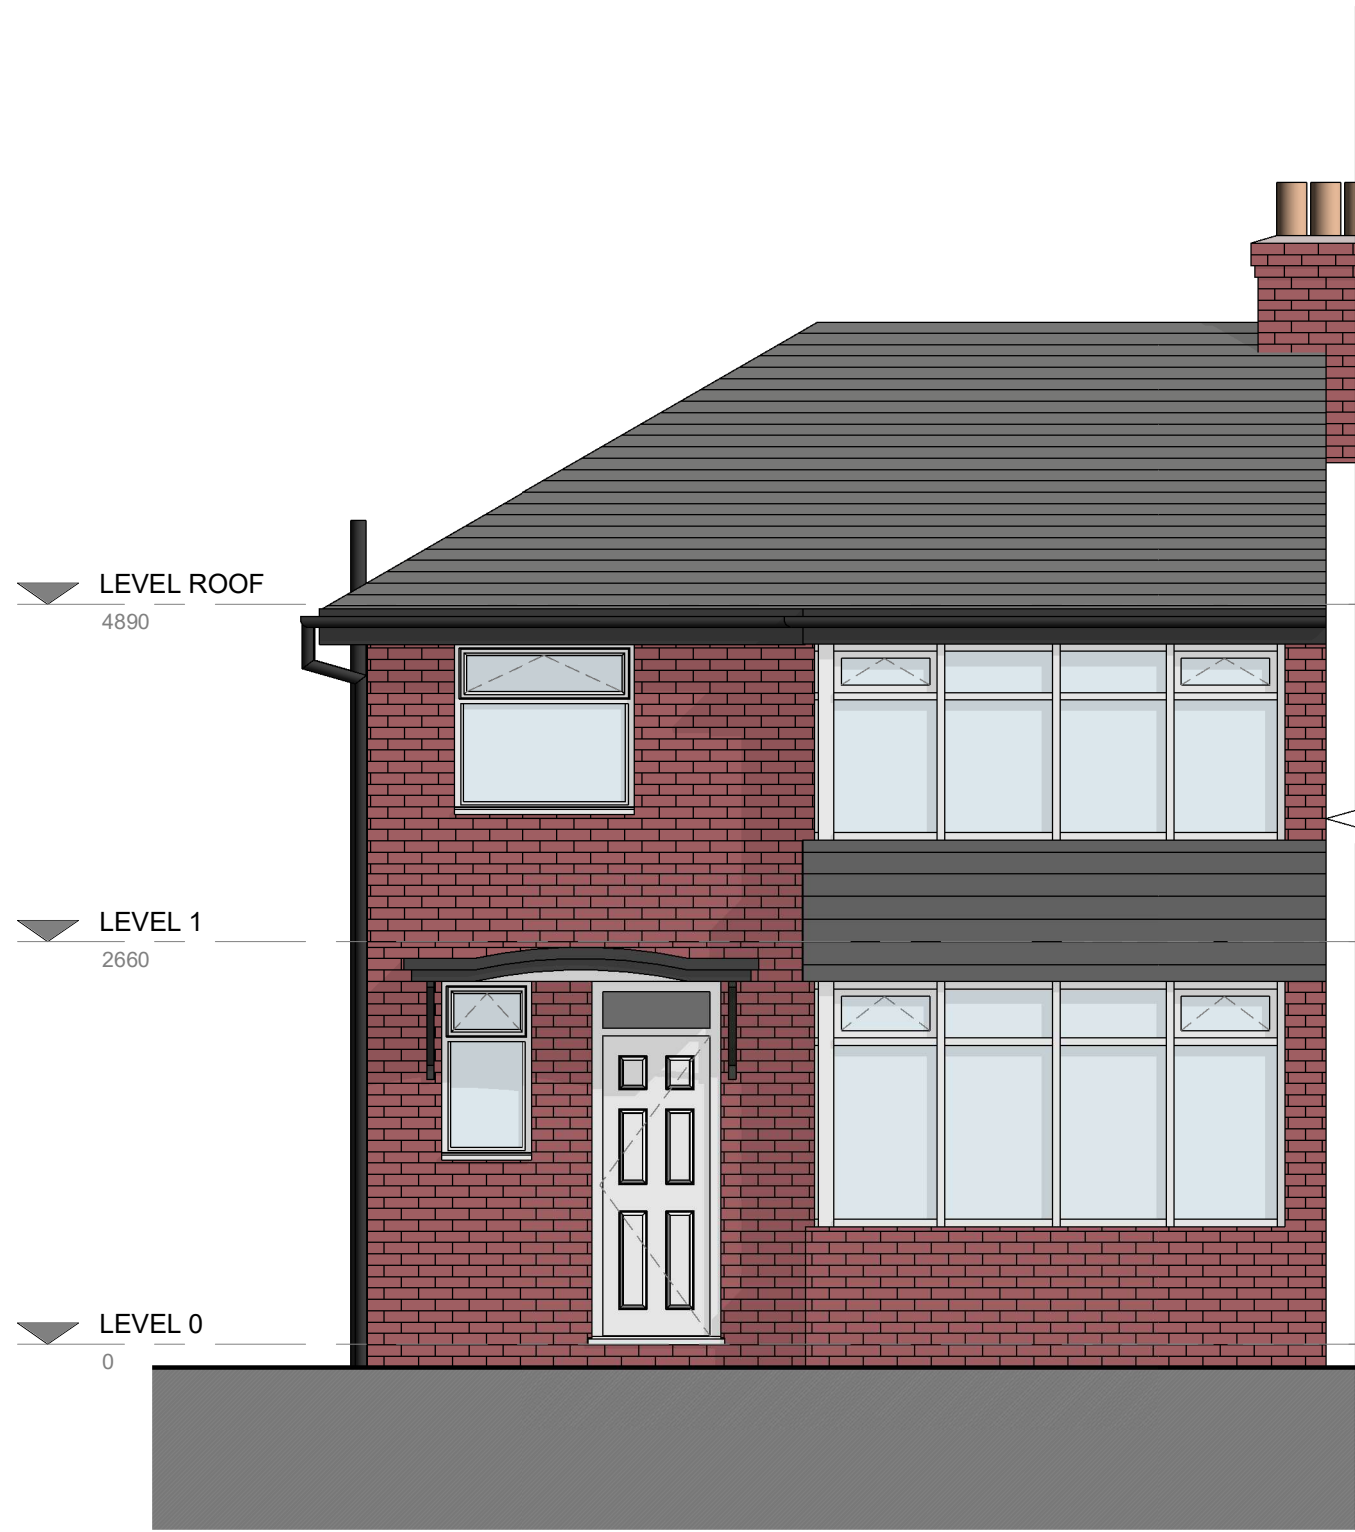


1. Front - Existing  
1 : 50

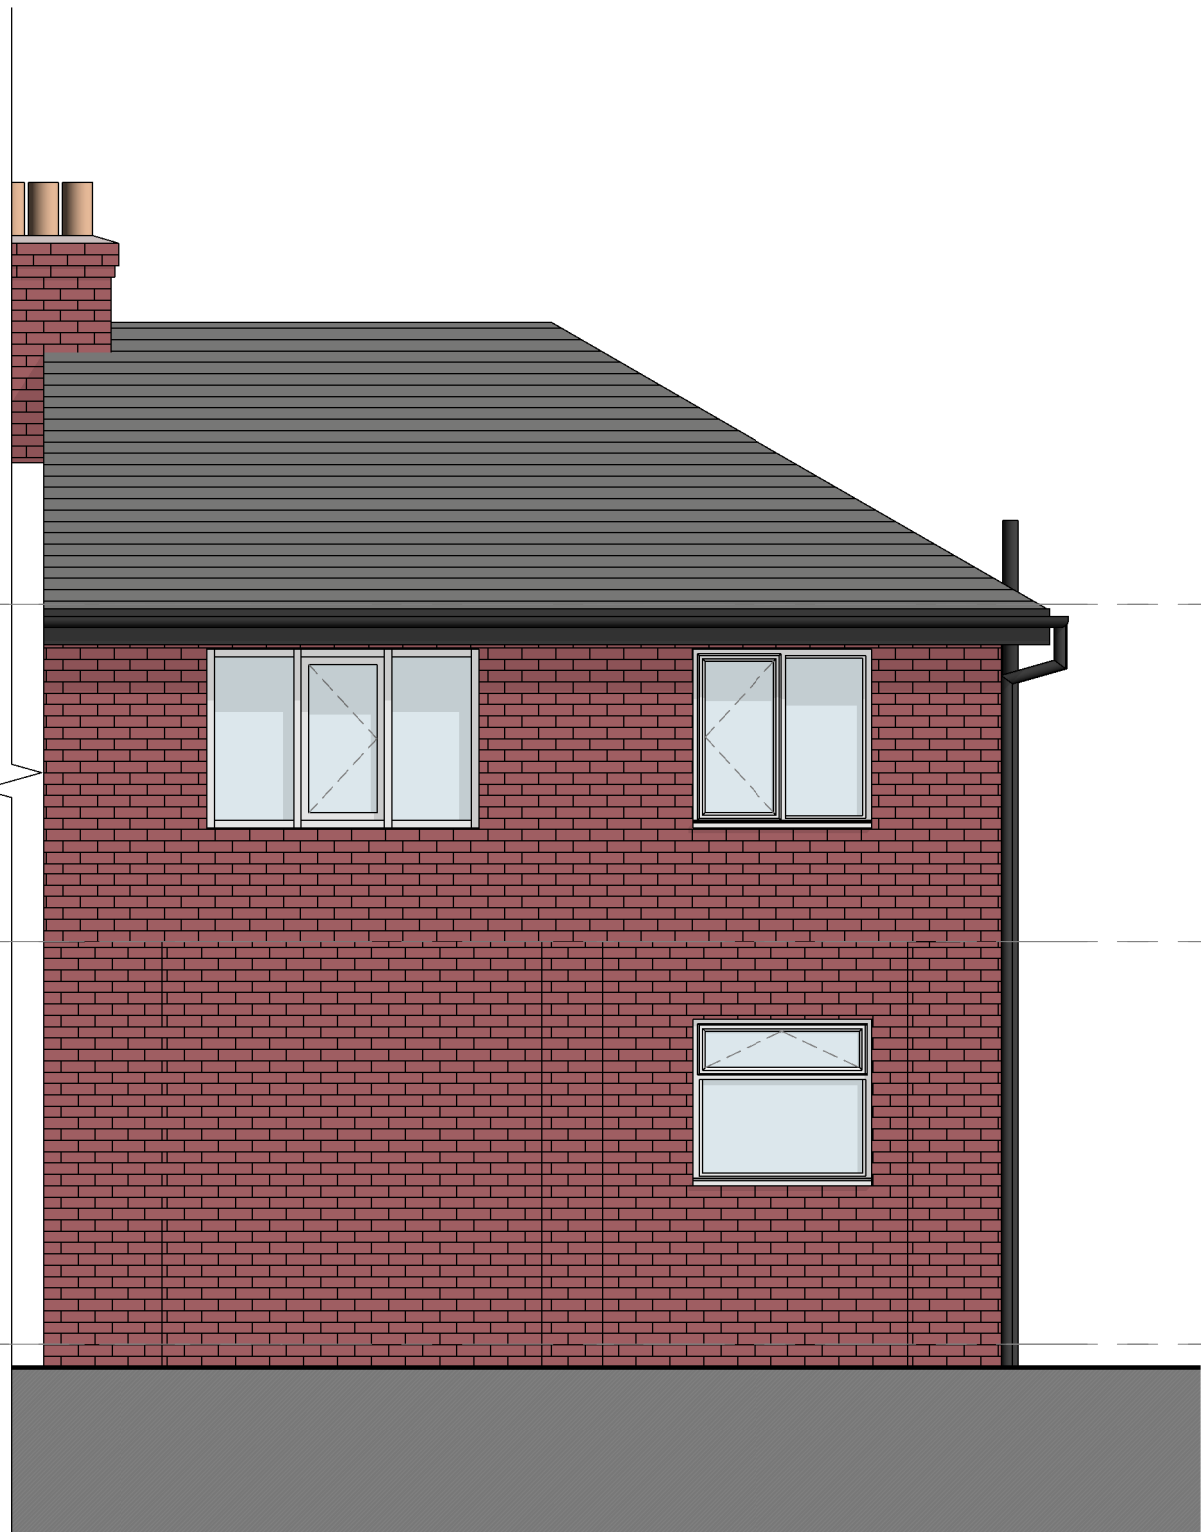


2. Rear - Existing  
1 : 50




3. Left Side - Existing  
1 : 50

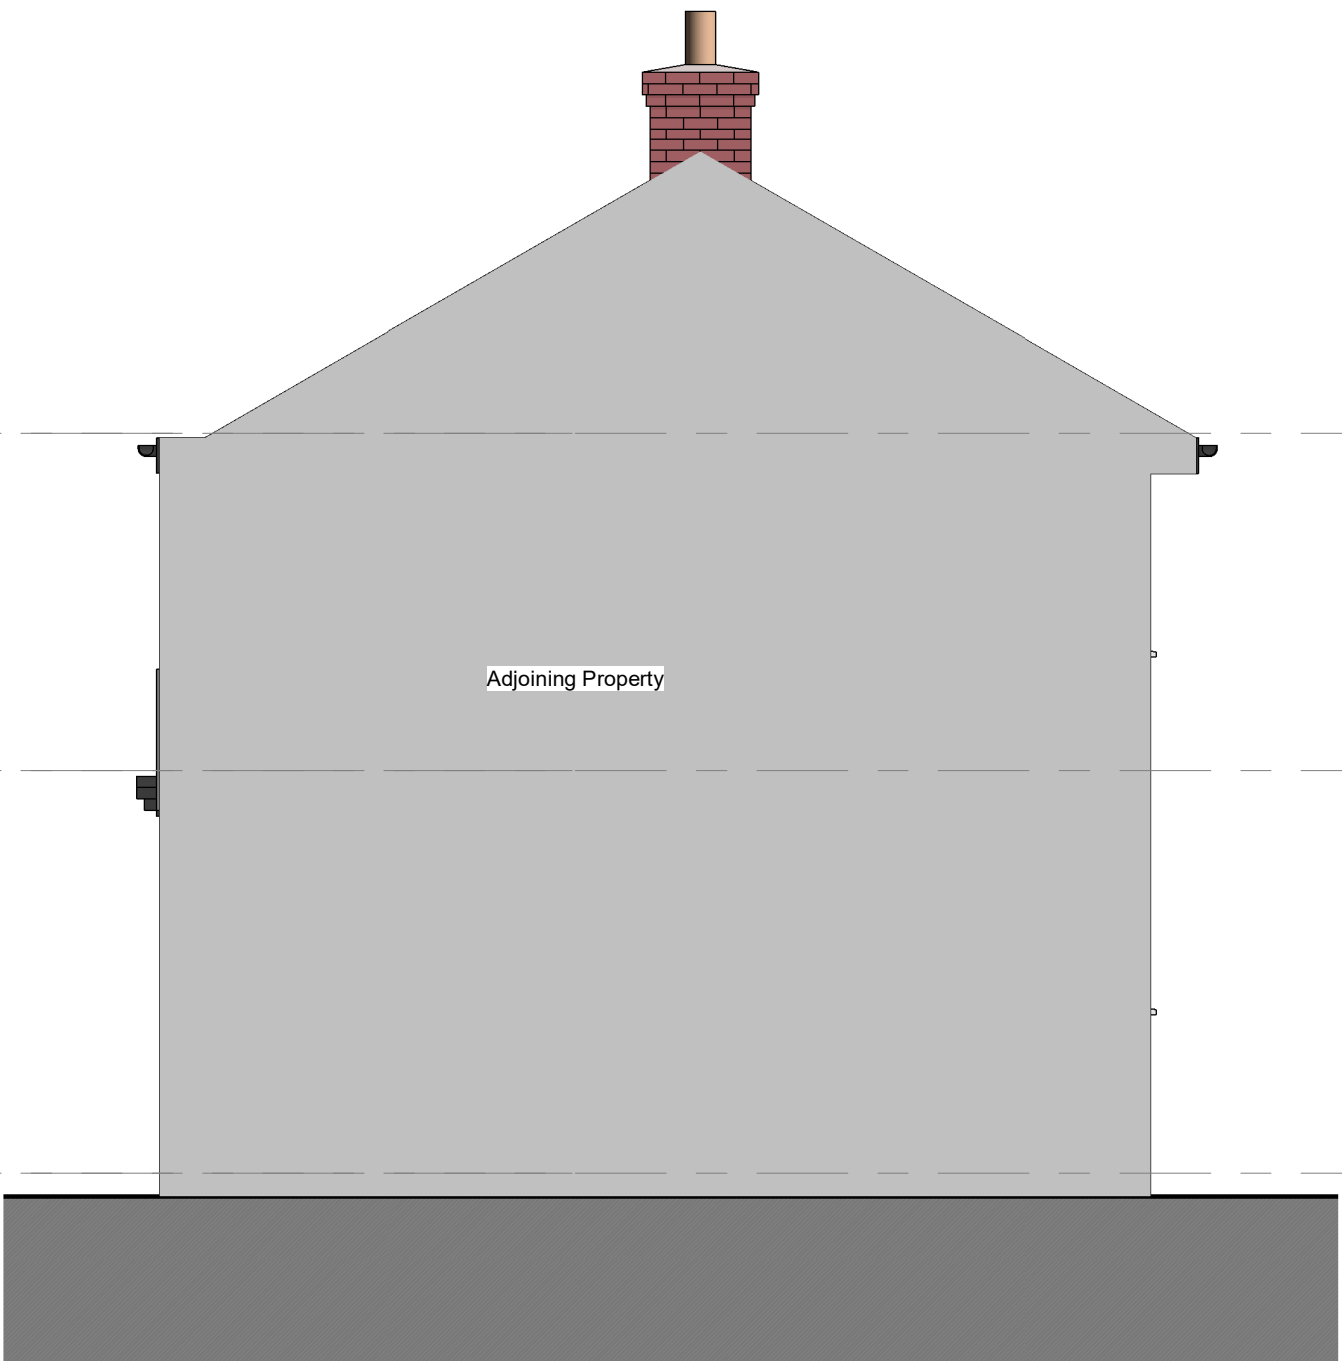


4. Right Side - Existing  
1 : 50

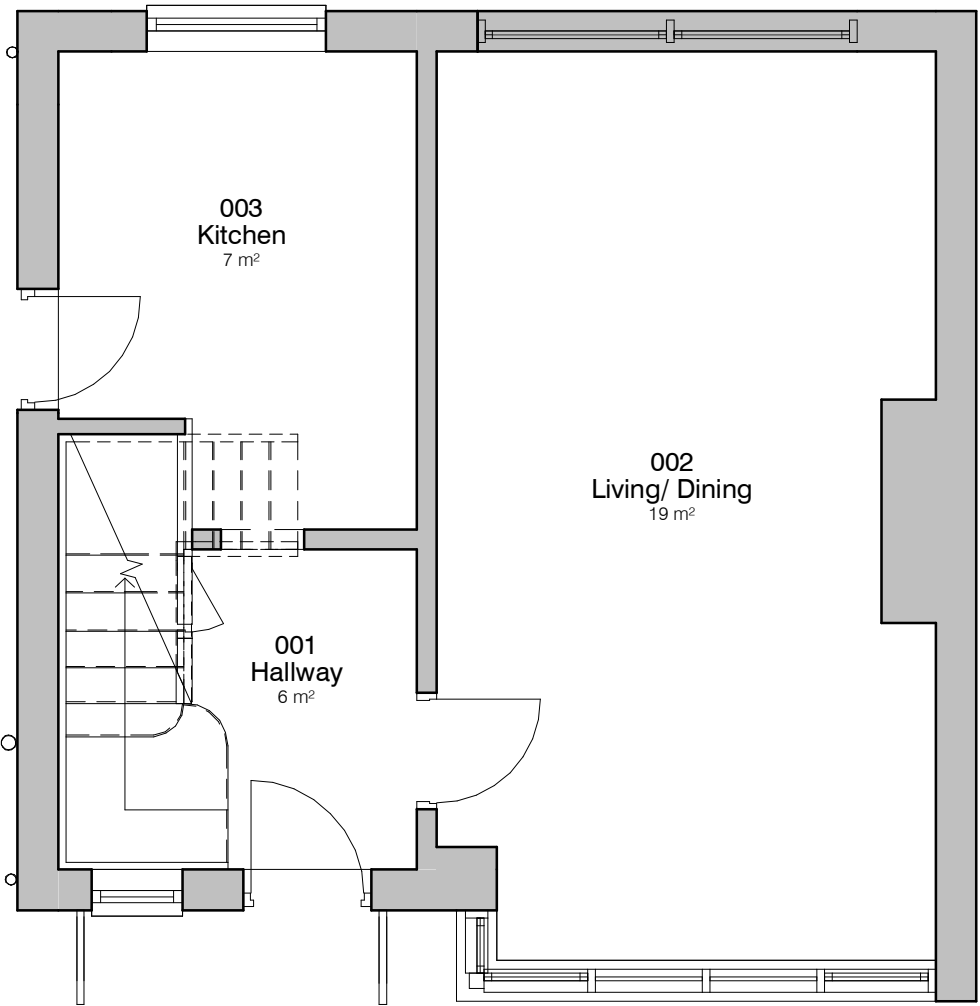


5. Level 0 - GA Existing  
1 : 50

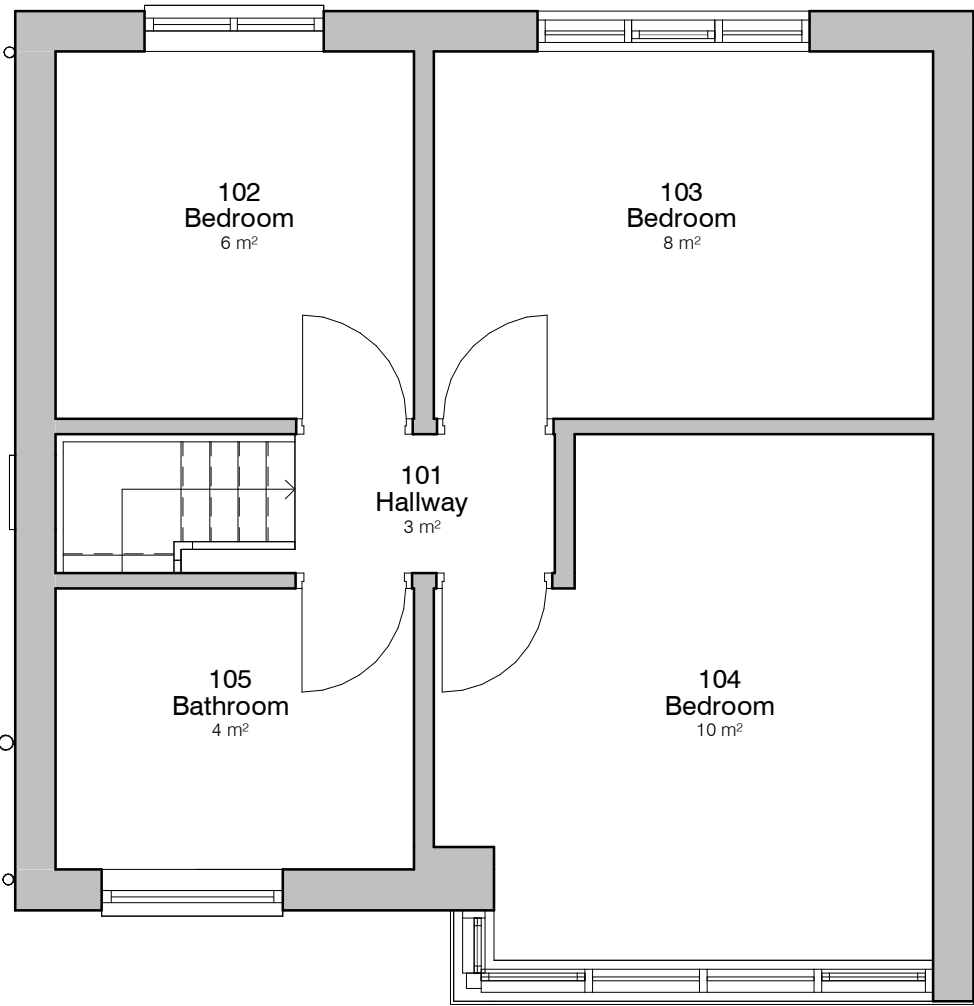

6. Level 1 - GA Existing  
1 : 50

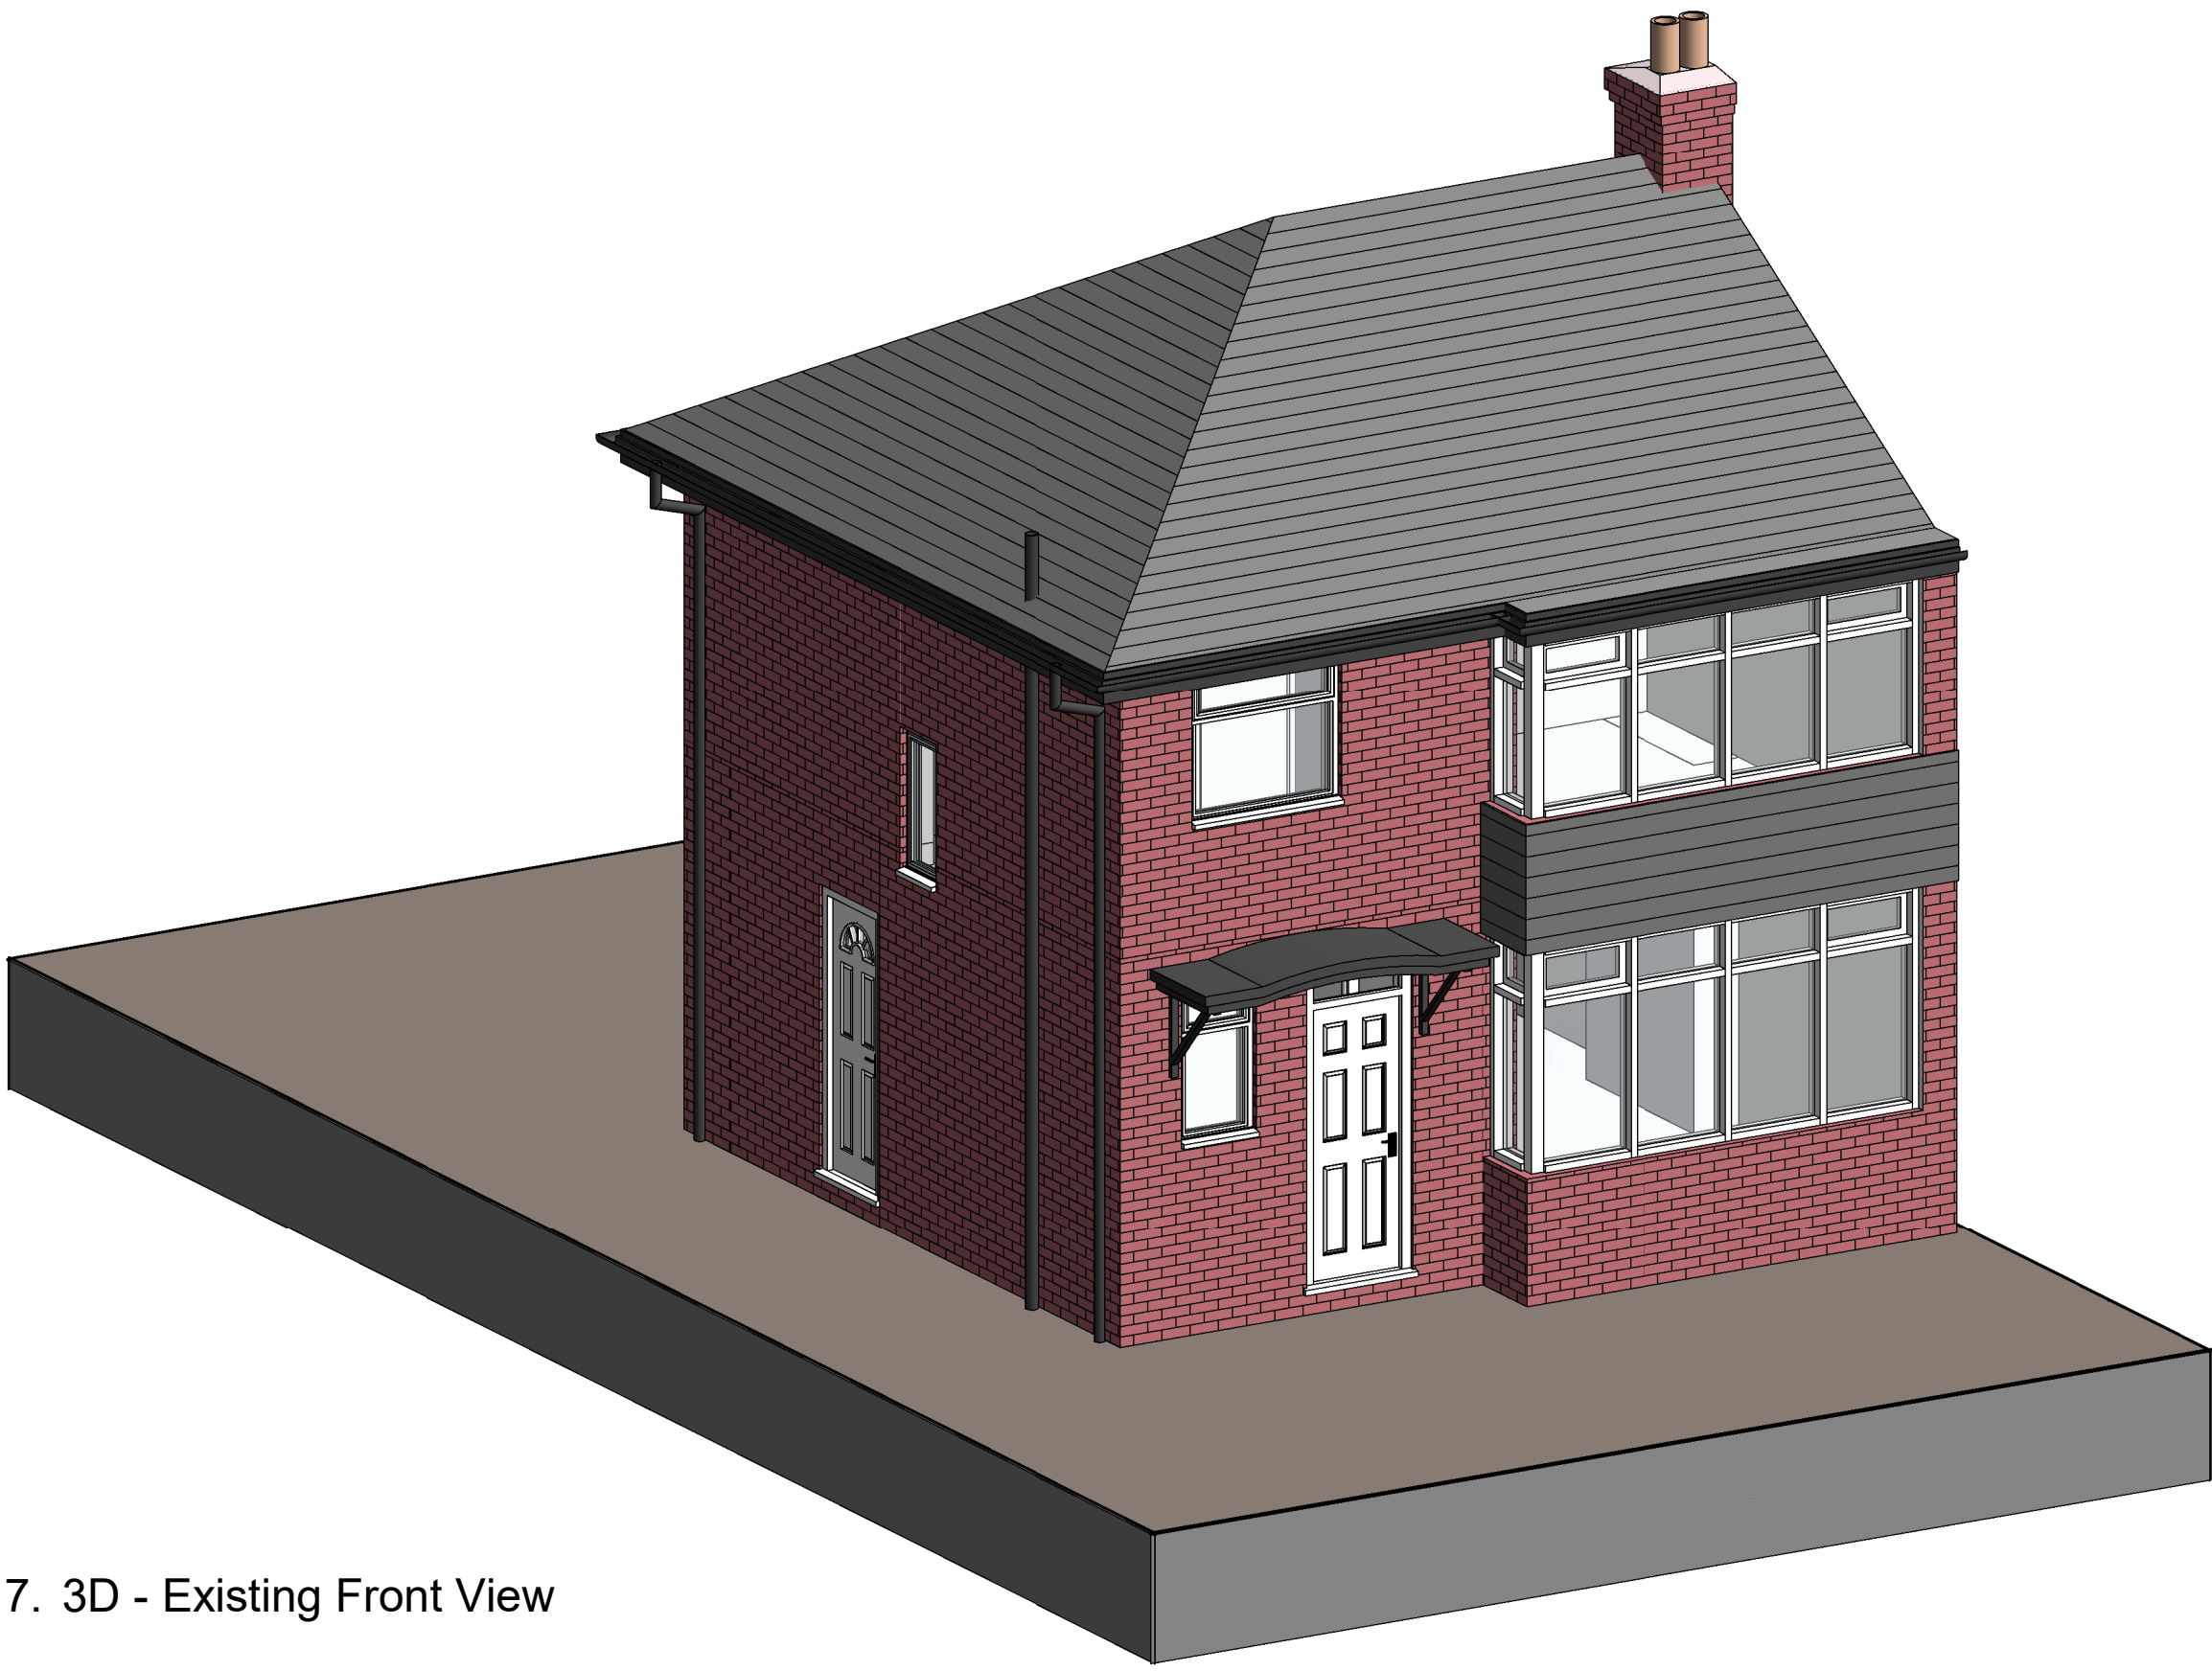

7. 3D - Existing Front View

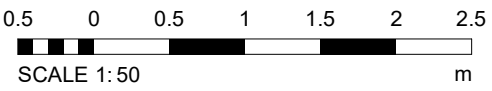

| PROJECT   | CLIENT       | REV         | DESCRIPTION | DATE     | BY       |
|---|--------------|-------------|-------------|----------|----------|
| 16 St Austell's Drive   | Steven Singh | SCALE AS    |             |          | DRAWN BY |
|   |              | 1 : 50      |             | 14/09/23 | SC       |
| TITLE   | STATUS       | PROJECT NO. | DRAWING NO. | REV.     |          |
| Existing GA Plans and Elevations   | PLANNING     | CW23001.    | 002.        |          |          |
| NOTES   |              |             |             |          |          |
| ALL INFORMATION IN THIS DOCUMENT IS THE PROPERTY OF THE ARCHITECT AND CANNOT BE COPIED OR USED IN ANY WAY WITHOUT PRIOR CONSENT IN WRITING. DRAWING TO BE USED FOR THE EXISTING PROPOSAL ONLY. ALL DIMENSIONS AND DISTANCES SHALL BE CHECKED AND CONFIRMED ON SITE. ANY DISCREPANCIES TO BE REPORTED TO THE DESIGNER PRIOR TO THE COMMENCEMENT OF ANY WORK. ALL WORK AND MATERIALS TO BE IN ACCORDANCE WITH CURRENT BUILDING REGULATIONS, BUILDING CODES OF PRACTICE AND BEST PRACTICES. ALL DIMENSIONS ON THIS DRAWING ARE FINAL UNLESS OTHERWISE STATED. |              |             |             |          |          |

