


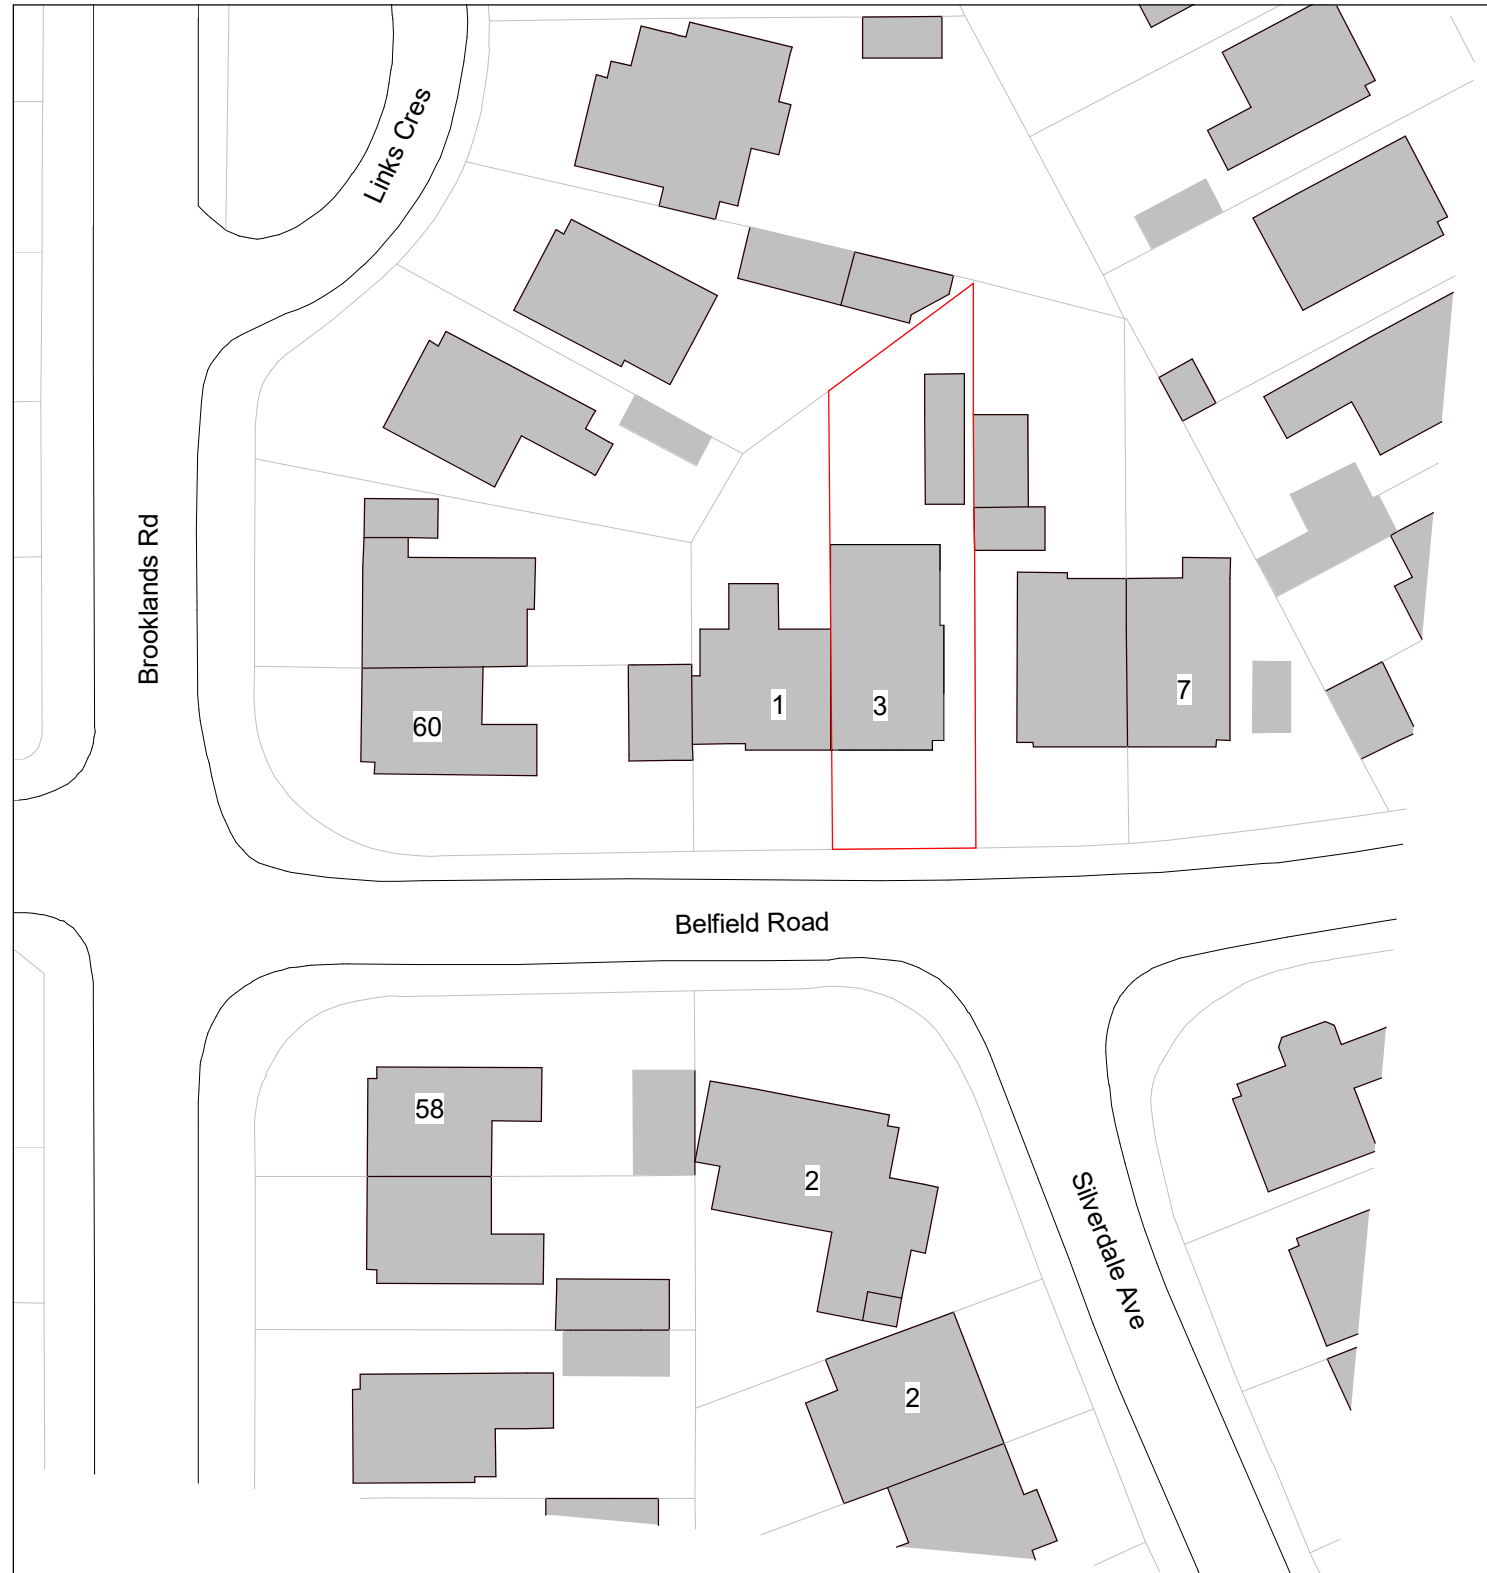
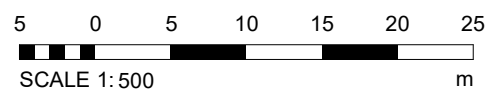


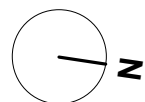

1. Site - Block Plan
1 : 500

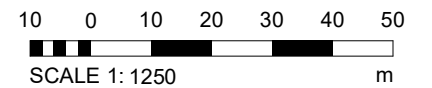

2. Site - Location Plan

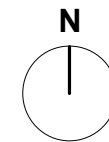

Notes - Boundaries

- A Application site boundary determined using OS Data.

Legend - Boundaries

- Site Boundary
— Site Ownership

PROJECT	SCALE @ A3	DATE	DRAWN BY
3 Belfield Road	As indicated	15 Feb 2022	JS
CLIENT	STATUS		
Eli Shalom	PLANNING		
TITLE	PROJECT NO.	DRAWING NO.	REV.
Site - Location and Block Plan	DA22009.	001.	1
NOTES			
THIS DRAWING MUST NOT BE REPRODUCED WITHOUT PRIOR WRITTEN CONSENT. DRAWING TO BE USED FOR THE STATUS INDICATED ONLY. ANY DISCREPANCIES TO BE REPORTED TO THE DESIGNER PRIOR TO THE COMMENCEMENT OF ANY WORK. ALL WORK AND MATERIALS TO BE IN ACCORDANCE WITH CURRENT STATUTORY LEGISLATION, RELEVANT CODES OF PRACTICE AND BRITISH STANDARDS. ALL DIMENSIONS ON THIS DRAWING ARE IN MILLIMETRES (UNLESS OTHERWISE STATED). © COPYRIGHT : ALL RIGHTS RESERVED.			