
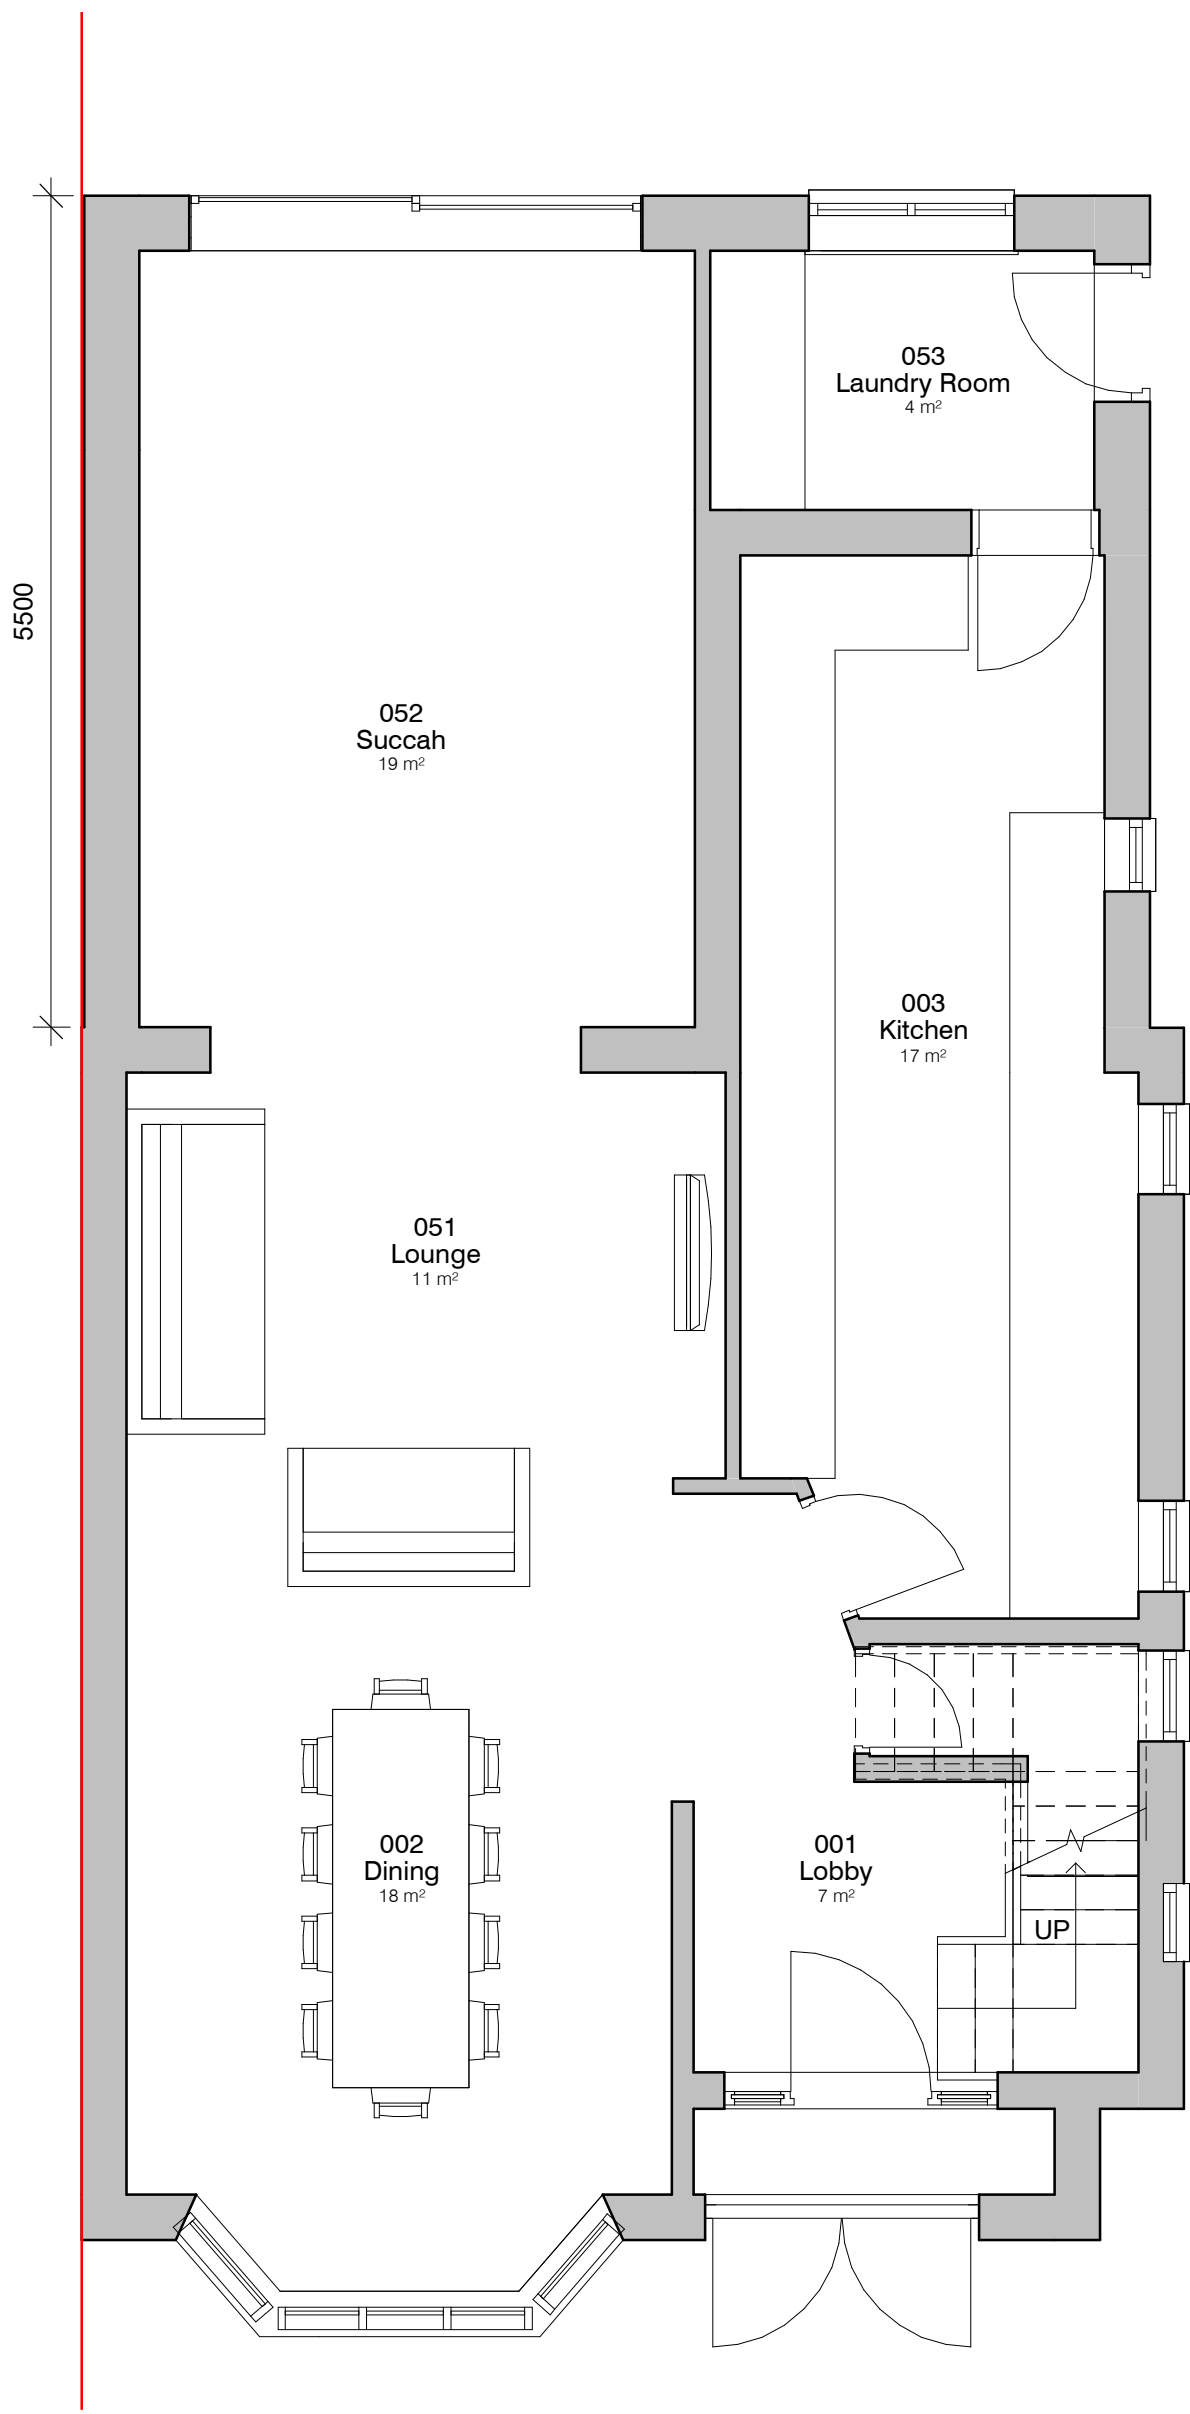


4. Front - Proposed
1 : 100


5. Left Side - Proposed
1 : 100

6. Rear - Proposed
1 : 100


7. Right Side - Proposed
1 : 100

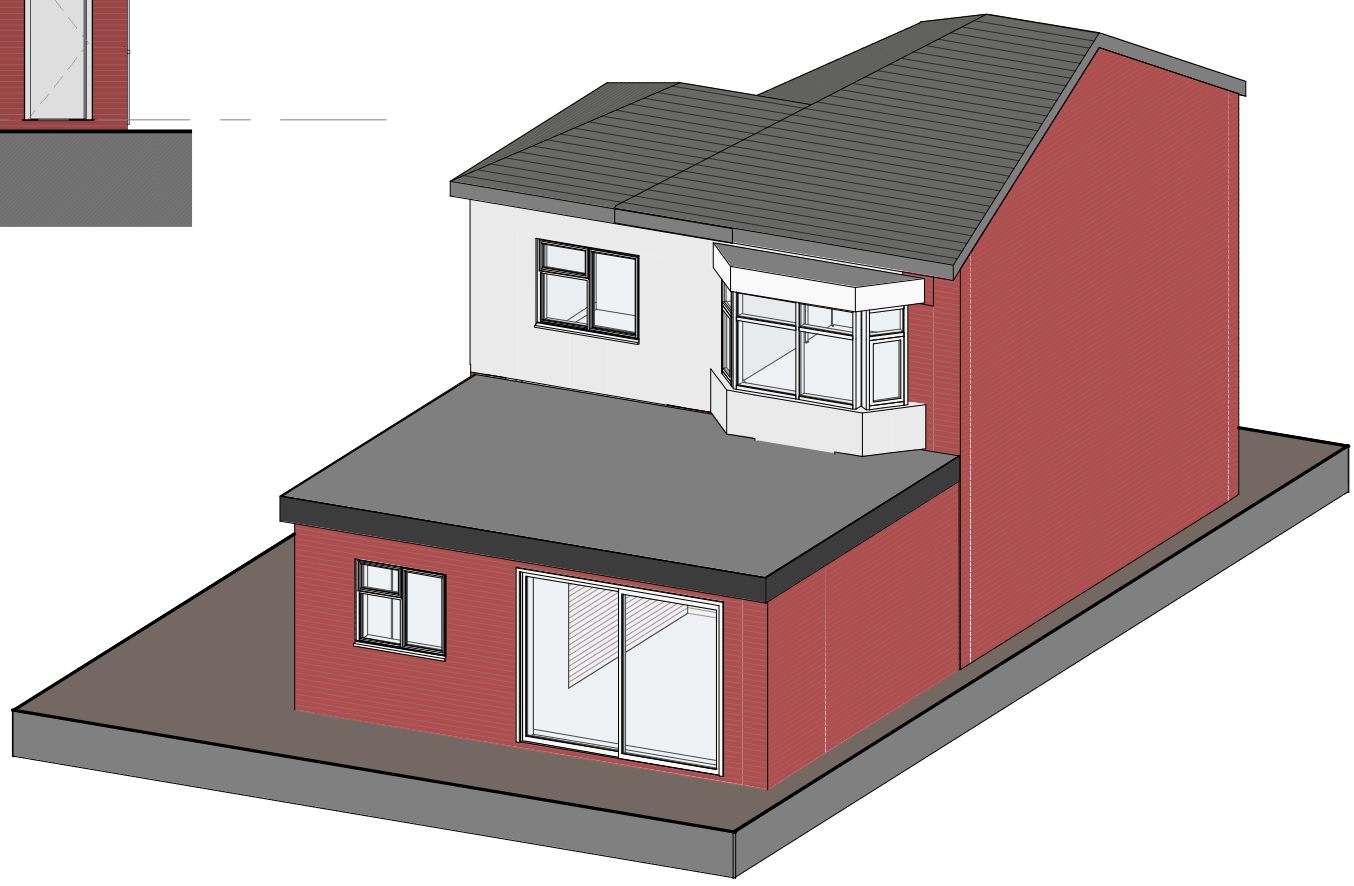


1. Level 0 - GA Proposed
1 : 50

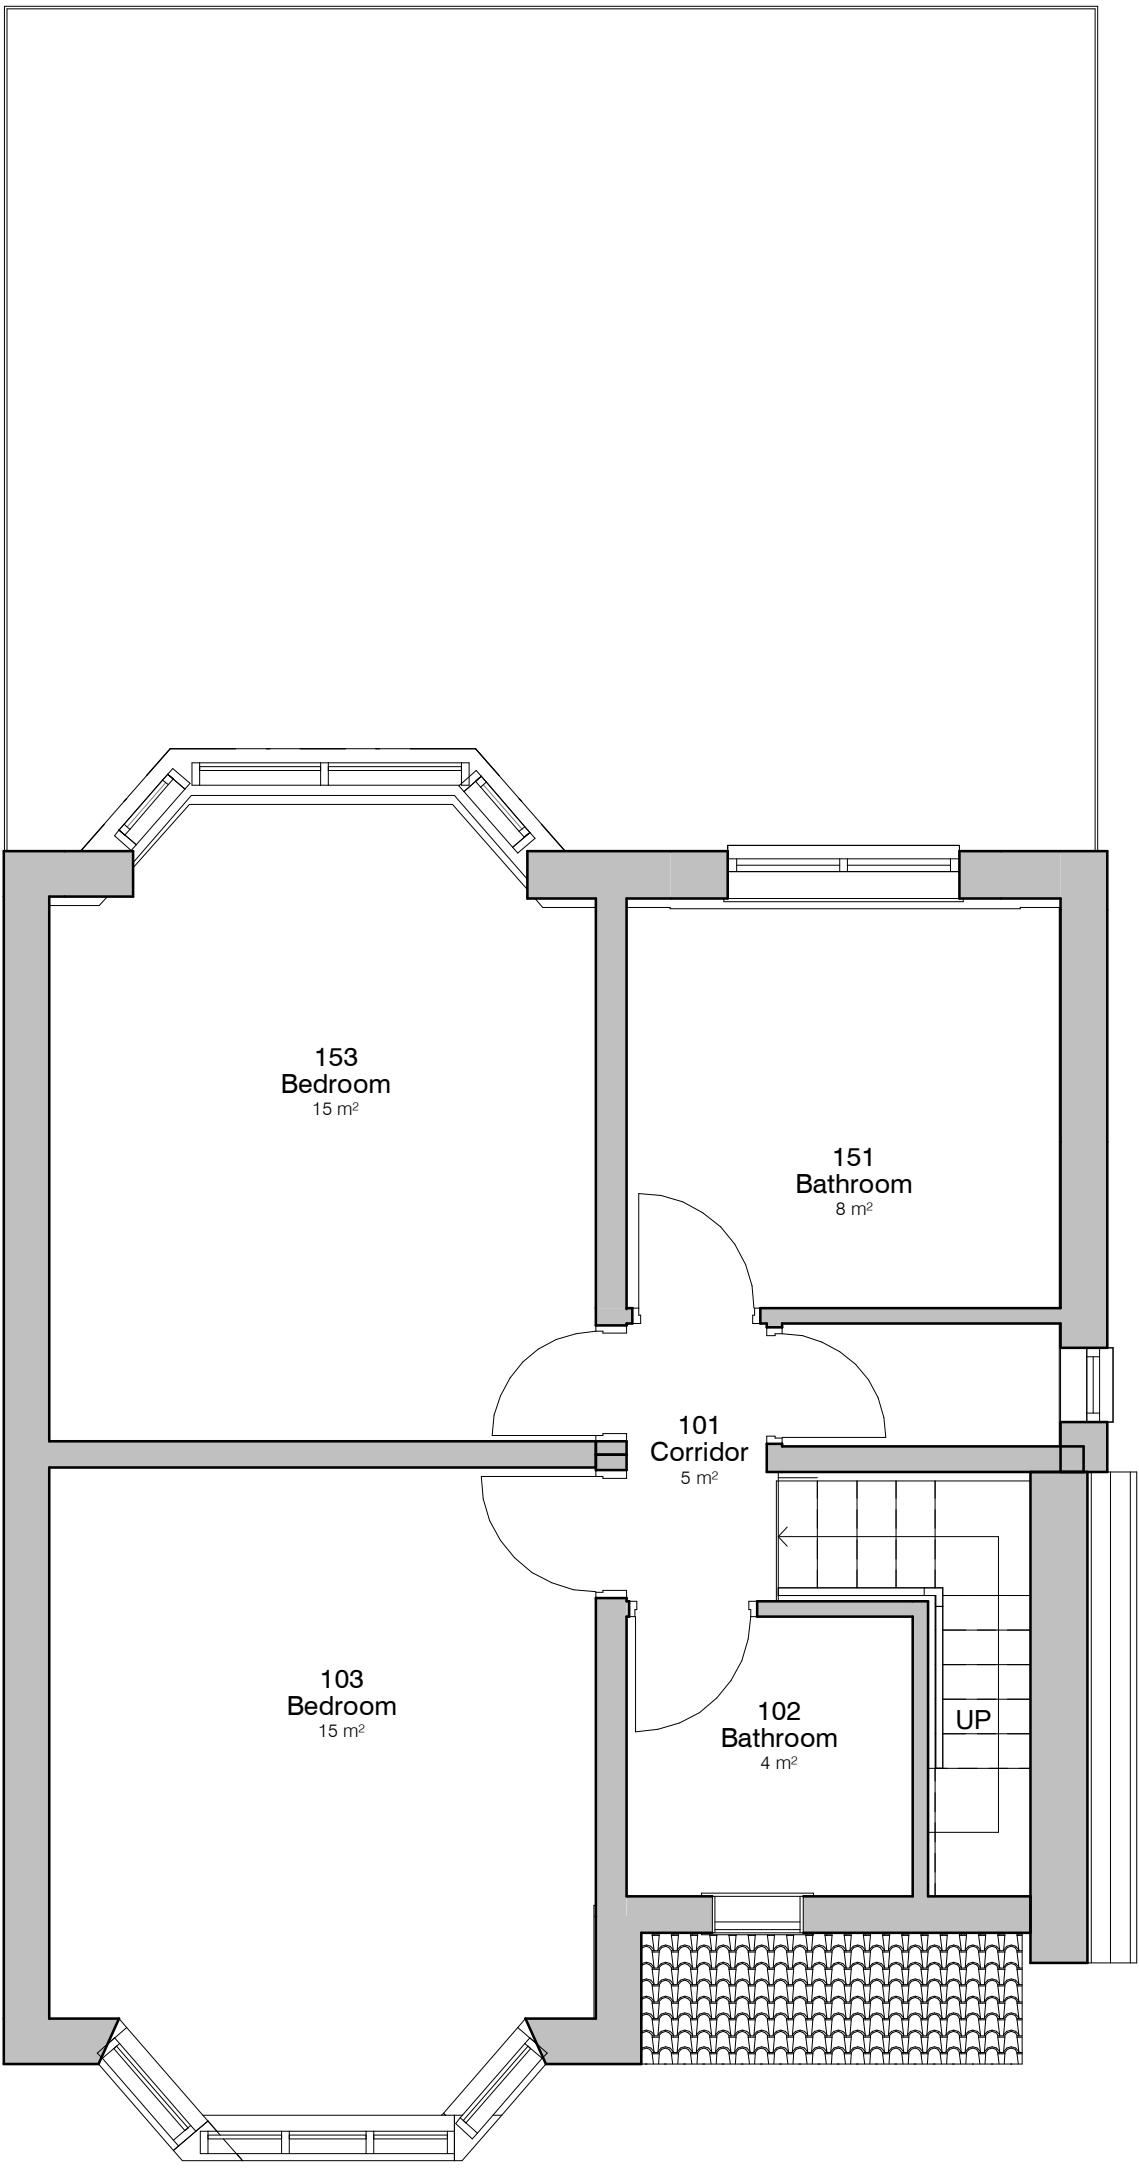

2. Level 1 - GA Proposed
1 : 50

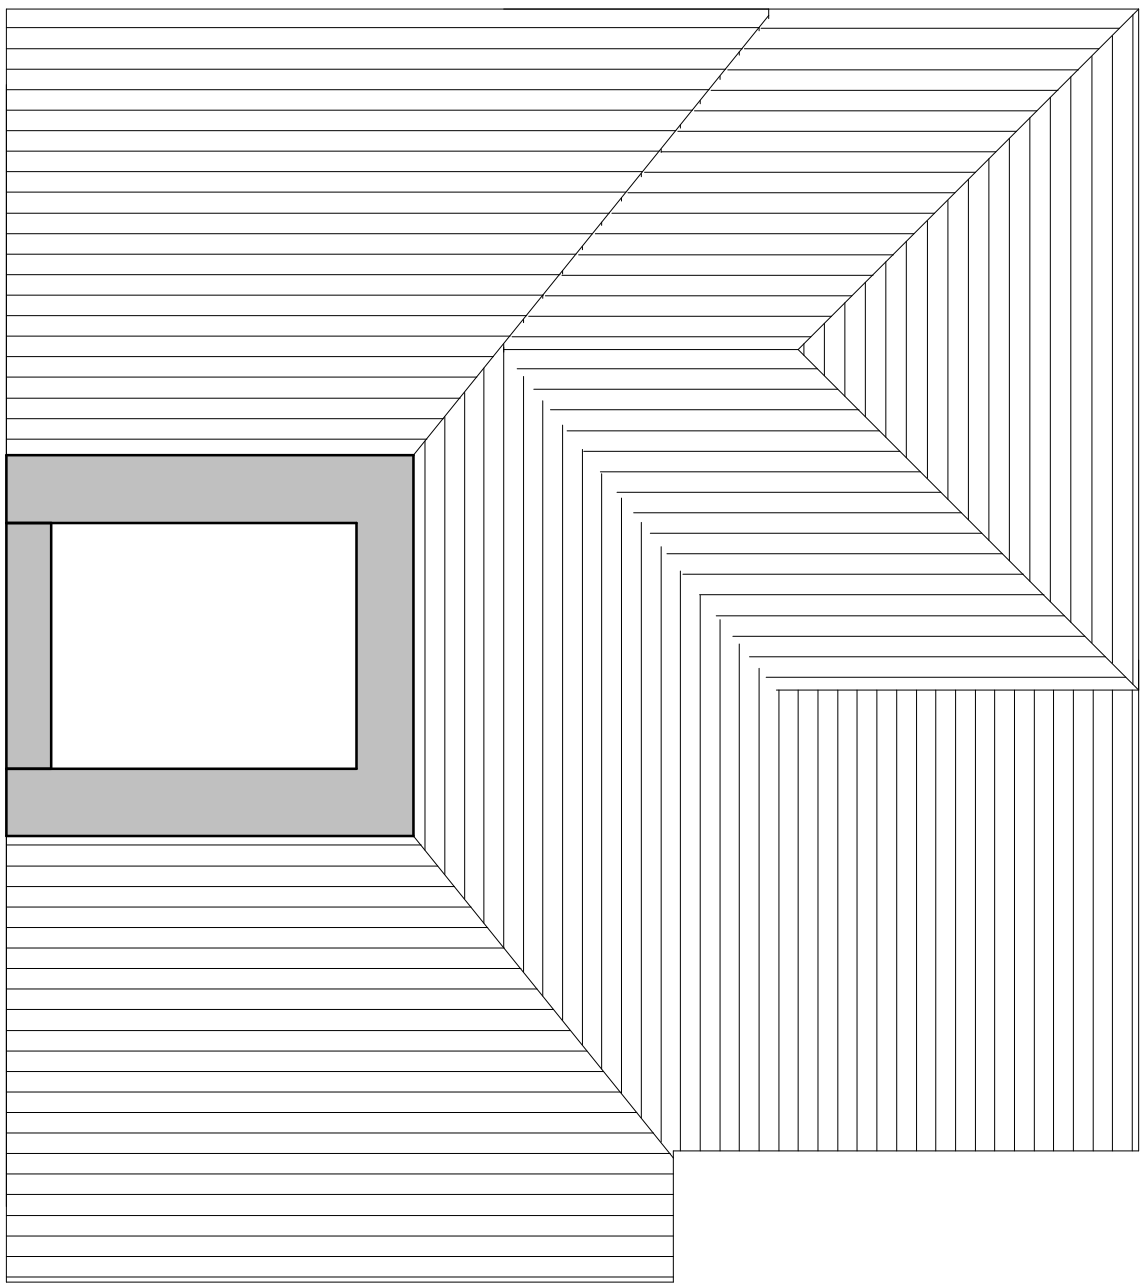

3. Level Roof - GA Proposed
1 : 50

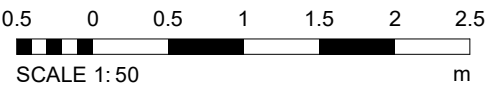

	3	10 Applications	YH 000240	
	4	Activity Form	YH 000240	
	5	Form of Consent	CP 200224	
	6	Grant Ref. (where relevant)	YH 300224	
		REV DESCRIPTION	BY DATE	
PROJECT	SCALE & A1		DATE	DRAWN BY
3 Belfield Road		As indicated	1 March 2022	JS
CLIENT	STATUS			
Eli Shalom				
TITLE	PROJECT NO.	DRAWING NO.		REV.
Proposed GA Plans and Elevations	DA22009.	003.		4
NOTES				
THIS DRAWING MUST NOT BE REPRODUCED WITHOUT PRIOR WRITTEN CONSENT. ALL DIMENSIONS AND MATERIALS SHALL BE CHECKED AND CONFIRMED IN THE FIELD. ANY DISCREPANCIES TO BE REPORTED TO THE ARCHITECT IMMEDIATELY. ALL DIMENSIONS SHALL BE IN ACCORDANCE WITH THE CURRENT STATUTORY REGULATION. ALL DIMENSIONS ON THIS DRAWING ARE IN MILLIMETERS UNLESS OTHERWISE STATED.				