

This drawing is the property of Equilibrium Architects and copyright is reserved by them. This drawing is not to be copied or disclosed by or to any unauthorised persons without the prior written consent of Equilibrium Architects.

Do not scale from this drawing.

All dimensions are to be checked on site prior to construction, manufacture of any components and ordering of materials and equipment.


Any discrepancies are to be reported to the architect for clarification. All materials and workmanship to be in accordance with the current British Standards and codes of practice.

This drawing is to be read in conjunction with all relevant Architectural, Structural Engineers, Mechanical Engineers, Electrical Engineers and Specialists drawings and specifications.

As with all construction projects the CDM 2015 regulations apply and the Principal Designer must ensure that the issue of a notice to the HSE is submitted to the HSE prior to the start of the construction work. The Principal Designer must ensure that the HSE is kept up to date with any more than one contractor working on site. The Principal Designer will be able to coordinate the pre-construction information and also ensure that all duty holders under CDM comply with their relevant duties.


The building owner is to serve a Party Wall Act Notice as applicable to adjoining property owners as outlined in the Party Wall Act 1996. The building owner is to serve the notice in the presence of the party walls prior to commencement of the proposed works.

ELEVATION TO WOOD STREET AS PROPOSED

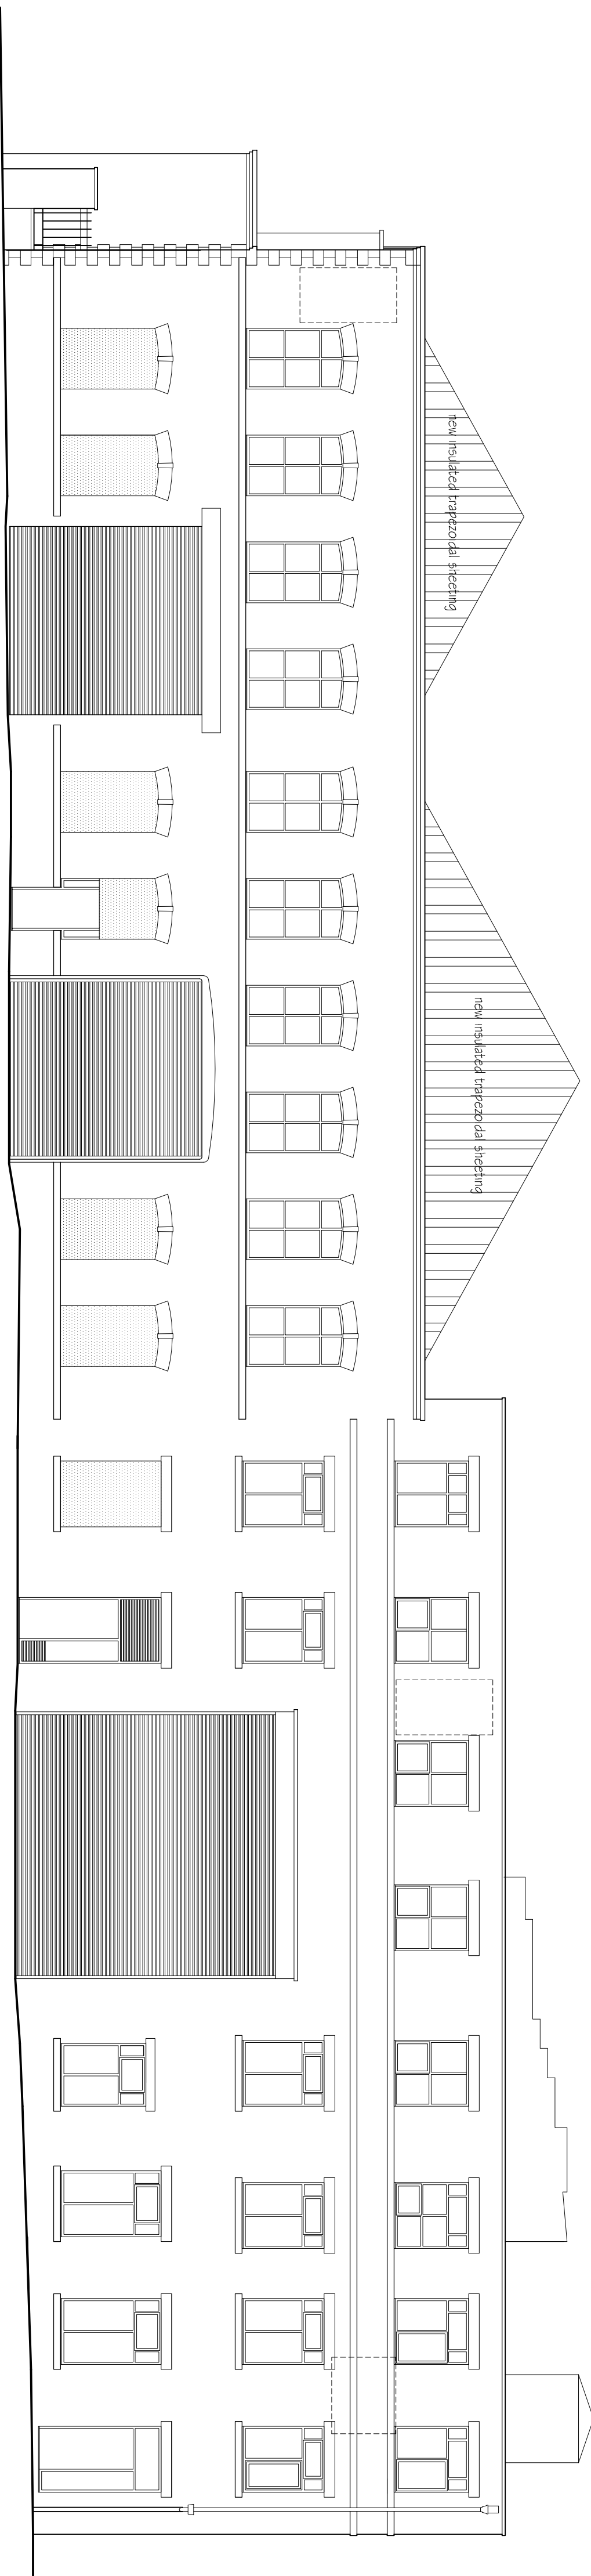


SILAVAN METAL SERVICES

ELEVATION TO WATERLOO STREET AS PROPOSED

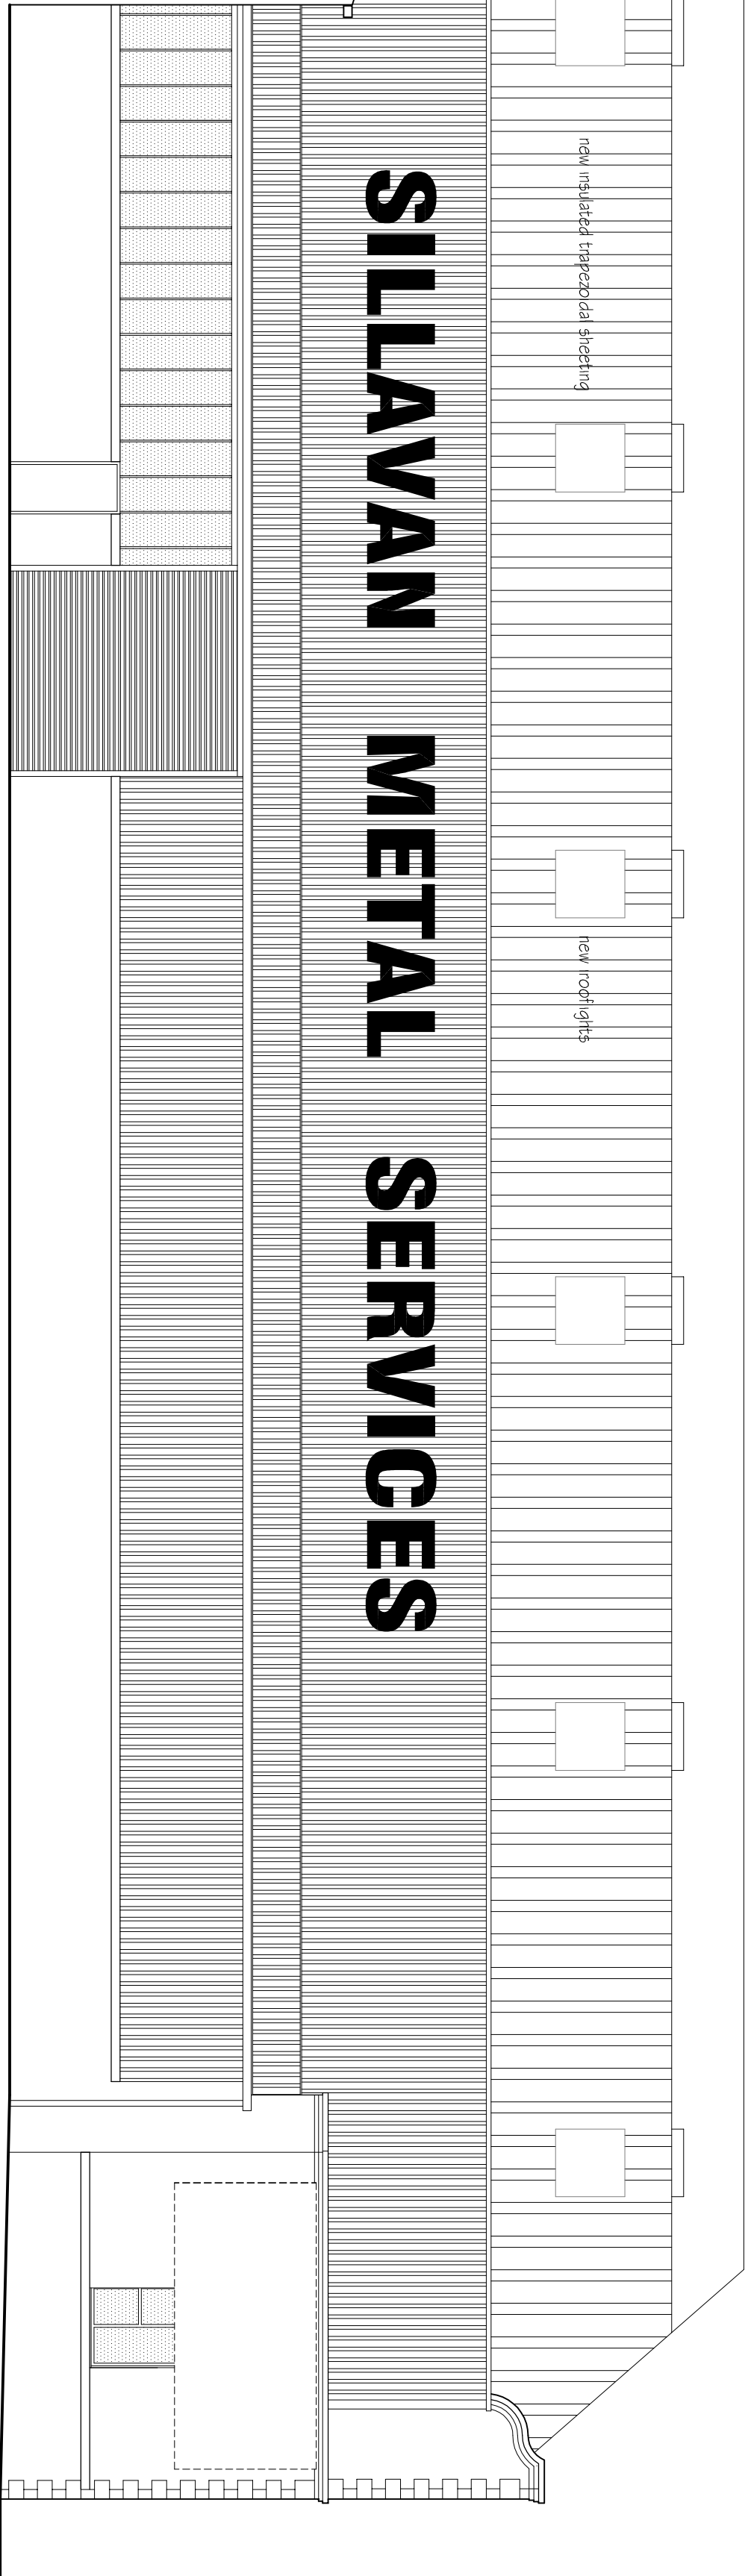

1:100 SCALE

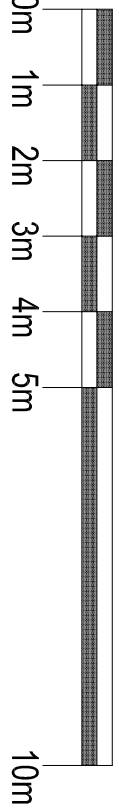

existing gitter to be cleaned out and made good as necessary


Take of existing roof covering complete and replace with new insulated trapezoidal sheeting supported of existing sheeting rails and steel trusses

existing gitter to be cleaned out and made good as necessary

existing trapezoidal roof covering retained

existing trapezoidal roof covering retained

DIAGRAMATIC SECTION AS PROPOSED

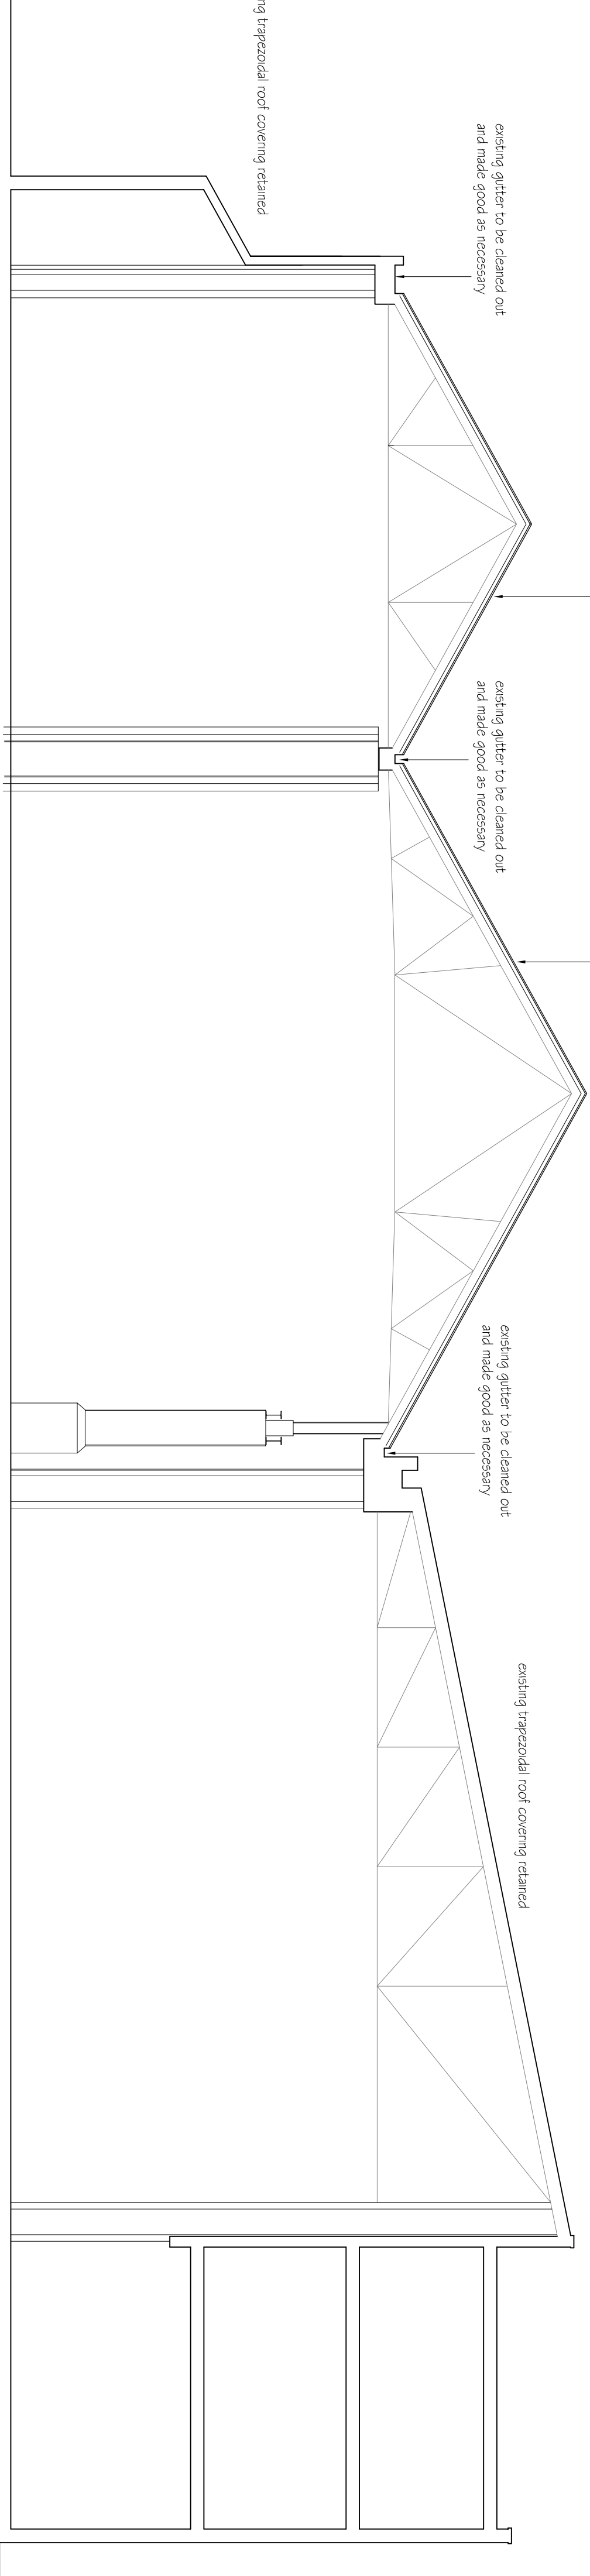

PROJECT
Sillavan Works, Wood Street, Bury, BL8 2SL

CLIENT
B & E BOYS

REV	DESCRIPTION	DATE	CHECK	DATE
A	Waterloo Street Elevation added	19.02.2025		

DRAWINGS
Elevations and Diagrammatic Section as Proposed

SCALE	DATE	DRAWN	CHECKED
1:100 @ A1	Feb. 2025	agw	
DRAWING NO.	CDM REFERENCE NO.	REVISION	
C-0628-05		A	

