



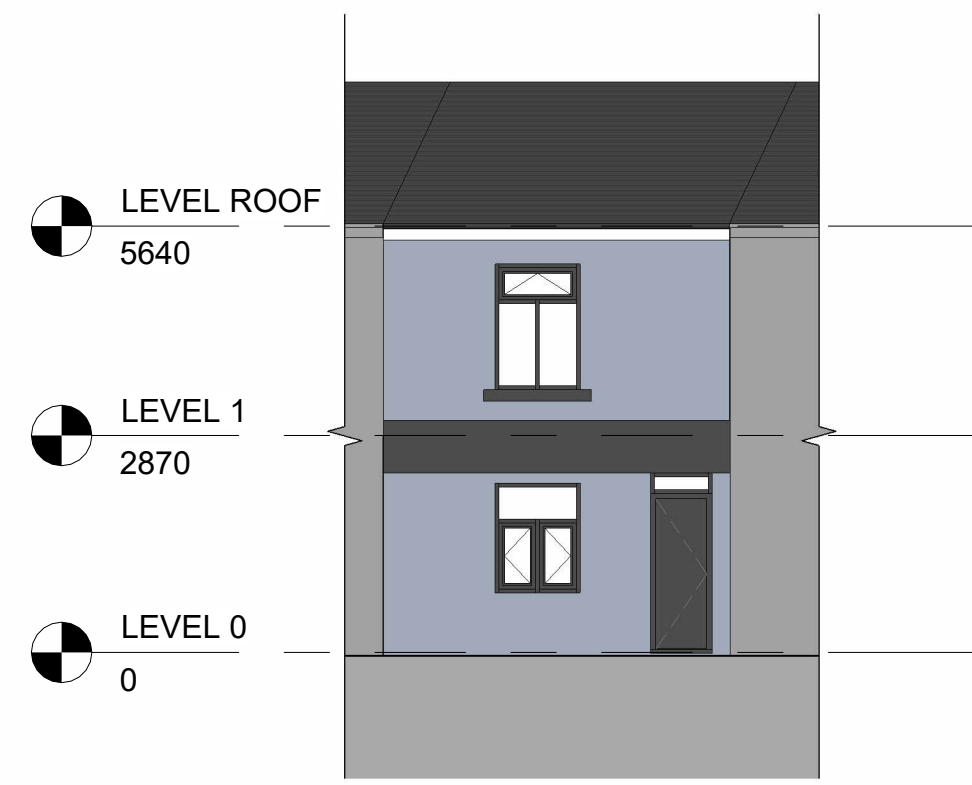

3 Front - Proposed
1 : 100

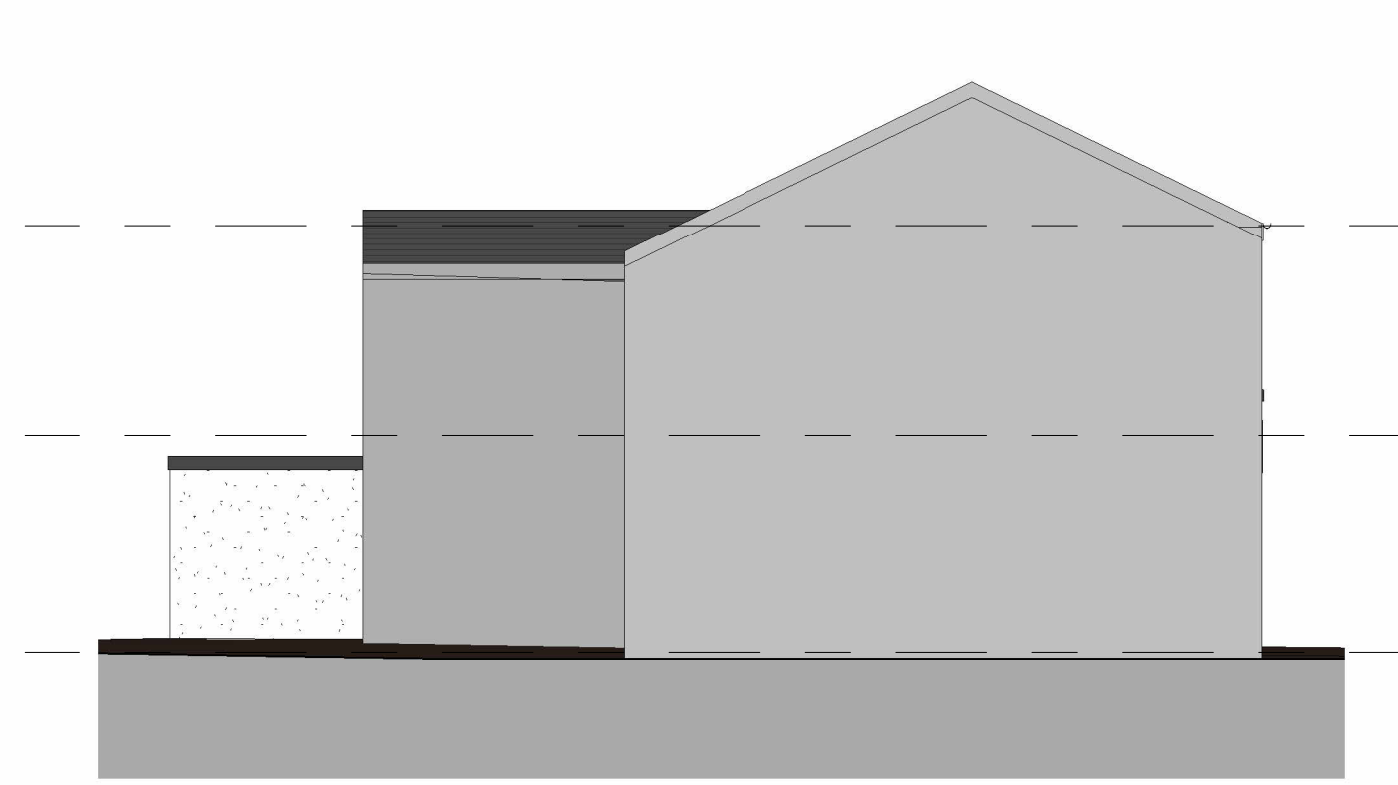


4 Left Side - Proposed
1 : 100




5 Rear - Proposed
1 : 100




6 Right Side - Proposed
1 : 100

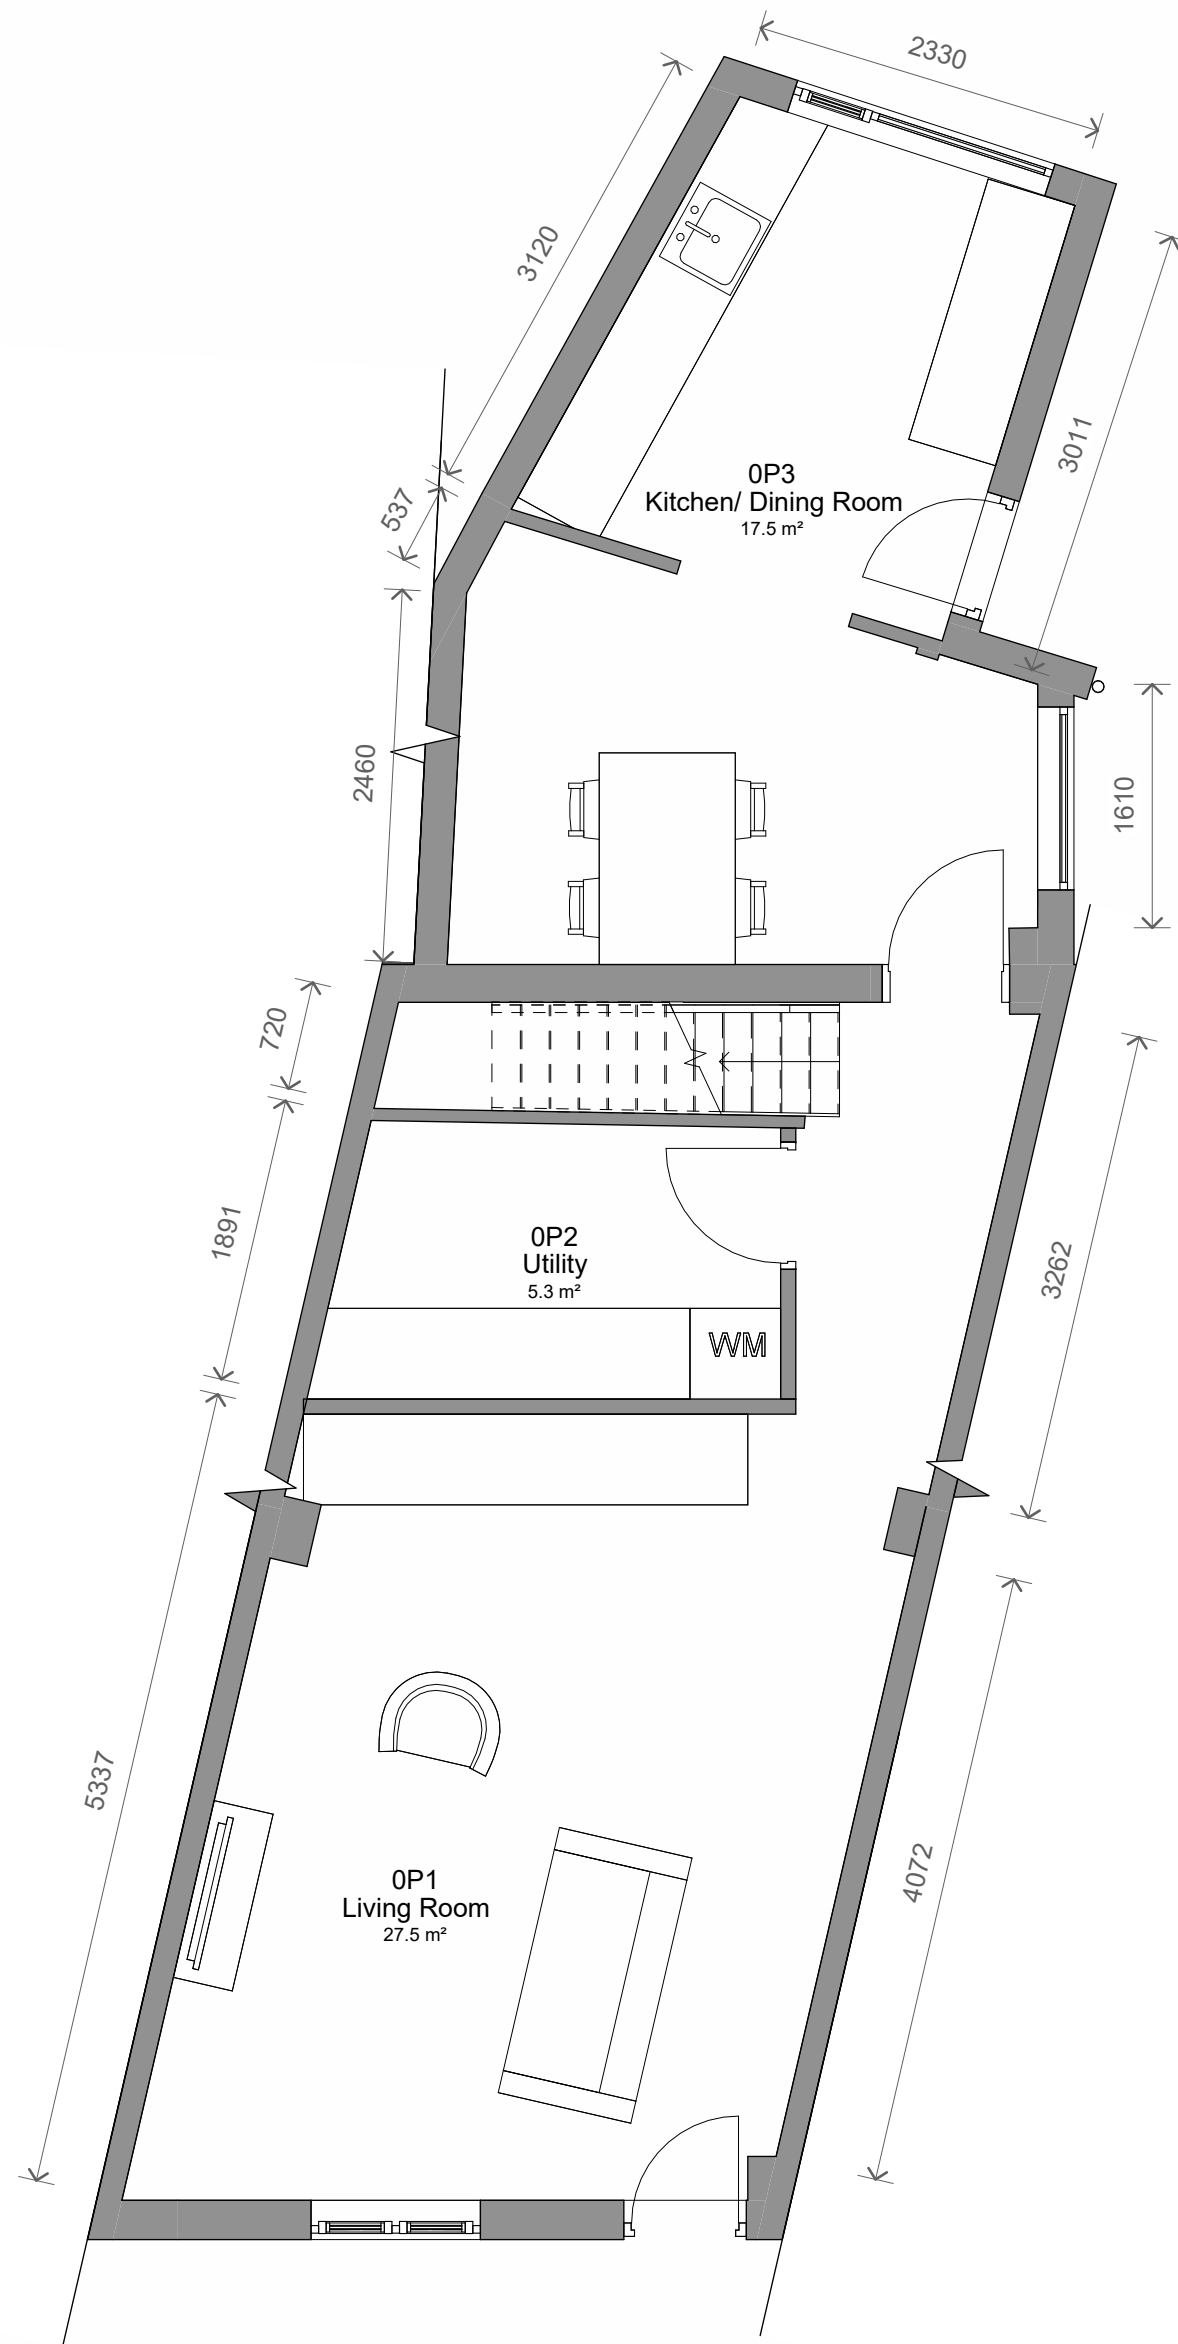

1 Level 0 - Proposed
1 : 50

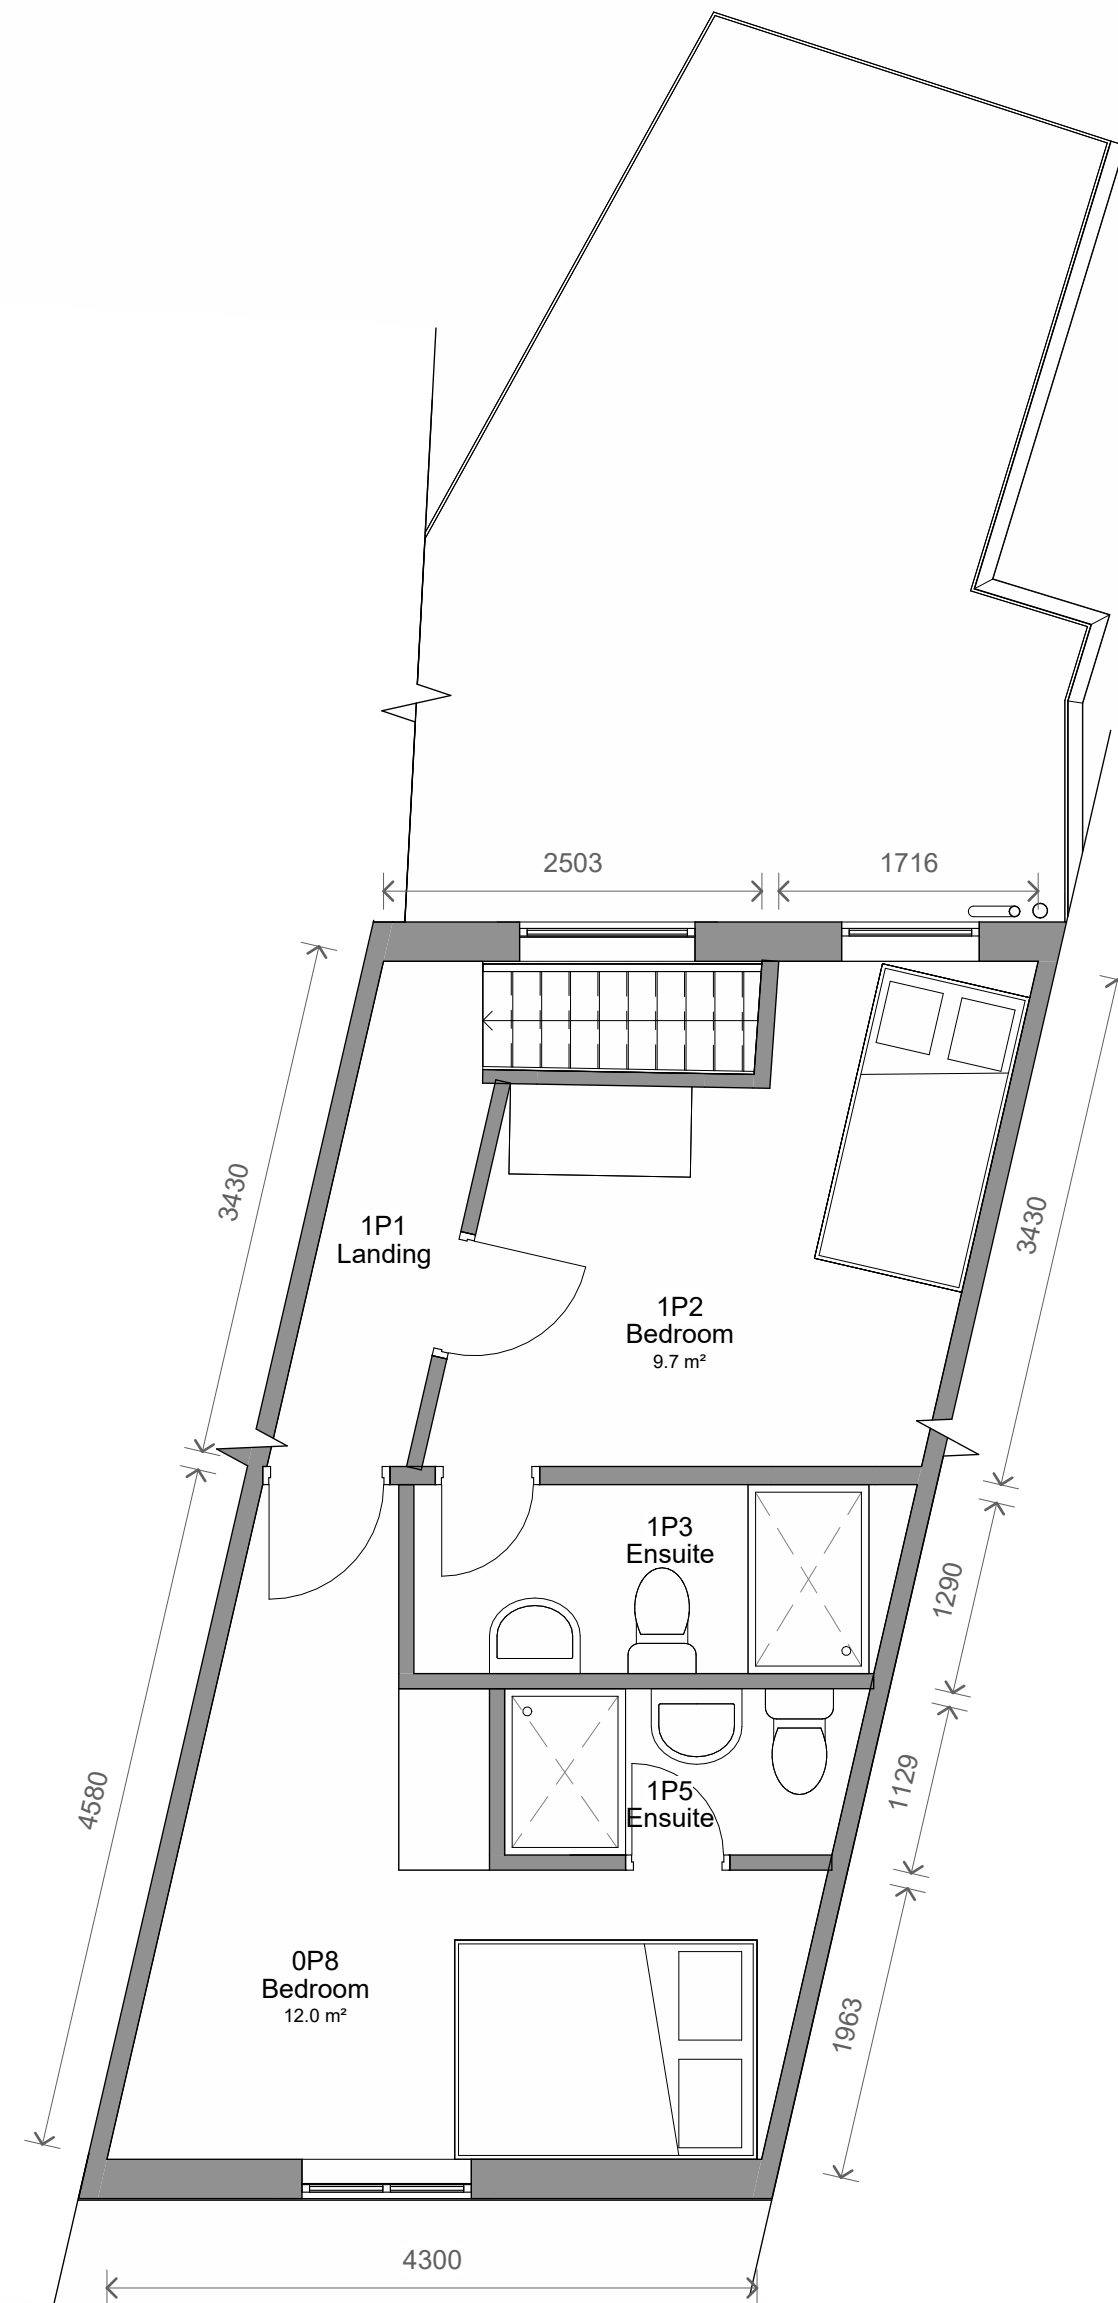

2 Level 1 - Proposed
1 : 50

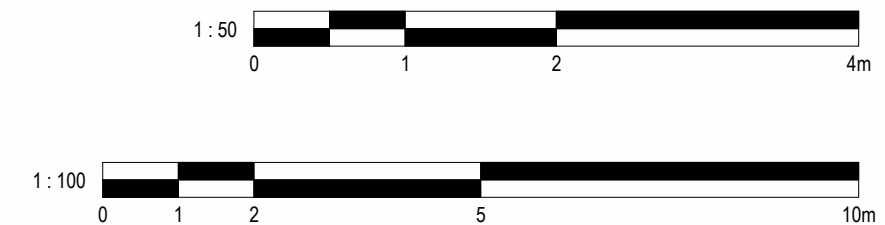

1 Revised Plans - Planning 30/05/2025 JB
No. Description Date Initial

PROJECT		
9 Water Street, Radcliffe		
TITLE		
Proposed Plans and Elevations		
STATUS		
DESIGN		
DRAWN BY	DATE	SCALE (@ A1)
MA	25/03/2025	As indicated
PROJECT NUMBER	DRAWING NUMBER	REV
GSS24210.4	003	1
GOLD SKETCH		
S T U D I O S		
www.goldsketch.co.uk info@goldsketch.co.uk 0161 792 9595		
NOTES		
© COPYRIGHT - ALL RIGHTS RESERVED. THIS DRAWING SHALL NOT BE REPRODUCED WITHOUT PRIOR WRITTEN CONSENT. DRAWING TO BE USED FOR THE STATUS INDICATED ONLY. ALL DIMENSIONS AND THE TIME OF THIS DRAWING SHALL BE IN ACCORDANCE WITH CURRENT BUILDING REGULATIONS AND THE COMPANIES ACT OF 2006. 