


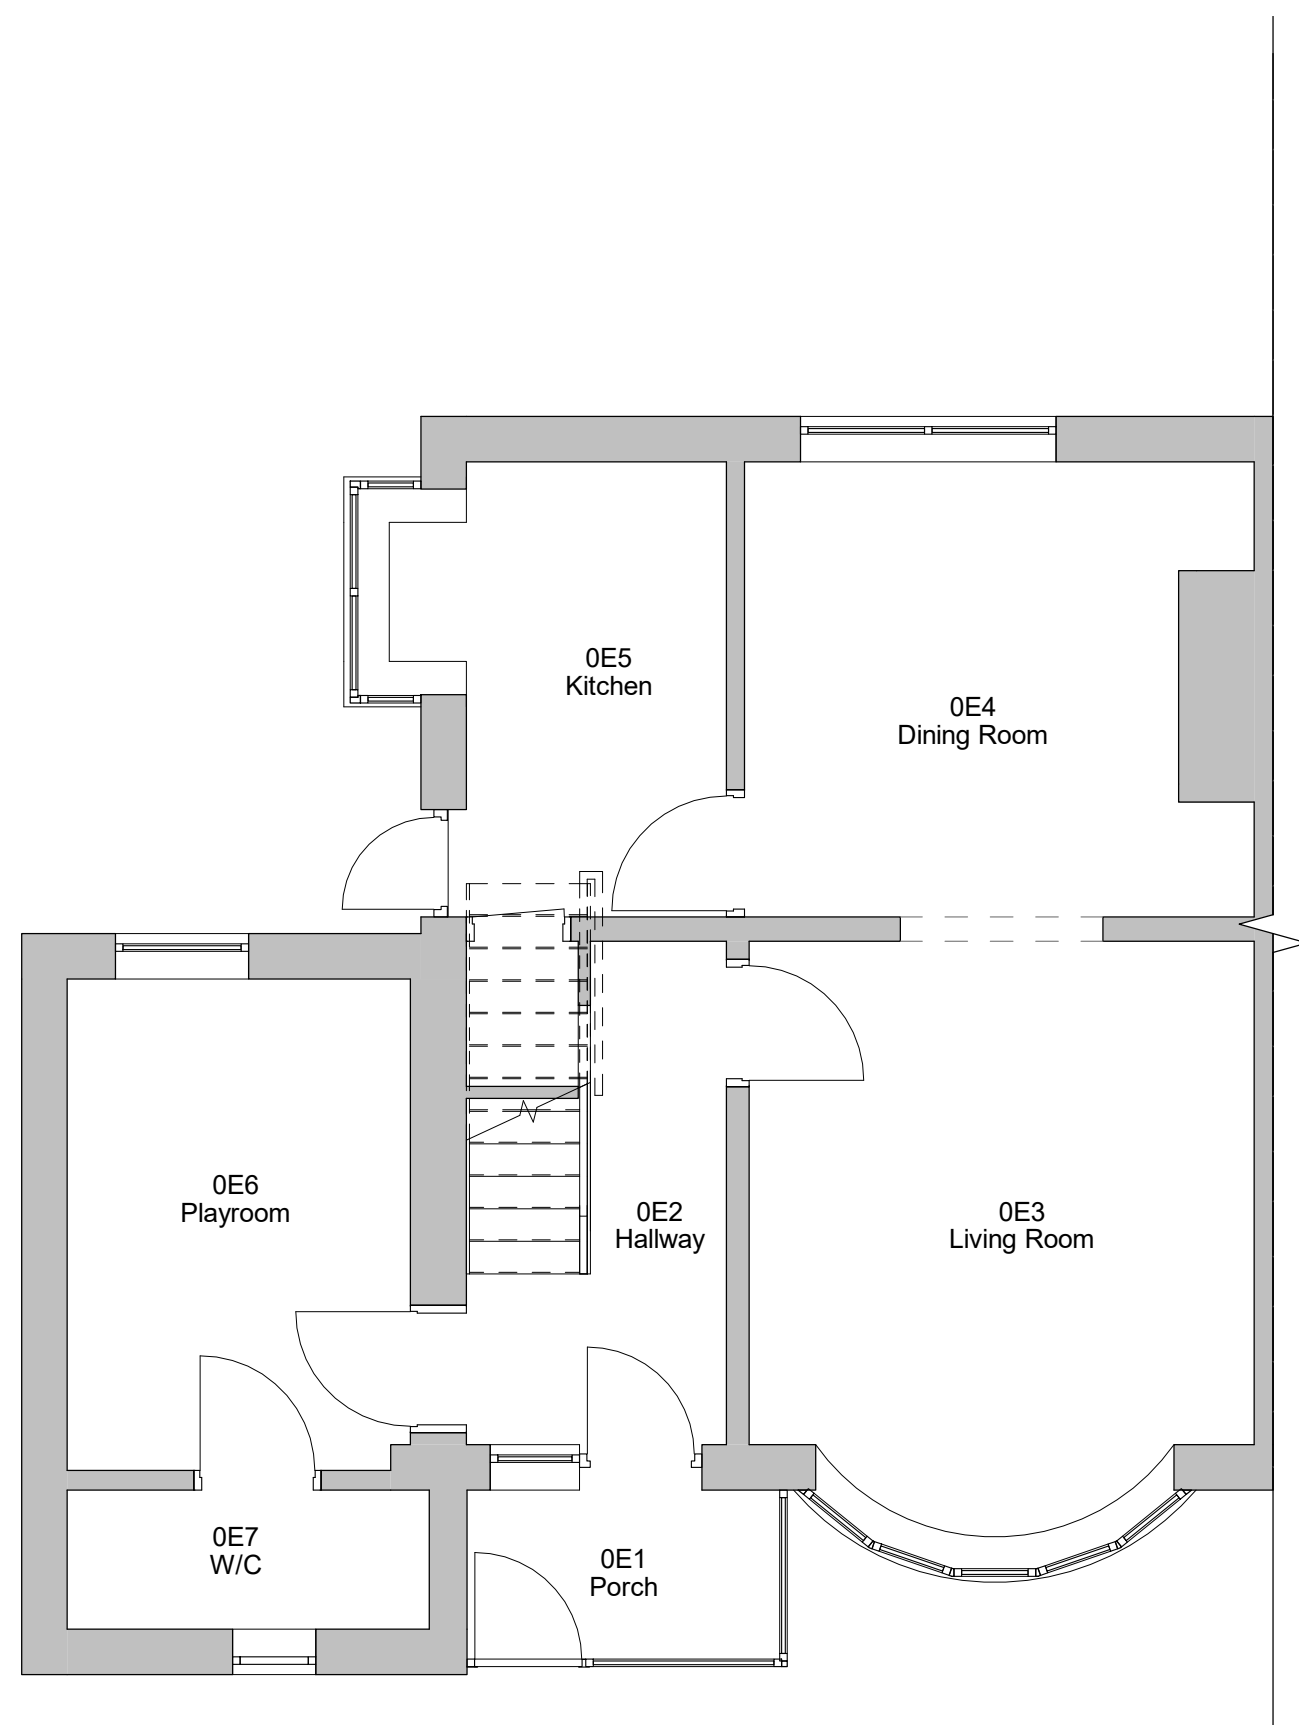


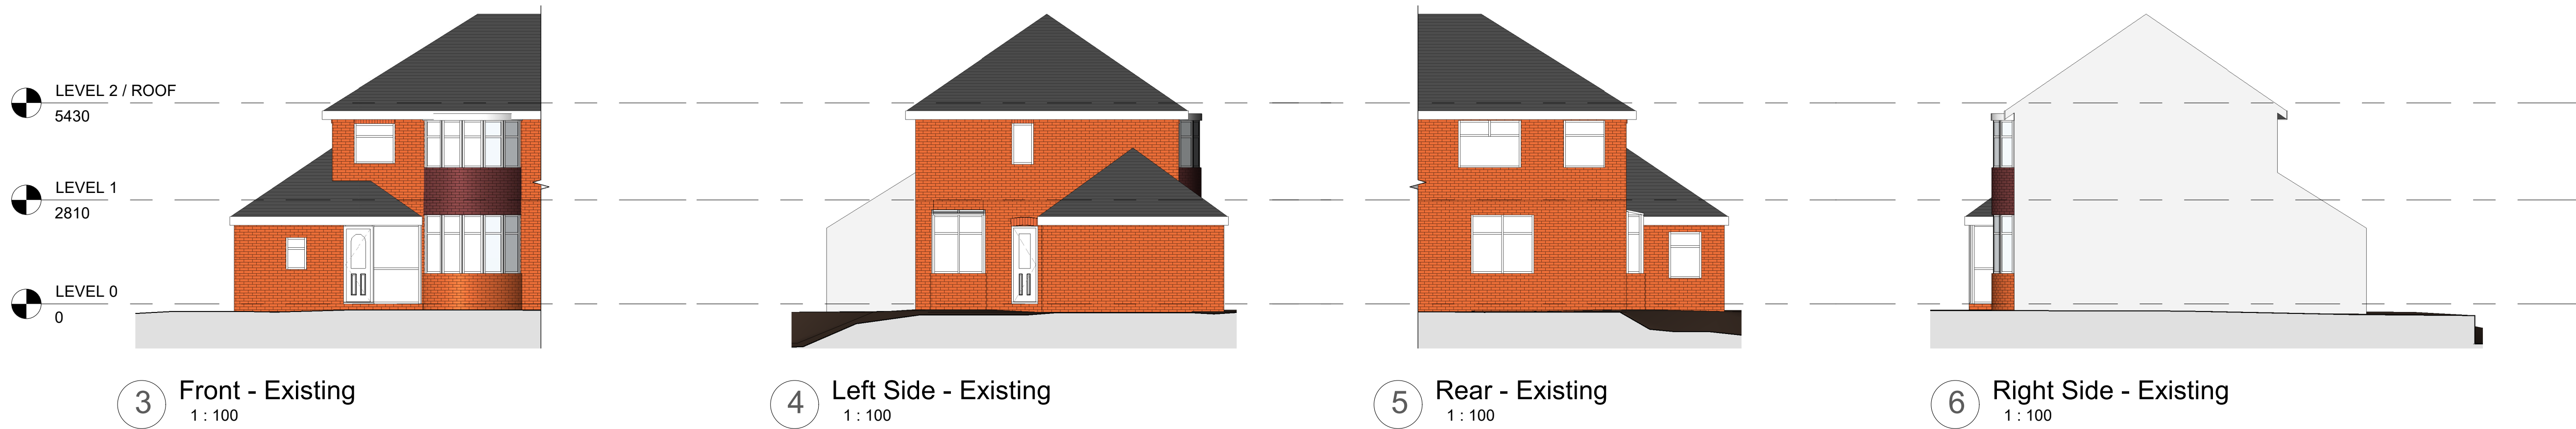

1 Level 0 - Existing
1: 50

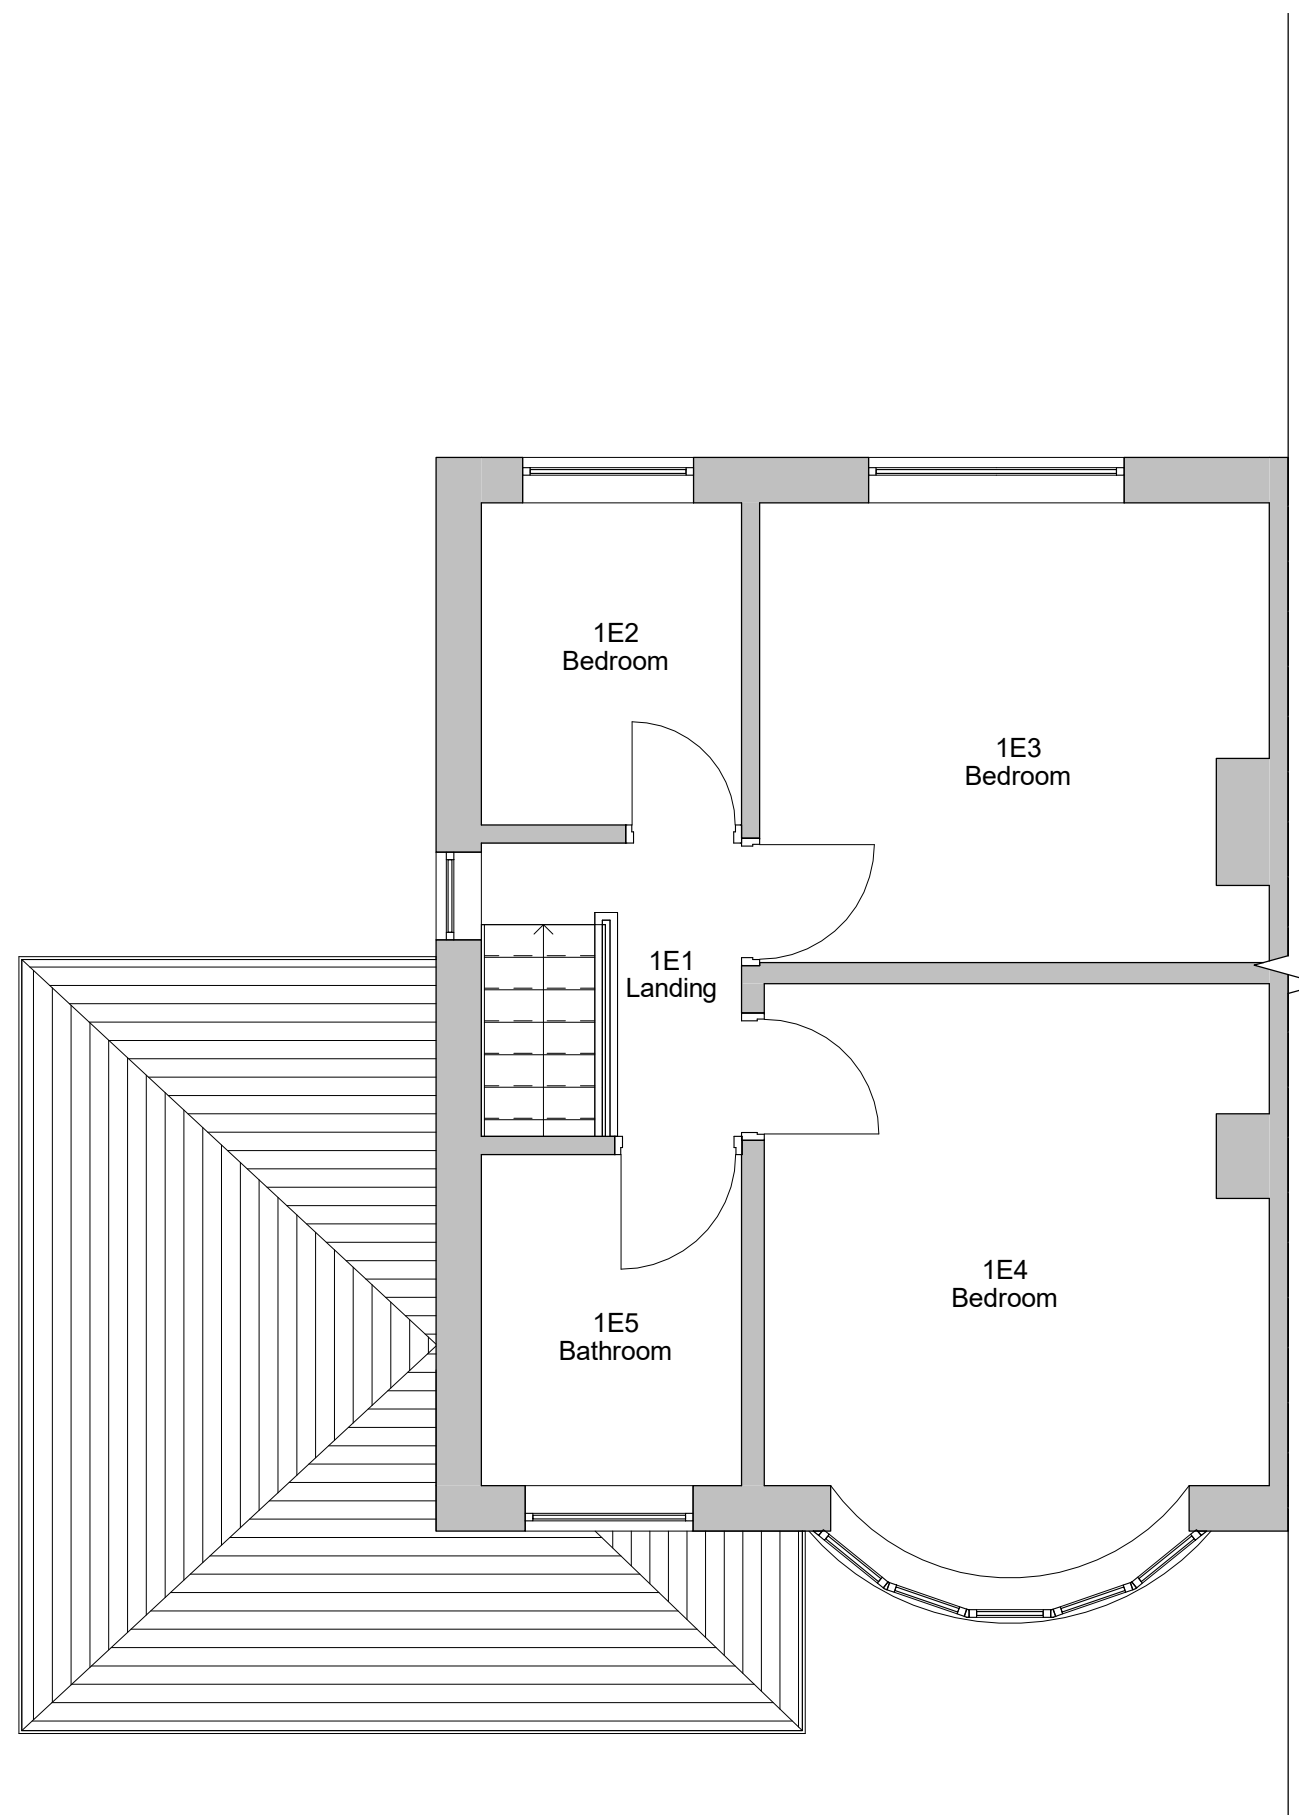

2 Level 1 - Existing
1: 50

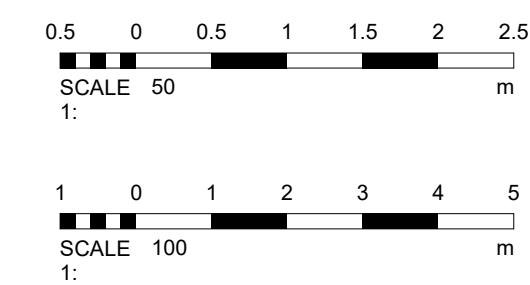

No.		Description	Date
PROJECT			
36 Agecroft Road East			
TITLE			
Existing Plans and Elevations			
CLIENT			
Client			
STATUS			
DESIGN			
DRAWN BY	DATE	SCALE (@ A1)	
TP	25/10/2021	As indicated	
PROJECT NUMBER		DRAWING NUMBER	REV
GSS21097		002	
GOLD SKETCH			
S T U D I O S			
www.goldsketch.co.uk info@goldsketch.co.uk 0161 792 9595			
NOTES			
© COPYRIGHT. ALL RIGHTS RESERVED.			
THIS DRAWING MUST NOT BE REPRODUCED WITHOUT WRITTEN CONSENT.			
DRAWING TO BE USED FOR THE SITE AS INDICATED ONLY.			
ALL DIMENSIONS ARE TO THE CENTRE OF THE WALLS UNLESS OTHERWISE SPECIFIED.			
LEGISLATION AND STANDARDS OF PRACTICE AND BRITISH STANDARDS. ALL DIMENSIONS ON THIS DRAWING ARE IN METRES (UNLESS OTHERWISE SPECIFIED).			