


PHASE ONE HABITAT MAP
KEY

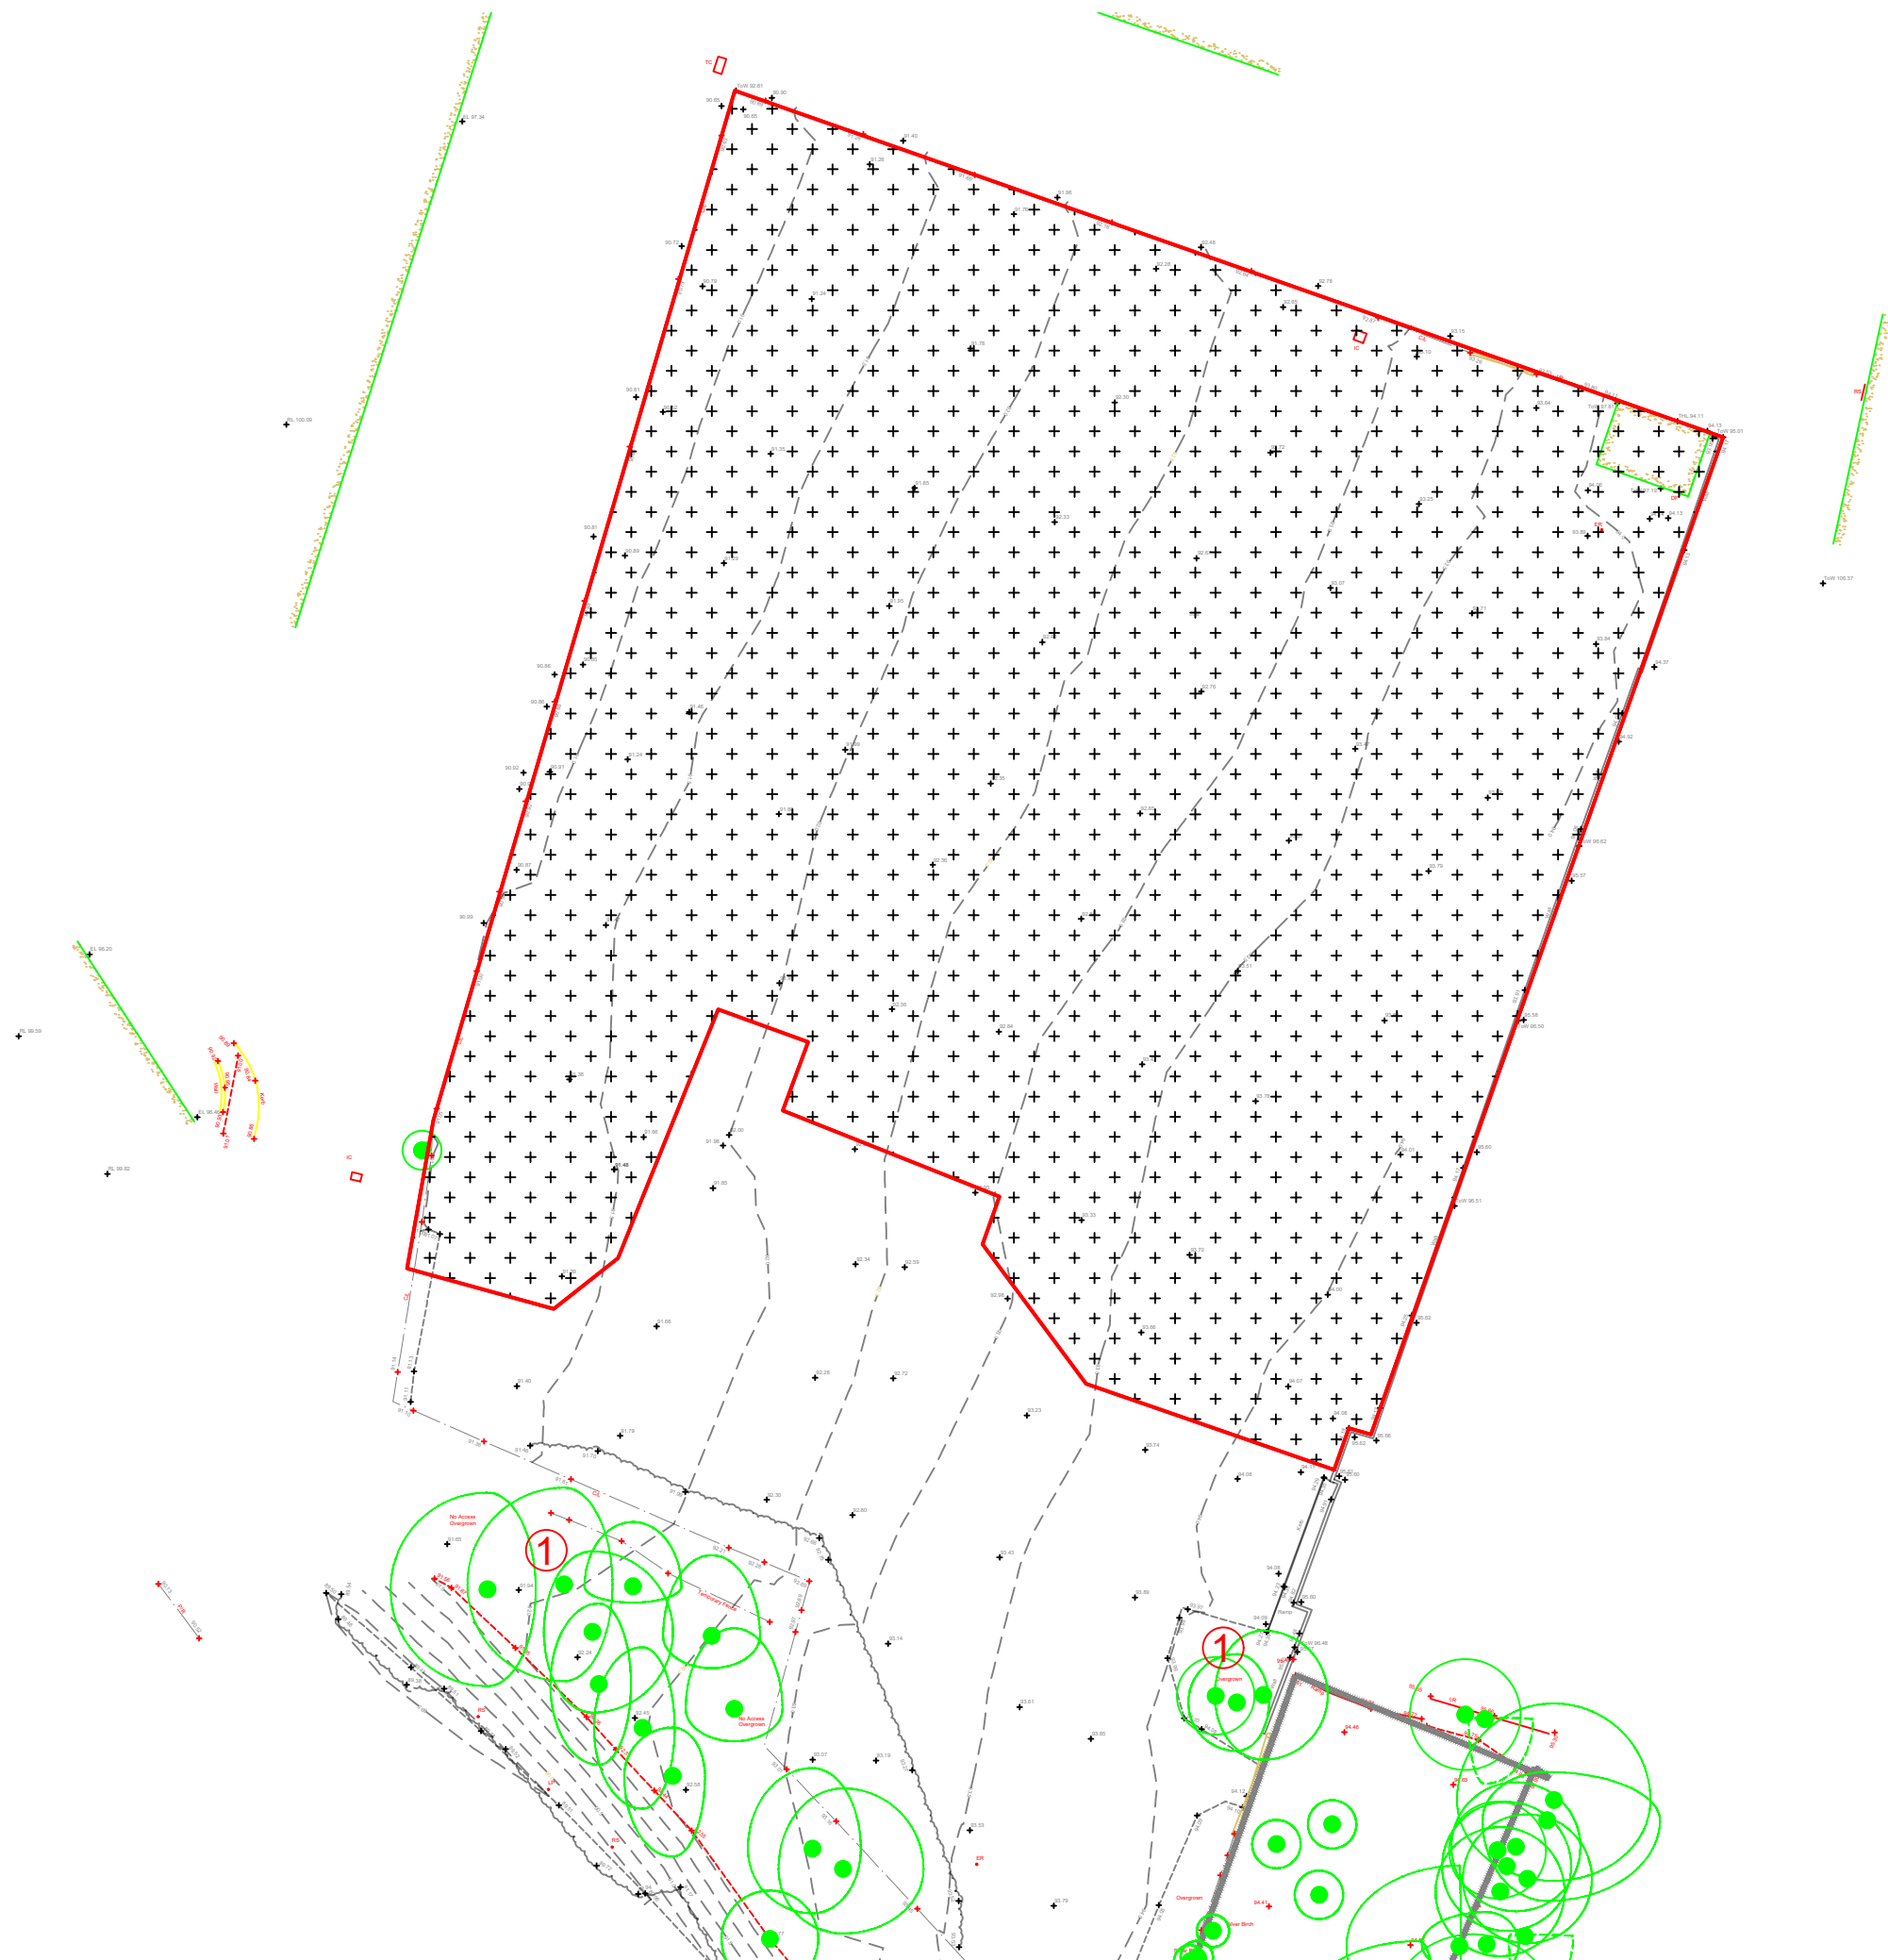

J1.3 Ephemeral perennial



Client:
Exemplar

Project:
Bury

Detail:
HABITAT PLAN - Overview

Drawn By: SB Date: 18.01.2024 Scale: 1:500@A3

Drg No: TR-01 Revision: V1