


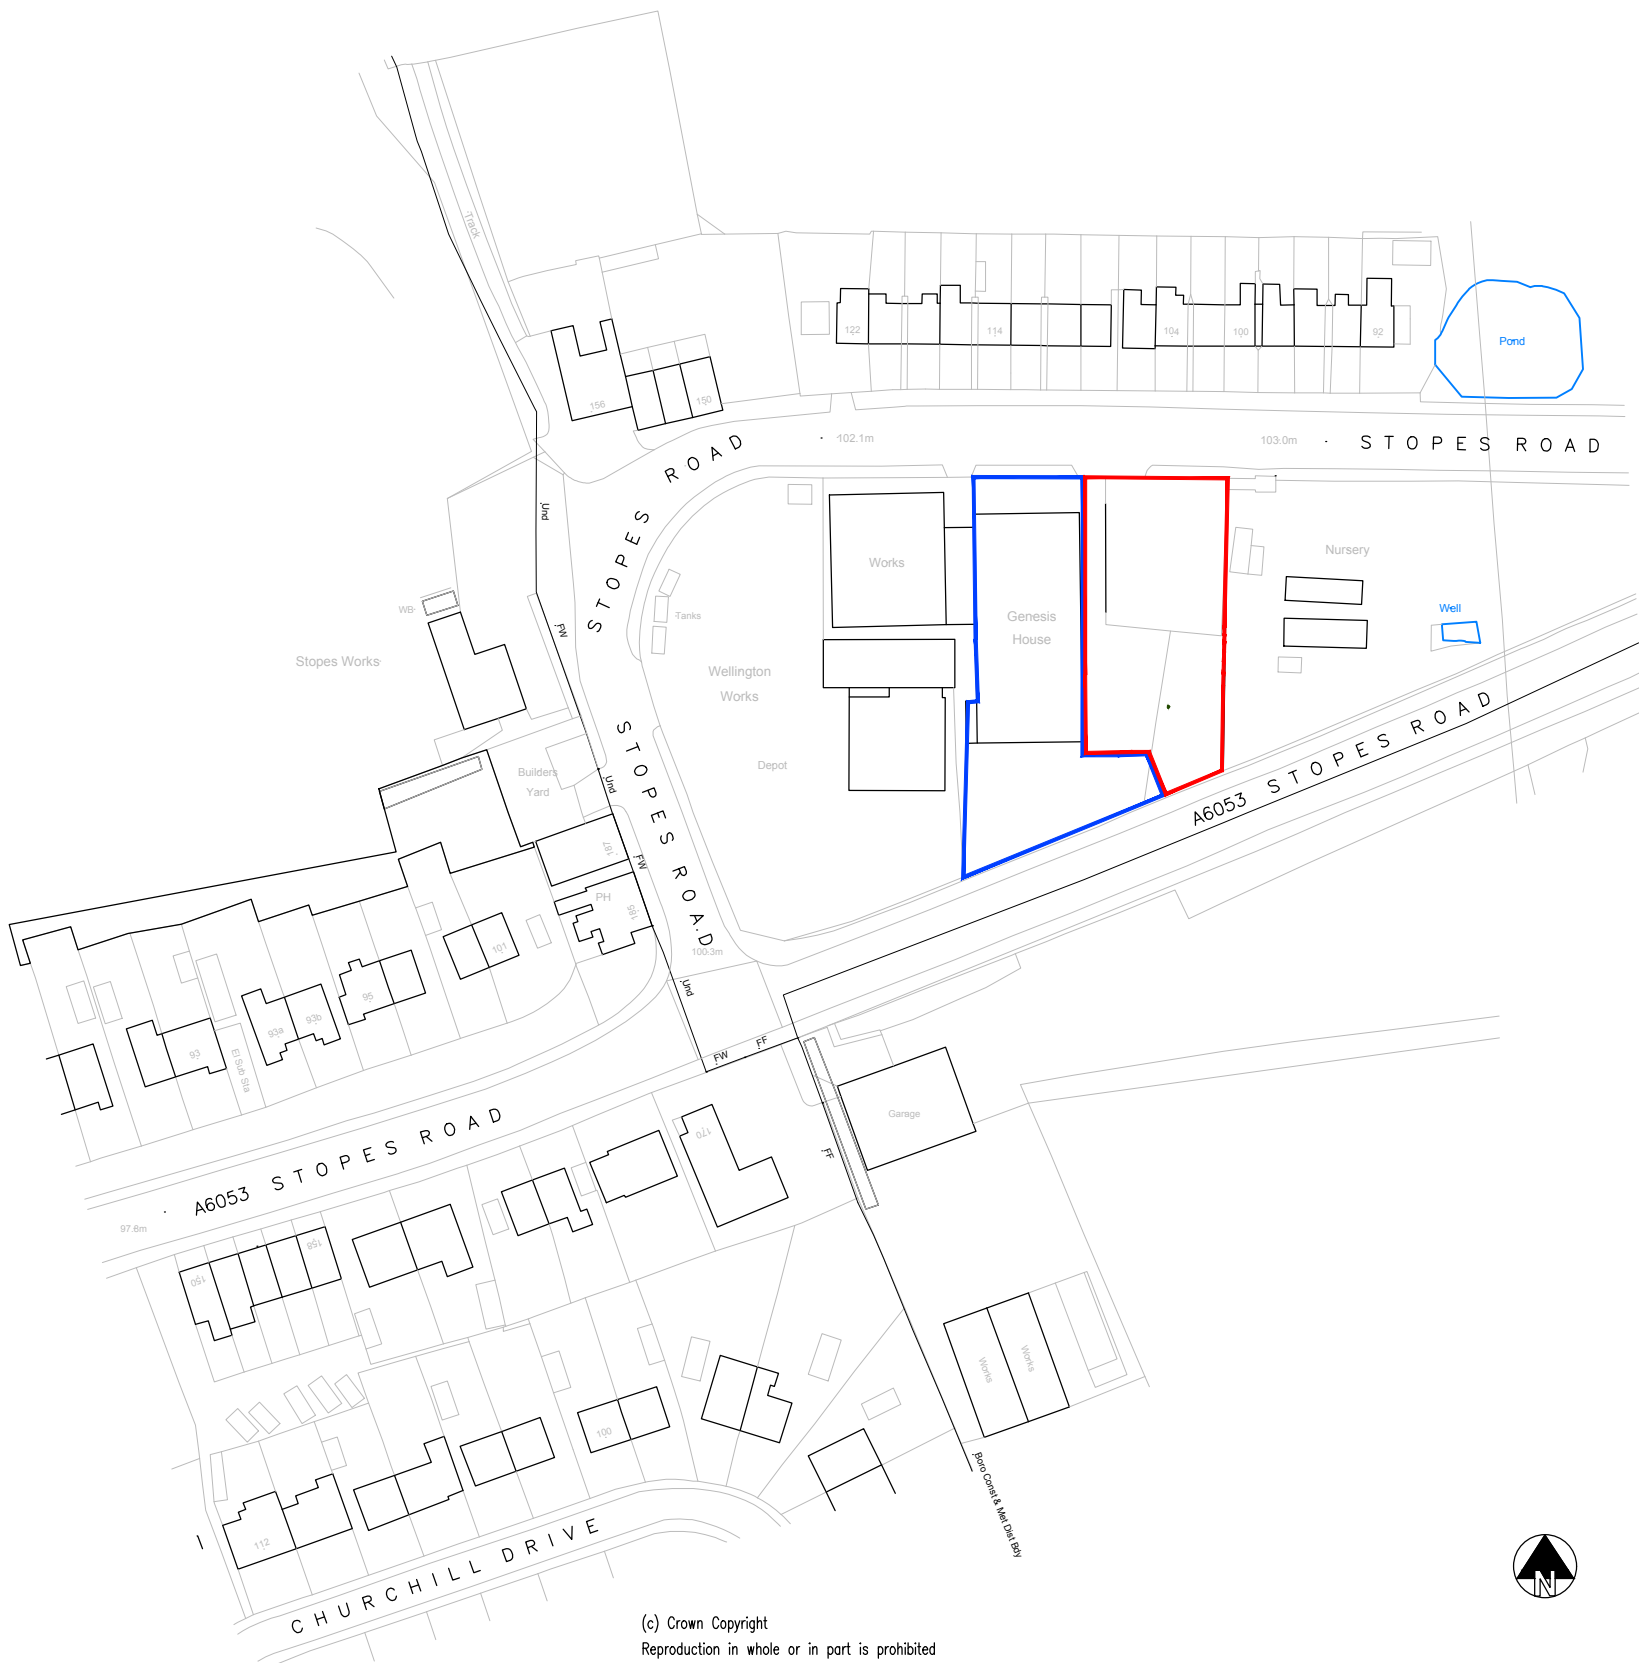

(c) Crown Copyright  
Reproduction in whole or in part is prohibited  
without the prior permission of Ordnance Survey.  
Licence Number:- 100018971



- Notes:-
1. Drawings to be used for Planning purposes only.
  2. All dimensions are to be checked on site and set-out, prior to manufacture, purchase of furniture, fabrication or construction. Any discrepancies are to be brought to the attention of MDA Design Ltd.
  3. MDA Design Ltd will not accept any responsibility until the necessary construction and on site checks have taken place
  4. DO NOT ORDER MATERIALS FROM THE DRAWINGS. Materials to be ordered from site measurements.
  5. The copyright for this drawing and design shall remain the property of MDA Design Ltd.
  6. This drawing is not to be reproduced without the written permission of MDA Design Ltd.

|   |   |    |          |
|---|---|----|----------|
| C | SITE ENLARGED USING AREA TO SOUTH                                                                         | MA | 19/11/25 |
| B | APPLICATION SITE RED LINE AMENDED; ADJACENT LAND OWNERSHIP ADDED; LAND REGITRY NOTES AND BOUNDARY REMOVED | MA | 08/01/25 |
| A | LAND OWNERSHIP RED LINE AMENDED                                                                           | MA | 20/12/23 |



MDA DESIGN  
www.mdaas.co.uk  
01204 275185

LOCATION PLAN

Land adjacent to  
Genesis House  
Stopes Road  
Little Lever, Bolton  
BL3 1NP

|        |             |             |      |
|--------|-------------|-------------|------|
| Scale  | 1:1250 @ A3 | Drawing No. | Rev. |
| Date   | 23/11/2023  | D0277/100   | C    |
| Dwg By | MA          |             |      |

PLANNING