





1. Front - Existing
1 : 100




2. Rear - Existing
1 : 100

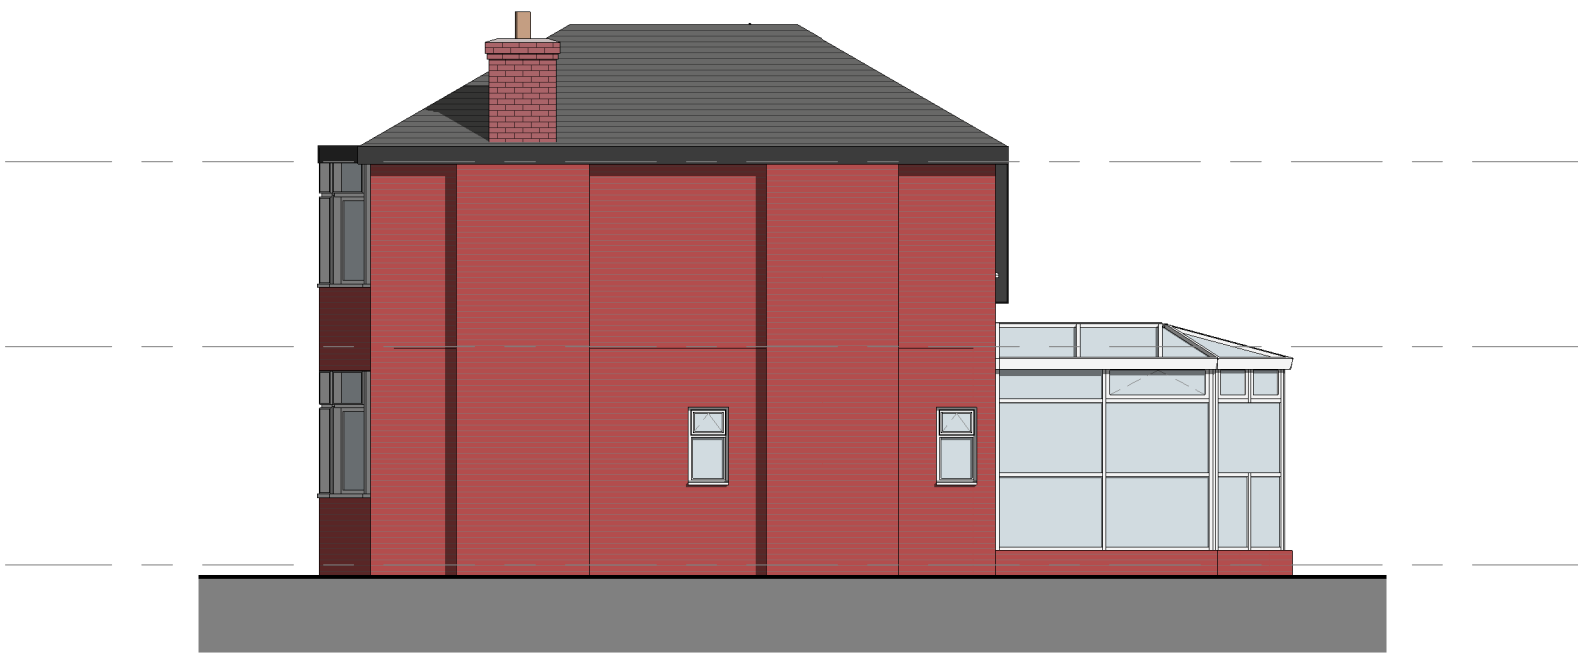


3. Right Side - Existing
1 : 100

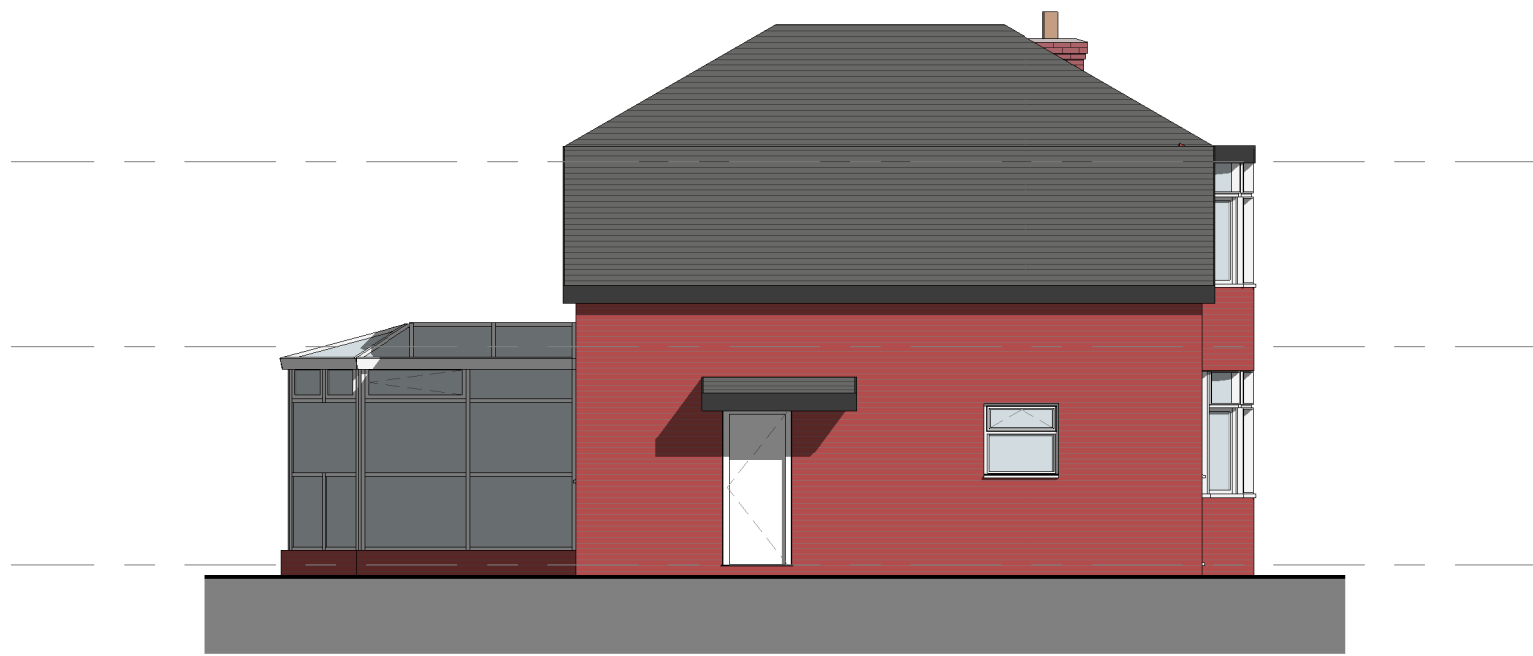


4. Left Side - Existing
1 : 100

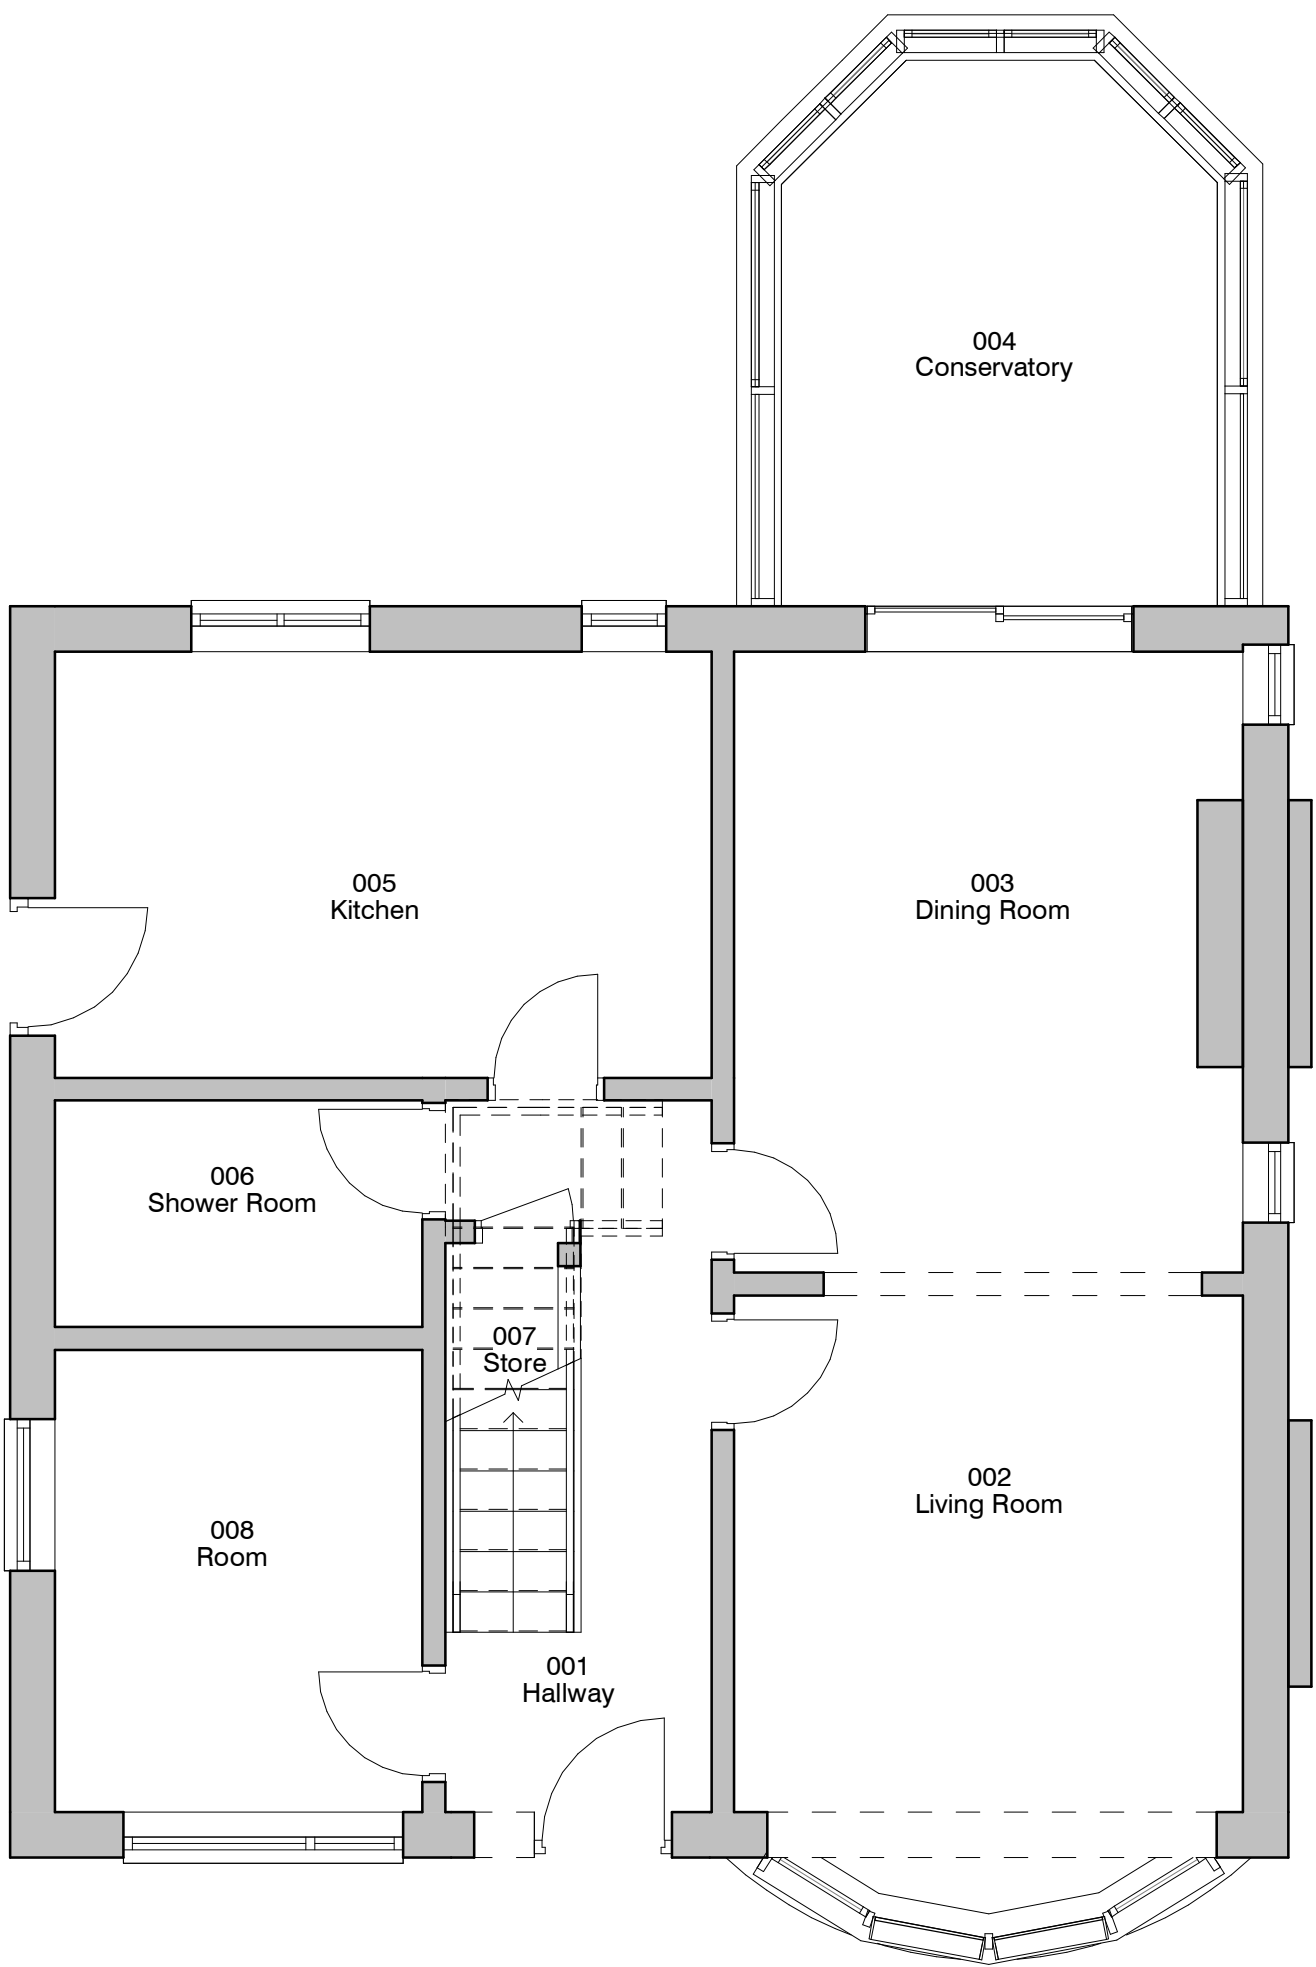



5. Level 0 - GA Existing
1 : 50

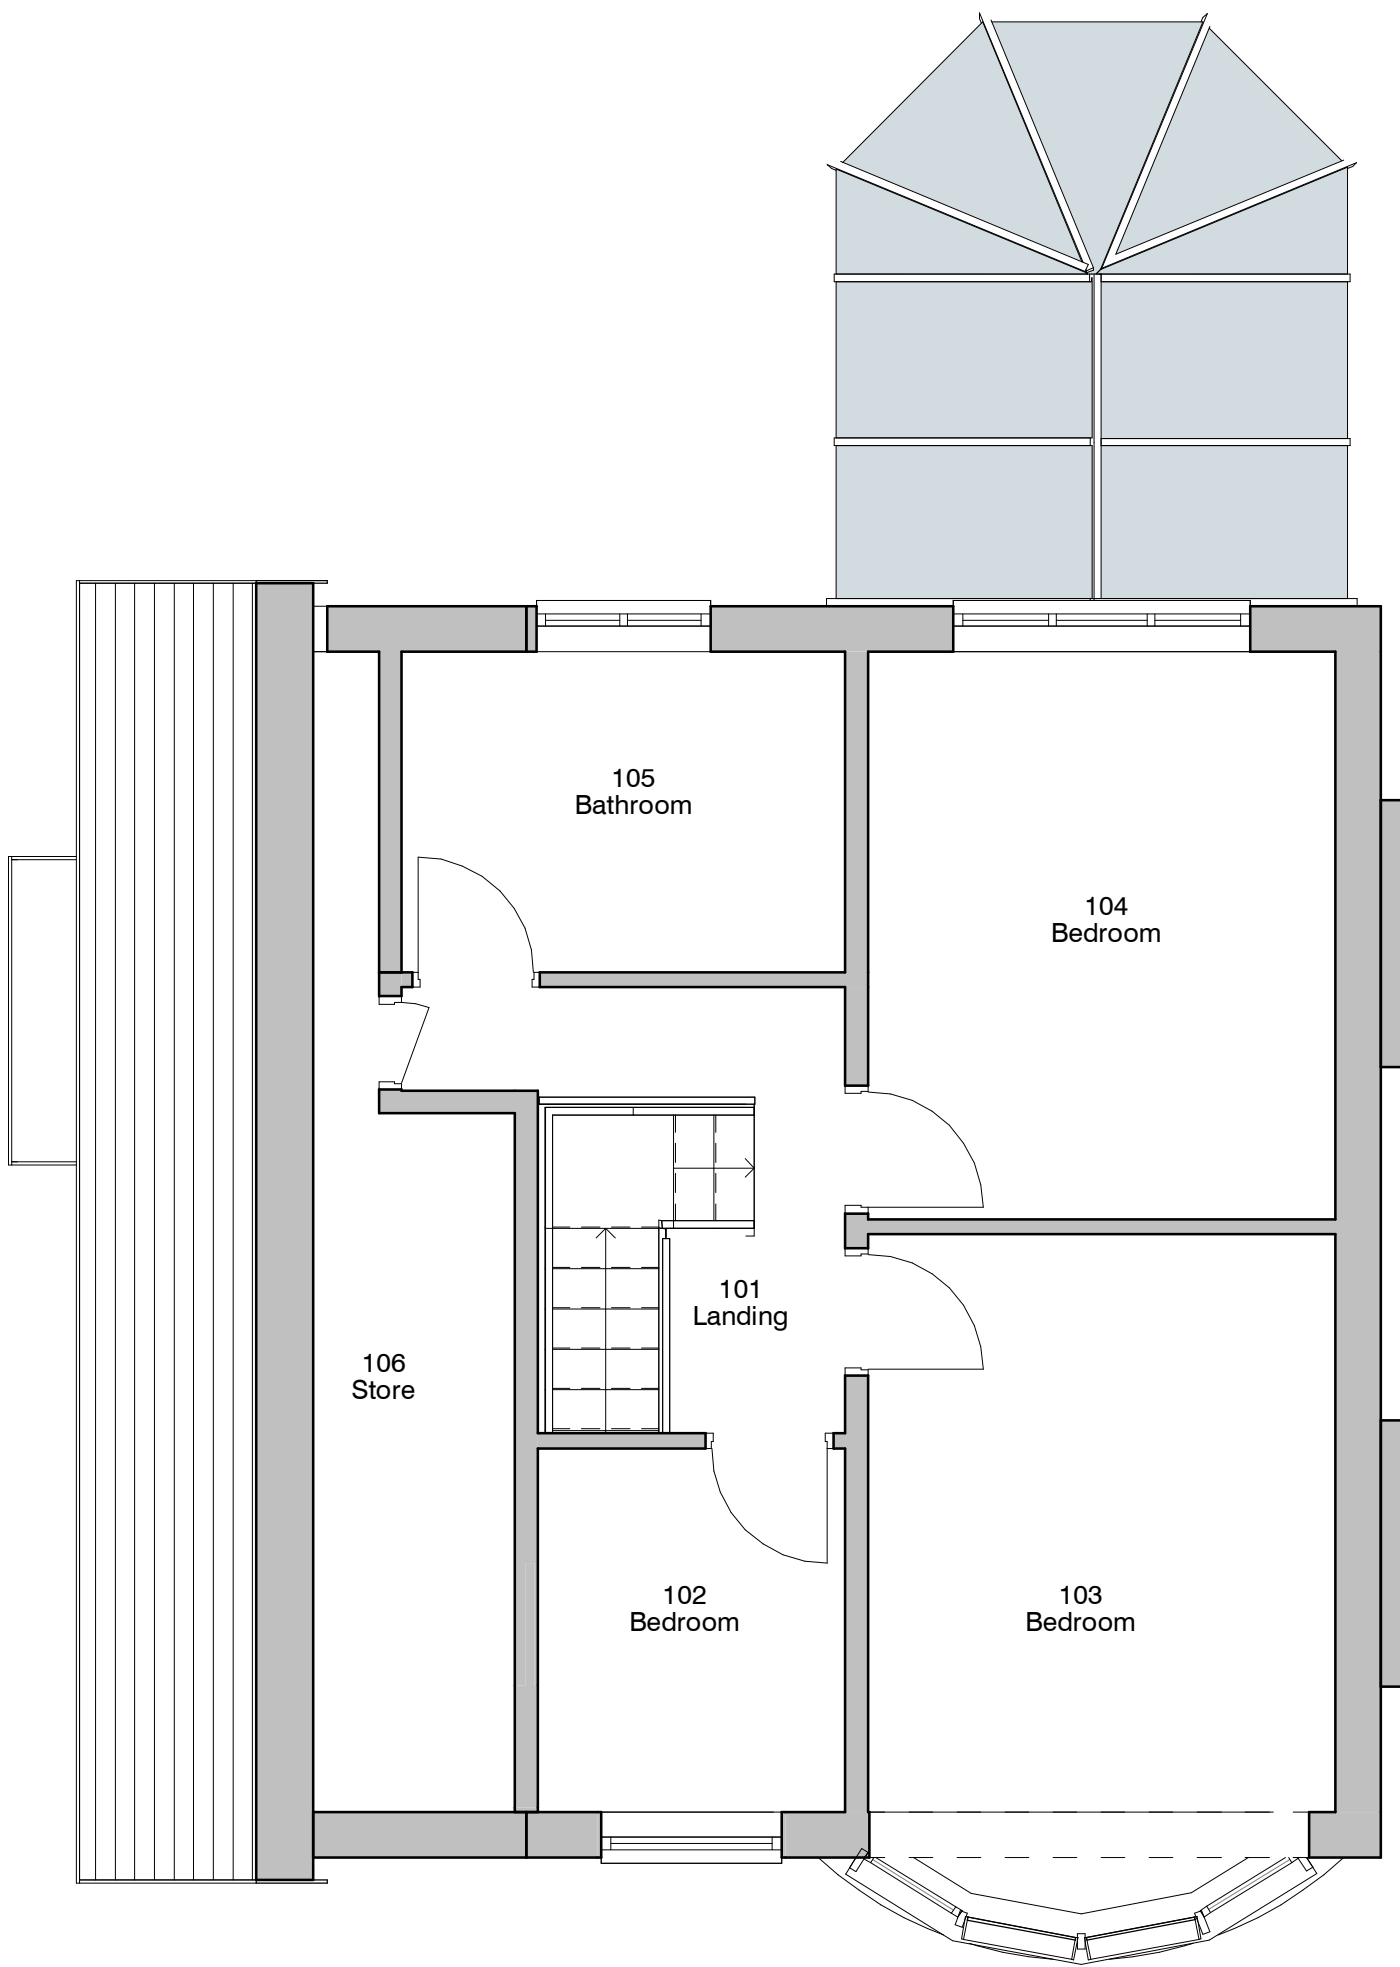

6. Level 1 - GA Existing
1 : 50

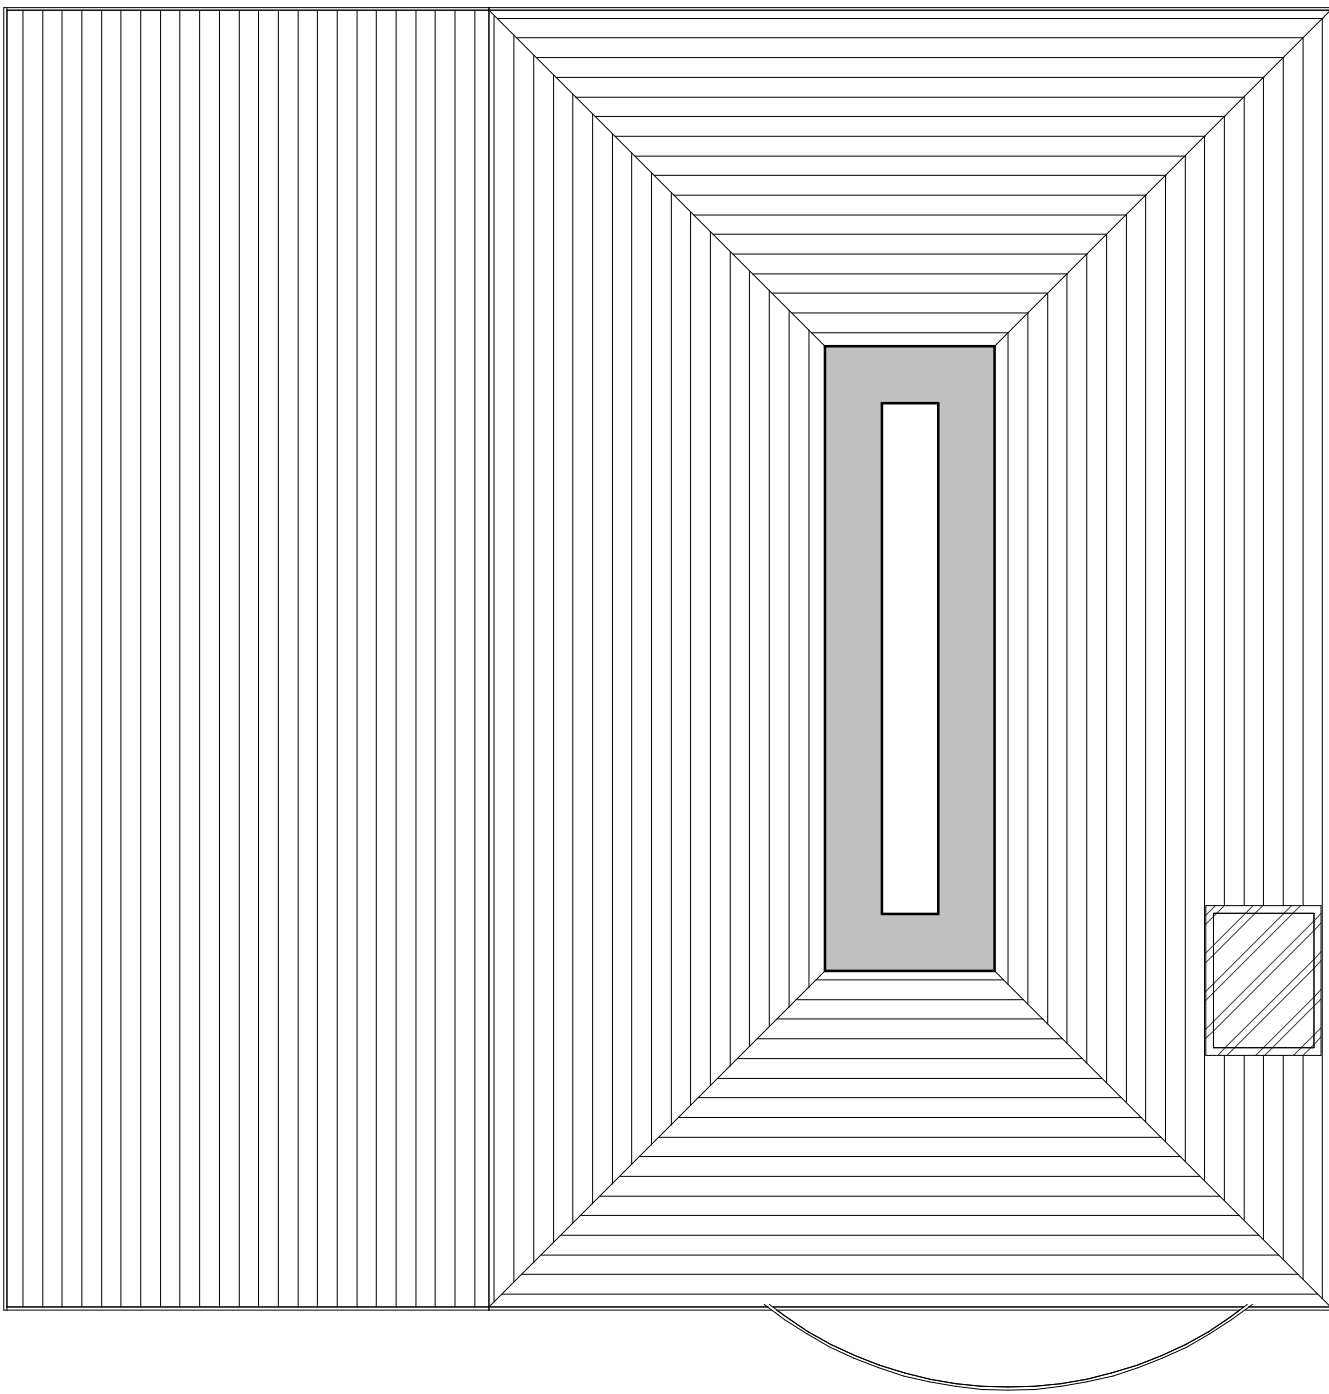

7. Level Roof - GA Existing
1 : 50

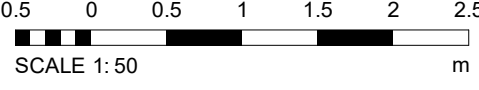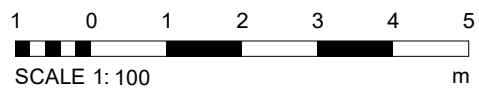

PROJECT	SCALE	DATE	BY
31 Meade Hill Rd	B A1	26 APR 2021	AP
CLIENT	STATUS	PROJECT NO.	DRAWING NO.
Mr. Dale	PLANNING	DA21025.	002.
TITLE	NOTES		
Existing GA Plans and Elevations	THIS DRAWING MUST NOT BE REPRODUCED WITHOUT WRITTEN CONSENT. ALL DIMENSIONS AND MATERIALS SHALL BE CHECKED AND CONFIRMED IN THE FIELD AND CORRECTED TO BE IN ACCORDANCE WITH THE CURRENT STATUTORY LEGISLATION, RELEVANT CODES OF PRACTICE AND PREVIOUS REVISIONS. ALL DIMENSIONS ON THIS DRAWING ARE IN MILLIMETRES UNLESS OTHERWISE STATED.		