
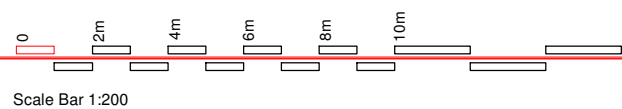


A3 Size

FOR PLANNING PURPOSES ONLY. USE FIGURED DIMENSIONS ONLY. SUBJECT TO SITE SURVEY AND ALL NECESSARY CONSENTS. ALL DIMENSIONS TO BE CHECKED BY USER AND ANY DISCREPANCIES, ERRORS OR OMISSIONS TO BE REPORTED TO THE ARCHITECT BEFORE THE WORK COMMENCES. THIS DRAWING IS TO BE READ WITH ALL OTHER RELEVANT MATERIALS

Scale 1:200

Revision	Notes	Date	Drawn
A			

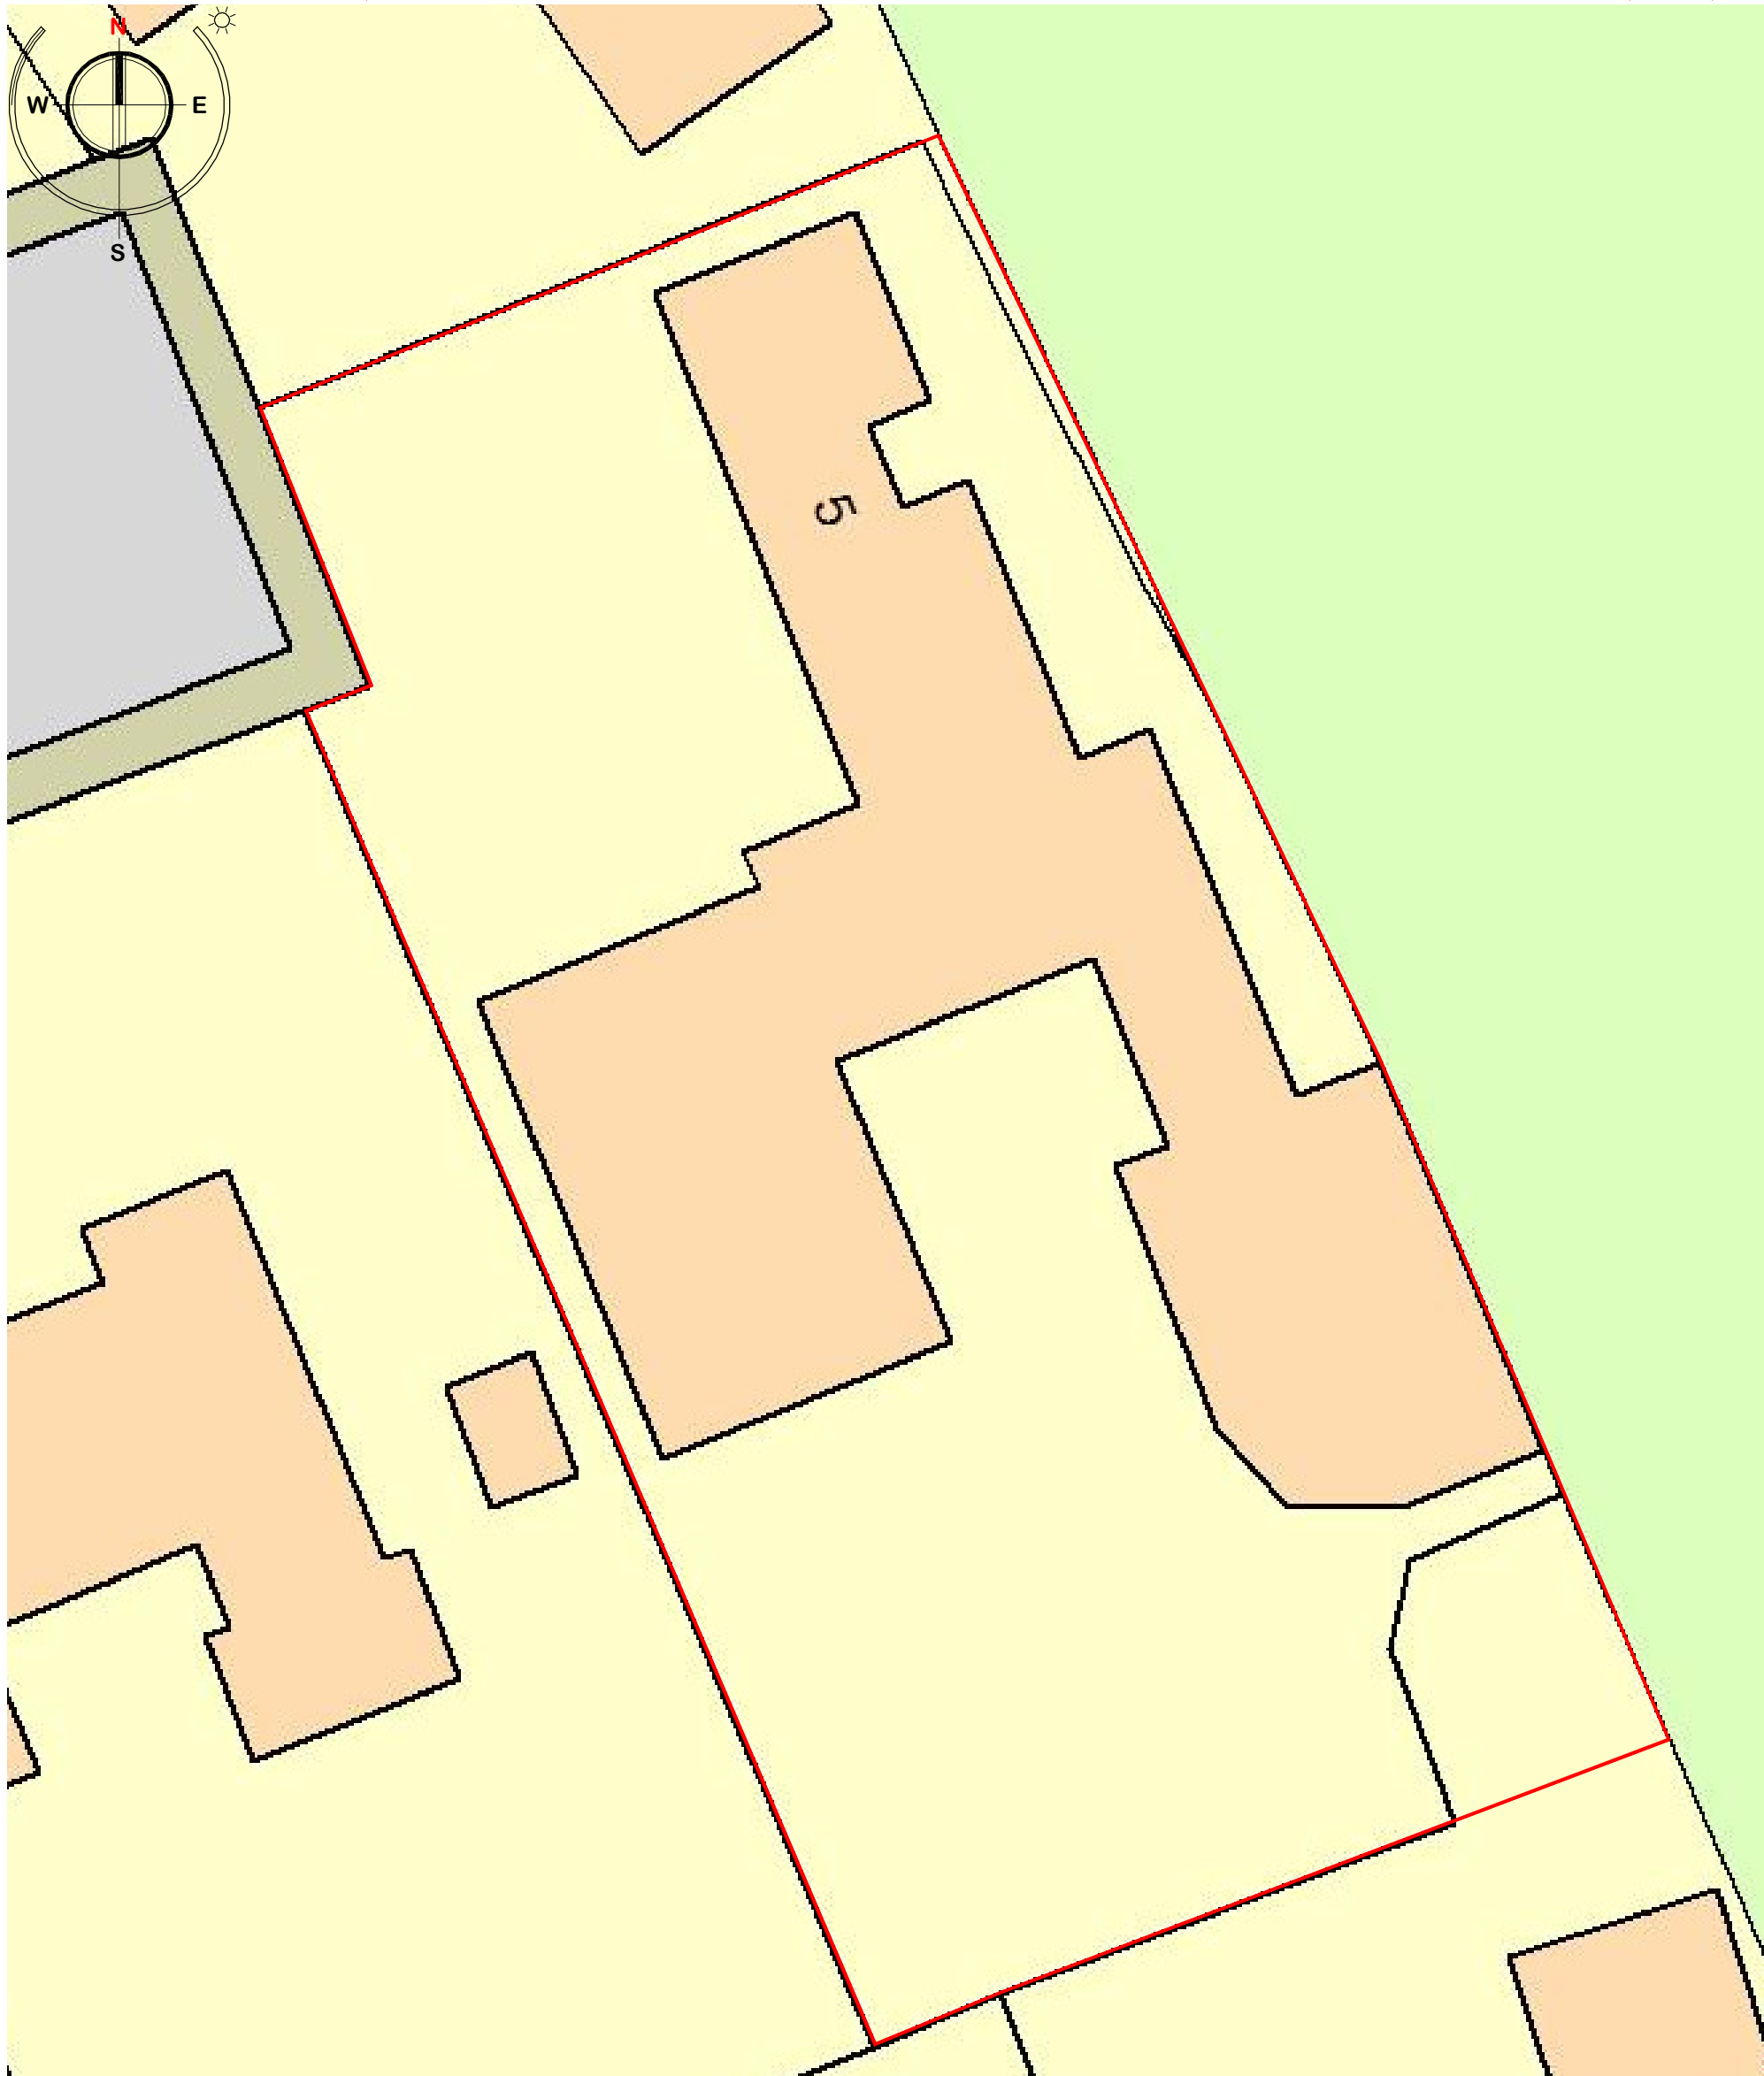

FuZED ARCHITECTURE

Fuzed A+D Ltd, 74A Water Street, Radcliffe, Manchester, M26 4DF
Tel: 0161 724 8006

Email: fuzedarchitects@gmail.com

DESIGN

Project:	5 Parklands, Whitefield M45 7WY
Client:	Mr and Mrs Cohen
Content:	Planning Submission Block Plan

Contract No.	1252
Dwg No.	1.03
Revision	-
Date	August '20